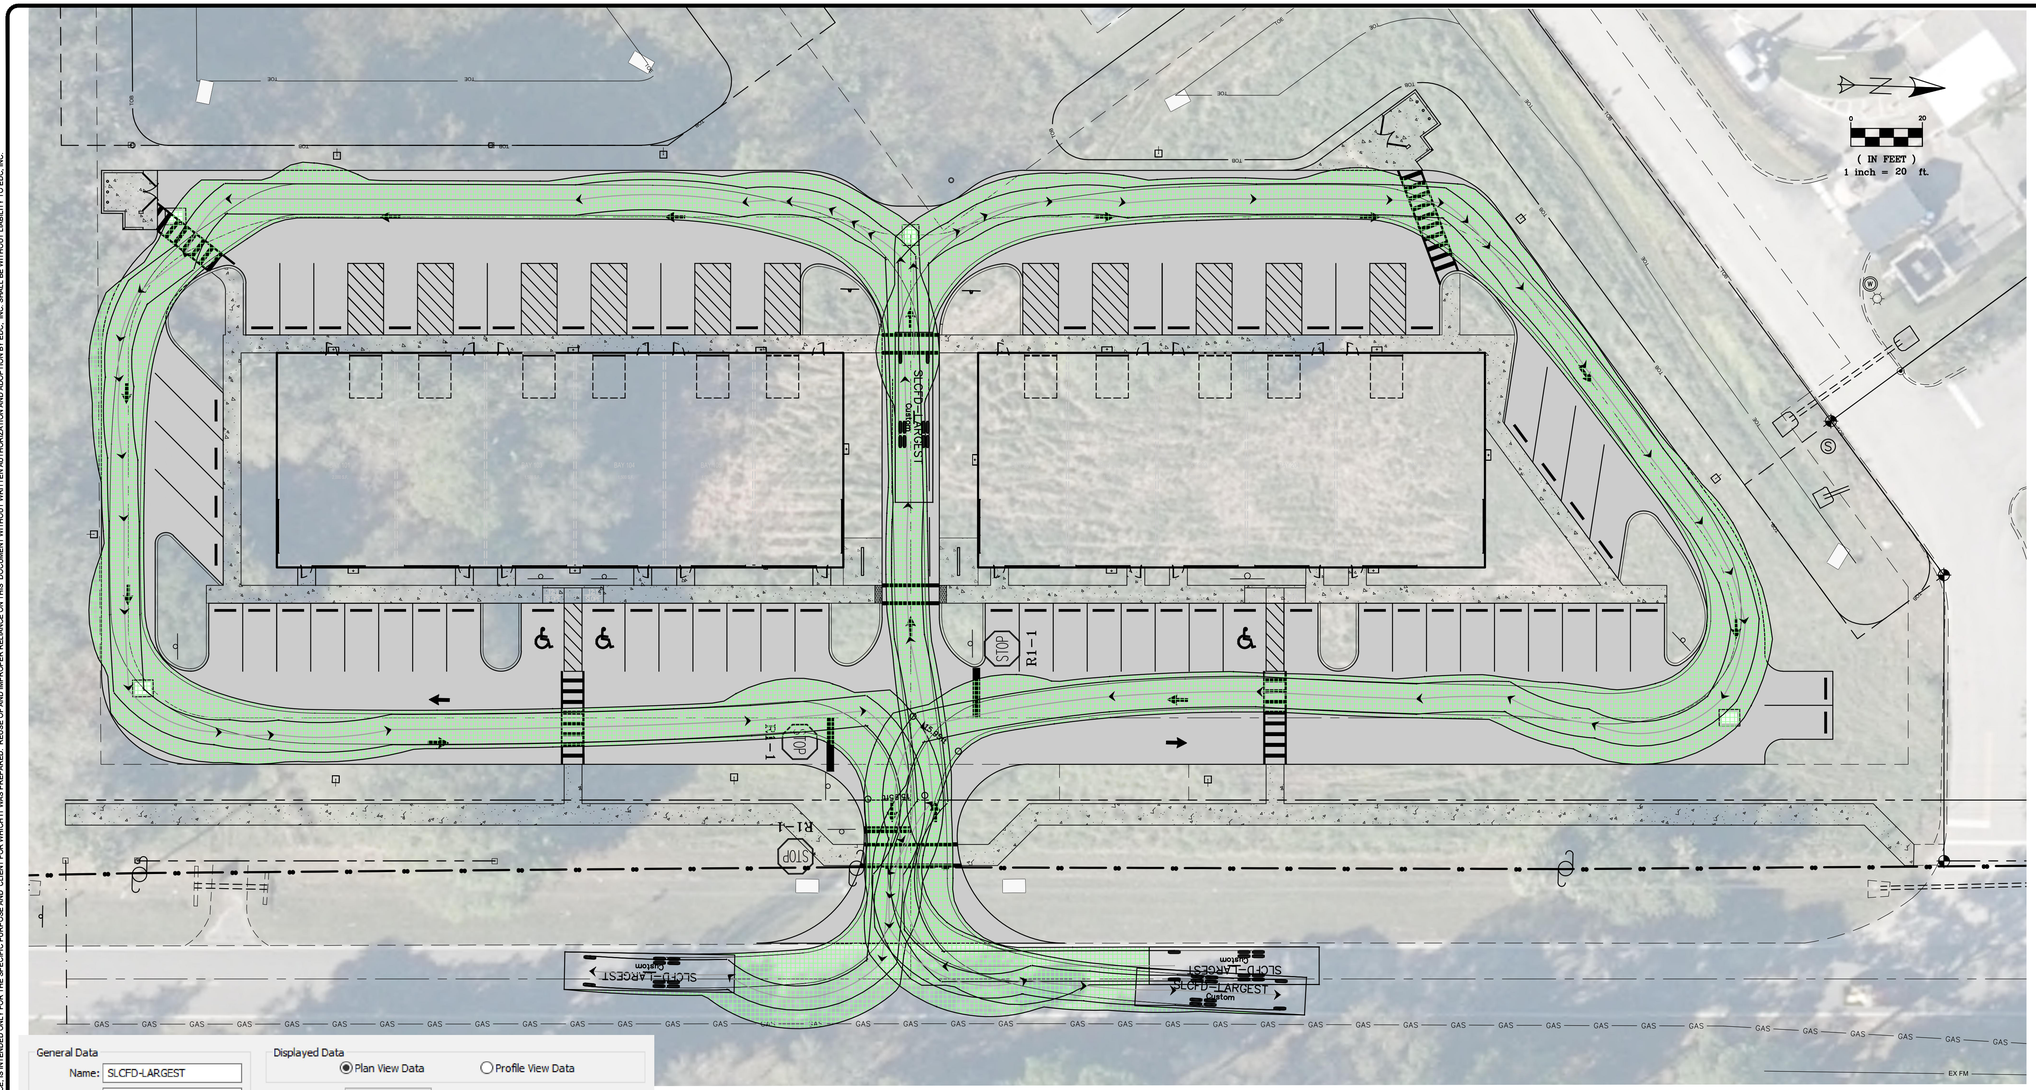

General Data

Name: SLCFD-LARGEST

Library: Custom

Region: North America

Type: Fire Truck 2

Class: Emergency - Fire - Pumper

Lock to Lock Time: 6.0 sec.

Steering Lock Angle: 41.5 deg.

Displayed Data

Plan View Data

Profile View Data

Creation Units: feet

Overall Vehicle Length: 47.50 ft

Current Part Data

Tractor: Full

Width: 10.50

Steering: Front Only

Front Axle Group

Axles: 1

Wheels: 2

Track: 8.50 ft

Rear Axle Group

Axles: 2

Wheels: 4

Track: 8.50 ft

47.50

7.00 | 21.50 | 0.00

LEGEND

M E	EXISTING METER		EXISTING UTILITY POLE
	PROPOSED SIGN		PROPOSED DRAINAGE INLET
	PROPOSED MITERED END SECTION		EXIST. DRAINAGE INLET
	HANDICAP PARKING SYMBOL		EXISTING STREET LIGHT
	EXISTING CONCRETE		PROPOSED LIGHT POLE (SINGLE)
	EXISTING PAVEMENT		DRAINAGE FLOW ARROW
	PROPOSED CONCRETE		PROPOSED LIGHT POLE (DOUBLE)
	PROPOSED PAVEMENT	#	PARKING STALL COUNT
			EXISTING DRAINAGE
			PROPOSED DRAINAGE PIPE

ENGINEERS ◆ SURVEYORS
ENVIRONMENTAL ◆ LAND PLANNERS
INTERIOR DESIGNERS

10250 VILLAGE PARKWAY
SUITE 201
PORT ST. LUCIE, FL 34987
772-462-2455
www.edc-inc.com

F.B.P.E. CERTIFICATE OF AUTHORIZATION 9935
L.B. CERTIFICATE OF AUTHORIZATION 8098

DESIGNED BY	DCB
DRAWN BY	RAH/BJ/JL
FILENAME	24-158 autoturn.dwg
LAYOUT	FIRE
SCALE	AS SHOWN
DATE	03/JUNE/2024

REVISION COMMENTS

DATE

THE DISTRICT

VEHICULAR CIRCULATION ANALYSIS
SLCFD FIRE TRUCK

FORT PIERCE FLORIDA

ENGINEERS ◆ SURVEYORS
ENVIRONMENTAL ◆ LAND PLANNERS
INTERIOR DESIGNERS

10250 SW VILLAGE PARKWAY - SUITE 201
PORT SAINT LUCIE, FL 34987
772-462-2455

24-158

1 OF 1

THIS DOCUMENT, TOGETHER WITH THE CONCEPTS AND DESIGNS PRESENTED HEREIN, AS AN INSTRUMENT OF SERVICE, IS INTENDED ONLY FOR THE SPECIFIC PURPOSE AND CLIENT FOR WHICH IT WAS PREPARED. REUSE OF AND IMPROPER RELIANCE ON THIS DOCUMENT WITHOUT WRITTEN AUTHORIZATION AND ADOPTION BY EDC, INC. SHALL BE WITHOUT LIABILITY TO EDC, INC.

Z:\EDC-2024\24-158 - Mason - 2391 McNeil Road Fire\ENGINEERING\AutoCAD\DWG\24-158 AUTOTURN.dwg, FIRE, 9/25/2024 12:27:04 PM, James EDC, Inc., EDC, Inc.