THIS DOCUMENT, TOGETHER WITH THE CONCEPTS AND DESIGNS PRESENTED HEREIN, AS AN INSTRUMENT OF SERVICE, IS INTENDED ONLY FOR THE SPECIFIC PURPOSE AND CLIENT FOR WHICH IT WAS PREPARED. REUSE OF AND IMPROPER RELIANCE ON THIS DOCUMENT WITHOUT WRITTEN AUTHORIZATION AND ADOPTION BY EDC, INC. SHALL BE WITHOUT LIABILITY TO EDC, INC.

Z:\EDC-2024\24-158 - Maiden - 2591 McNeil Road Flex\ENGINEERING\AutoCAD\DWG\24-158 AUTOTURN.dwg, REFUSE, 9/25/2024 12:11:21 PM, James, EDC, Inc., EDC, Inc.

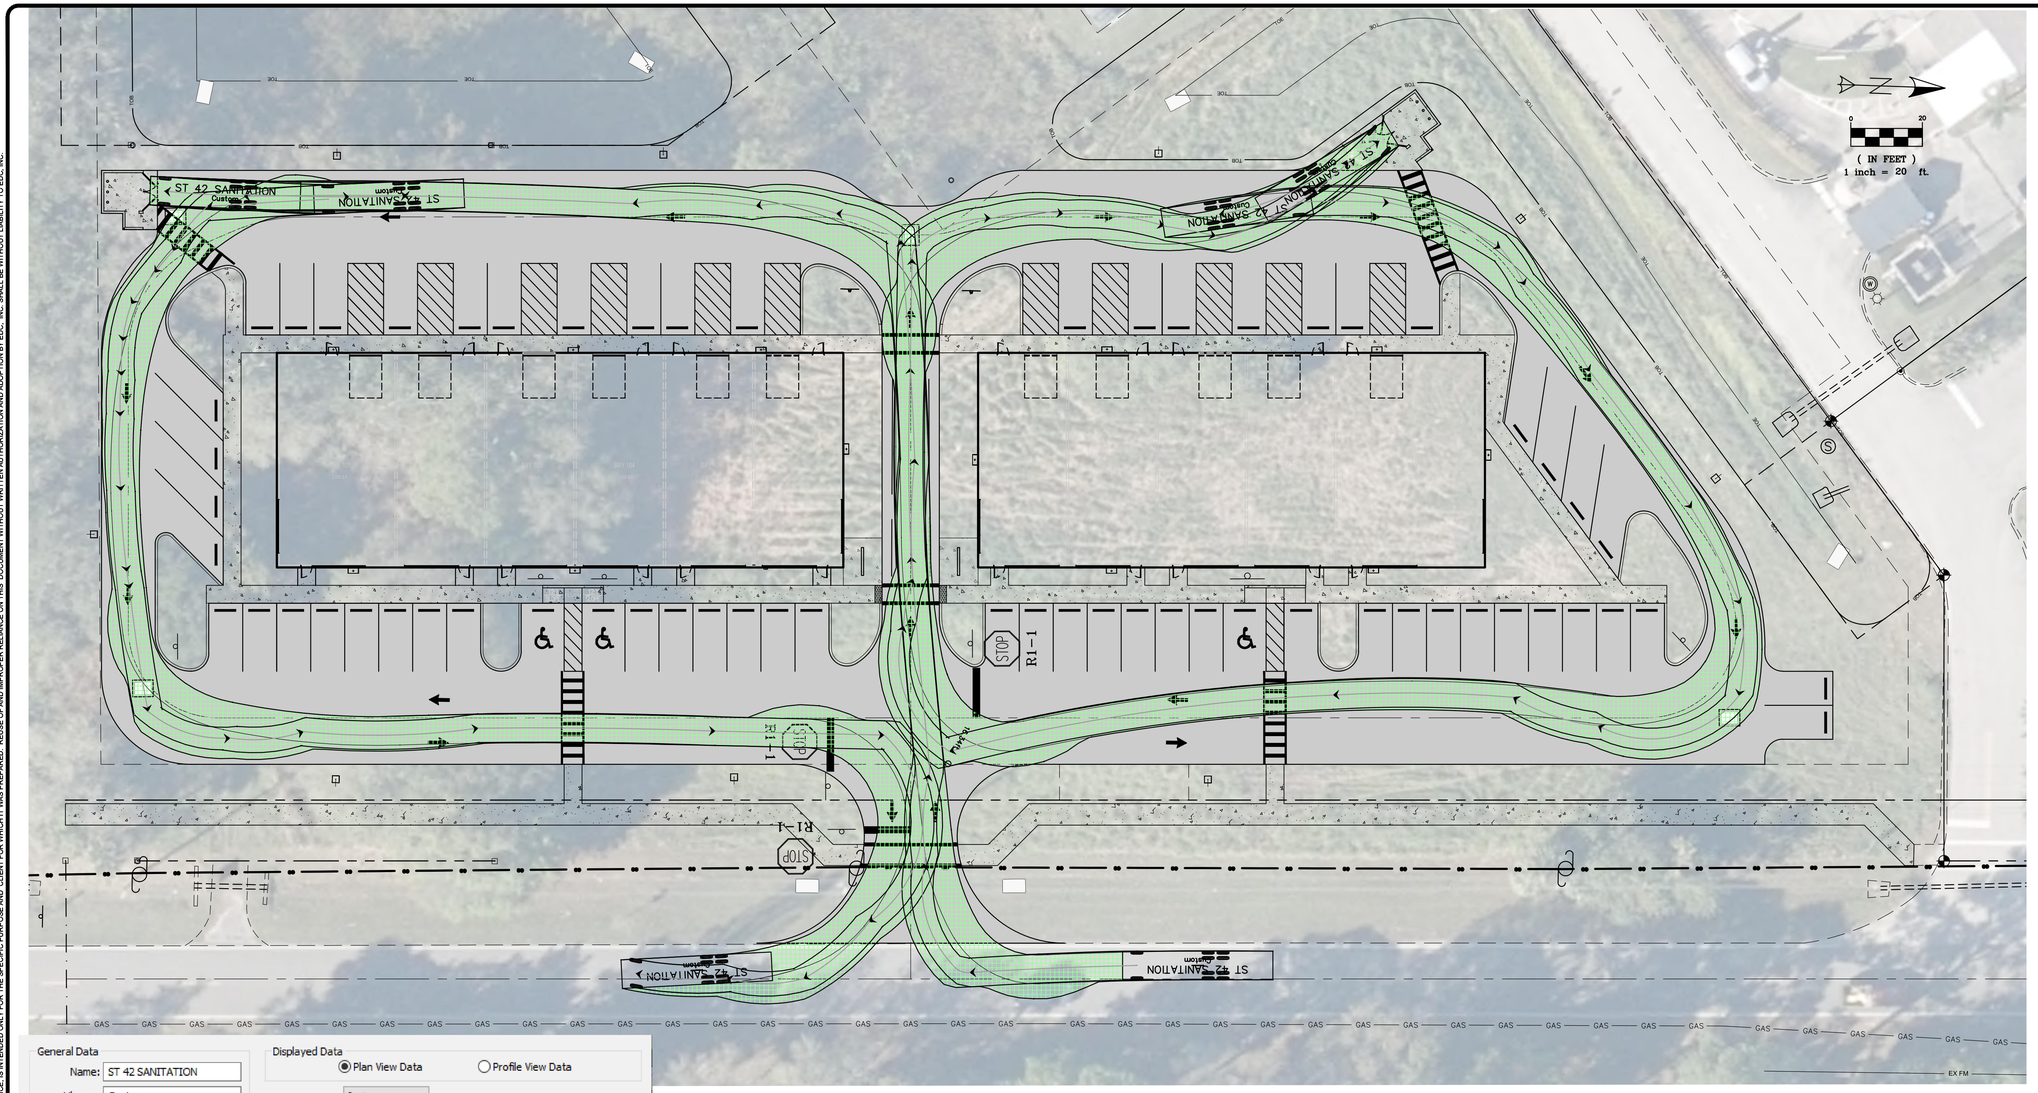


0 20

( IN FEET )

1 inch = 20 ft.

General Data

Name: ST 42 SANITATION

Library: Custom

Region: North America

Type: Garbage Truck 2

Class: Refuse Collection

Lock to Lock Time: 6.0 sec.

Steering Lock Angle: 45.0 deg.

Displayed Data

Plan View Data  Profile View Data

Creation Units: feet

Overall Vehicle Length: 42.00 ft

Current Part Data

Tractor: Full

Width: 8.00

Steering: Front Only

Front Axle Group

Axles: 1

Wheels: 2

Track: 8.00 ft

Rear Axle Group

Axles: 2

Wheels: 4

Track: 8.00 ft

42.00

4.00 22.00 0.00

LEGEND

| | | | |
|---|---|---|---|
| M E | EXISTING METER | | EXISTING UTILITY POLE |
| | PROPOSED SIGN | | PROPOSED DRAINAGE INLET |
| | PROPOSED MITERED END SECTION | | EXIST. DRAINAGE INLET |
| | HANDICAP PARKING SYMBOL | | EXISTING STREET LIGHT |
| | EXISTING CONCRETE | | PROPOSED LIGHT POLE (SINGLE) |
| | EXISTING PAVEMENT | | DRAINAGE FLOW ARROW |
| | PROPOSED CONCRETE | | PROPOSED LIGHT POLE (DOUBLE) |
| | PROPOSED PAVEMENT | # | PARKING STALL COUNT |
| | | | EXISTING DRAINAGE |
| | | | PROPOSED DRAINAGE PIPE |

ENGINEERS ✪ SURVEYORS
ENVIRONMENTAL ✪ LAND PLANNERS
INTERIOR DESIGNERS

10250 VILLAGE PARKWAY
SUITE 201
PORT ST. LUCIE, FL 34987
772-462-2455
www.edc-inc.com

F.B.P.E. CERTIFICATE OF AUTHORIZATION 9935
L.B. CERTIFICATE OF AUTHORIZATION 8098

DESIGNED BY: DCB
DRAWN BY: RH/MJ/JL
FILENAME: 24-158 autotum.dwg
LAYOUT: REFUSE
SCALE: AS SHOWN
DATE: 03/JAN/2024

REVISION COMMENTS

DATE

# THE DISTRICT

# VEHICULAR CIRCULATION ANALYSIS

## REFUSE TRUCK

FORT PIERCE FLORIDA

ENGINEERS ✪ SURVEYORS
ENVIRONMENTAL ✪ LAND PLANNERS
INTERIOR DESIGNERS

10250 SW VILLAGE PARKWAY - SUITE 201
PORT SAINT LUCIE, FL 34987
772-462-2455

24-158

1 OF 1