NOTES:

1) OBTAIN SHARED PARKING AGREEMENT W/ 500 ORANGE AVE.
2) OBTAIN SHARED PLAYGROUND AGREEMENT UNTIL FUTURE END FENCE PLAY GROUND IS OPERATION A.L.

SHARED PARKING WILL BENEFIT 500, & 510 ORANGE, BASED ON HOURS OF OPERATION & USES
ALSO THIS WILL PROVIDE SAFER INGRESS & EGRESS FOR 500 ORANGE AVE.

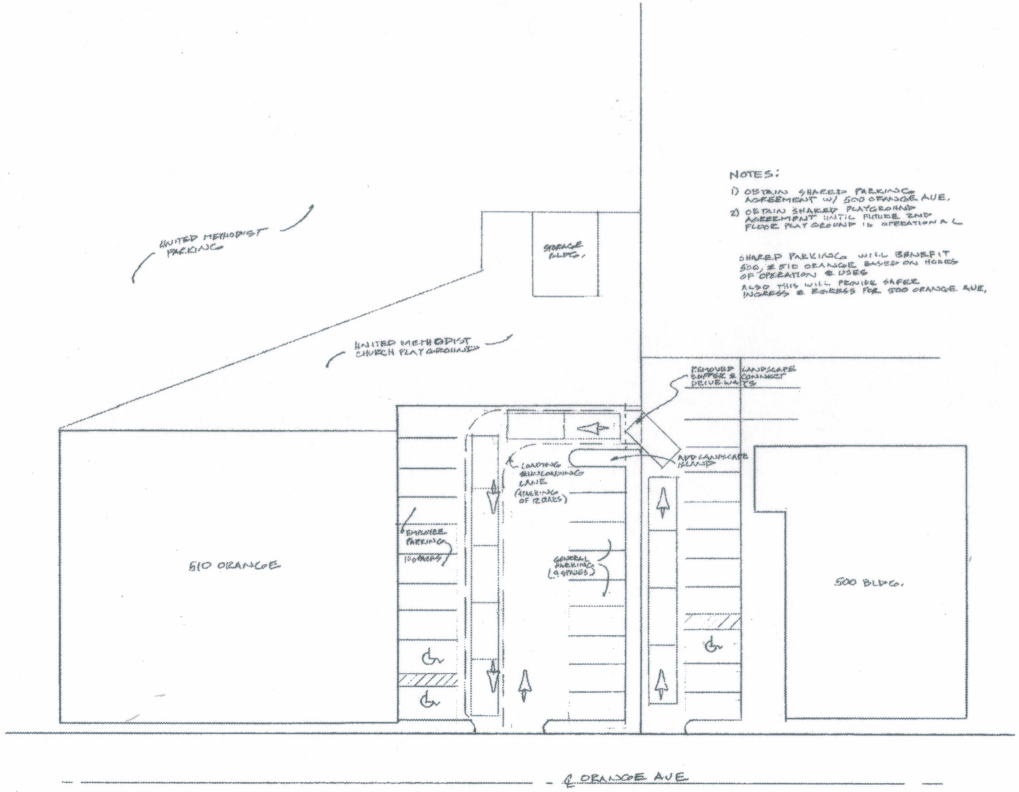

PLOT PLAN

NORTH ↑

1"=20'

ARCHITECT

Architectonic Inc

808 DELAWARE AVENUE
PORT PIERCE, FLORIDA 34950
T: 772 460 7781

WWW.ARCHITECTONICINC.COM

STATE REG #AR96898

COPYRIGHT 2024

PROJECT

LEGACY CONSORTIUM
CITY OF FT. PIERCE, FLORIDA

CLIENT

CONSULTANTS

REGISTRATION

MICHAEL J. SEAL, AIA
AR96898

REVISIONS

NO.	DATE	REVISION

KEY PLAN

SHEET TITLE / SHEET NUMBER

P-1 OF 1

PROJECT NUMBER C25019

DATE

LEGACY CONSORTIUM