REVIEWED

City of Fort Pierce Building Department
100 N. US Hwy. 1 – Fort Pierce, FL
PHONE (772) 467-3718
FAX (772) 467-3849

BUILDING PERMIT

[✓] **Sub-Contractor Agreement (S25-Residential S50-Commercial)** or [ ] **Change of Sub-Contractor Agreement ($25 per sub-contractor)**

City of Fort Pierce License No: 000284 Permit Number: CBLDG - 2024 - 00050

Unlimited Electrical LLC (Name company acting as sub-contactor) Has agreed to be the Electrical (Type of Construction Trade) sub-contractor for

Bondi Custom Builders (Name of the Primary Contractor) for the property located at 1710 N US Highway 1 (Address of job site)

Owner of Property: Willnafa Properties Inc Job Cost: $ 2500

It is understood that if there is any change of status regarding my participation with the above mentioned project, I will immediately advise the City of Fort Pierce Building Department, and have my permit voided.

(Company acting as sub-contractor)

I acknowledge that I must carry Longshore Insurance if working on or adjoining navigable waters and that I meet all requirements of the Longshore & Harbor Workers' Compensation Act.

Qualifiers Signature: Print Name: Levi Short

State of Florida, County of St Lucie The foregoing instrument was acknowledged before me This 24 ,day of August ,2024 ,by Levi Short who is Personally known to me or who has produced as identification

Notary Signature: Marcy Montejo [Seal]: MARCY M. MONTEJO Notary Public-State of Florida Commission # HH 508297 My Commission Expires March 26, 2028

Business Name: Unlimited Electrical LLC

Address: 5810 Papaya Dr Fort Pierce FL 34982

Phone: (772) 528-7586 Fax: ( )

To be Signed only when change in sub-contractor (along with all other above areas)

Building Contractor Signature: _____ Print Name: _____

Company Name (to be removed) _____

Sub-Contractor (to be removed) Signature: _____ Print Name: _____

Building Official Signature (if applicable): _____

Scanned with CamScanner

REVIEWED

CBLP6 - 2024 - 00050

1710 N Us Highway 1 Fort Pierce Fl 34950

Scope Of Work

Install New 200 Amp Service And Supply Power To Billboard Lighting

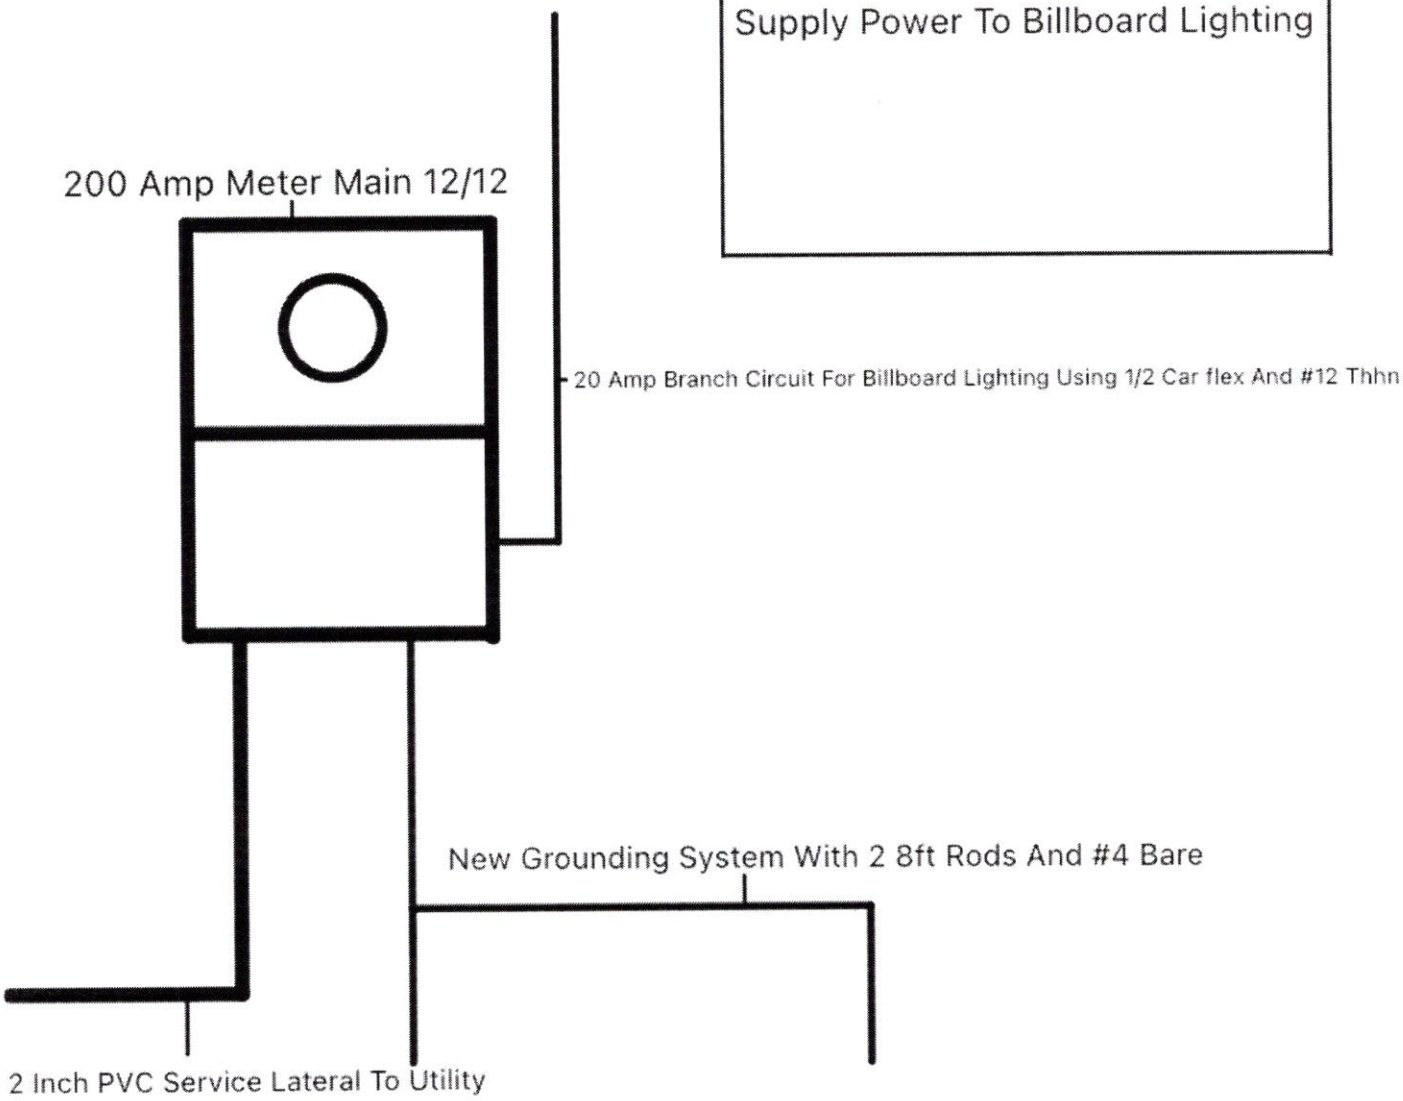

For illustration purposes only. Not to Scale - DrawPlan