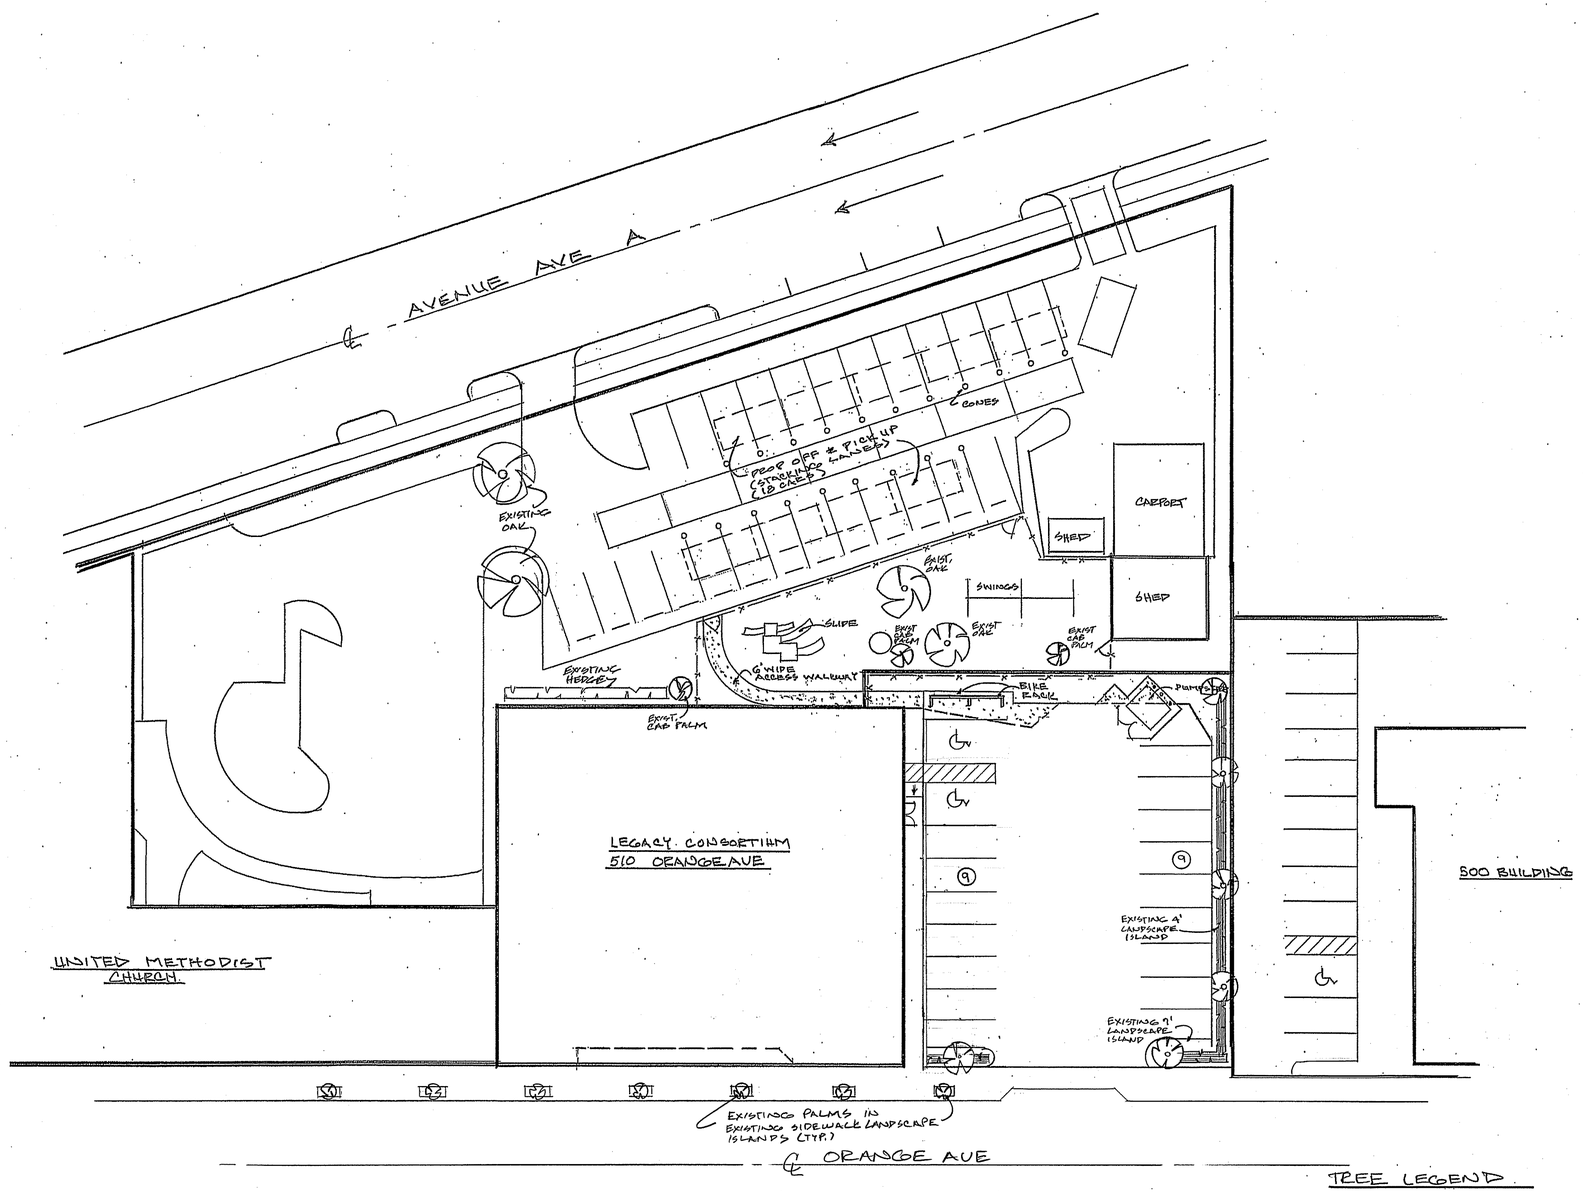

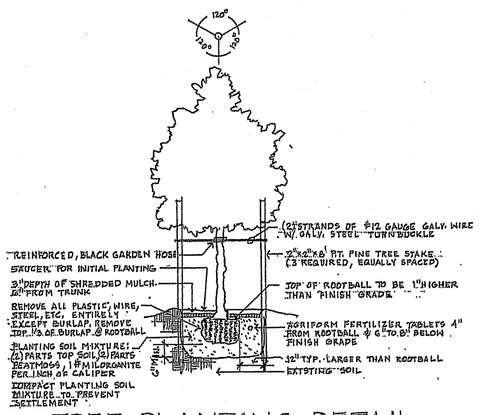

TREE PLANTING DETAIL.

N.T.S.

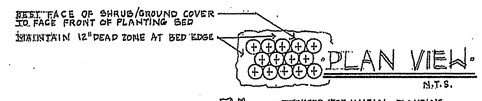

PLAN VIEW.

N.T.S.

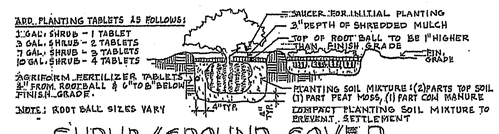

SHRUB/GROUND COVER

PLANTING DETAIL N.T.S.

LANDSCAPE PLAN

NORTH

1"=20'

TREE LEGEND

LIVE OAK

LIGUSTRUM HEDGE

ARCHITECT

Architectonic Inc

806 DELAWARE AVENUE
FORT PIERCE, FLORIDA 34950
T: 772 460 7761

WWW.ARCHITECTONICINC.COM

STATE REG #AR98898

COPYRIGHT 2024

PROJECT

LEGACY CONSORTIUM
CITY OF FT. PIERCE, FLORIDA

CLIENT

CONSULTANTS

REGISTRATION

MICHAEL J. SEAL, AIA
AR98898

REVISIONS

NO.	DATE	REVISION
1	3/01/06	REVISED ADD LANDSCAPE ISLAND & RELOCATE ADA PARKING

KEY PLAN

SHEET TITLE / SHEET NUMBER

L-1

OF 1

PROJECT NUMBER C-250 19