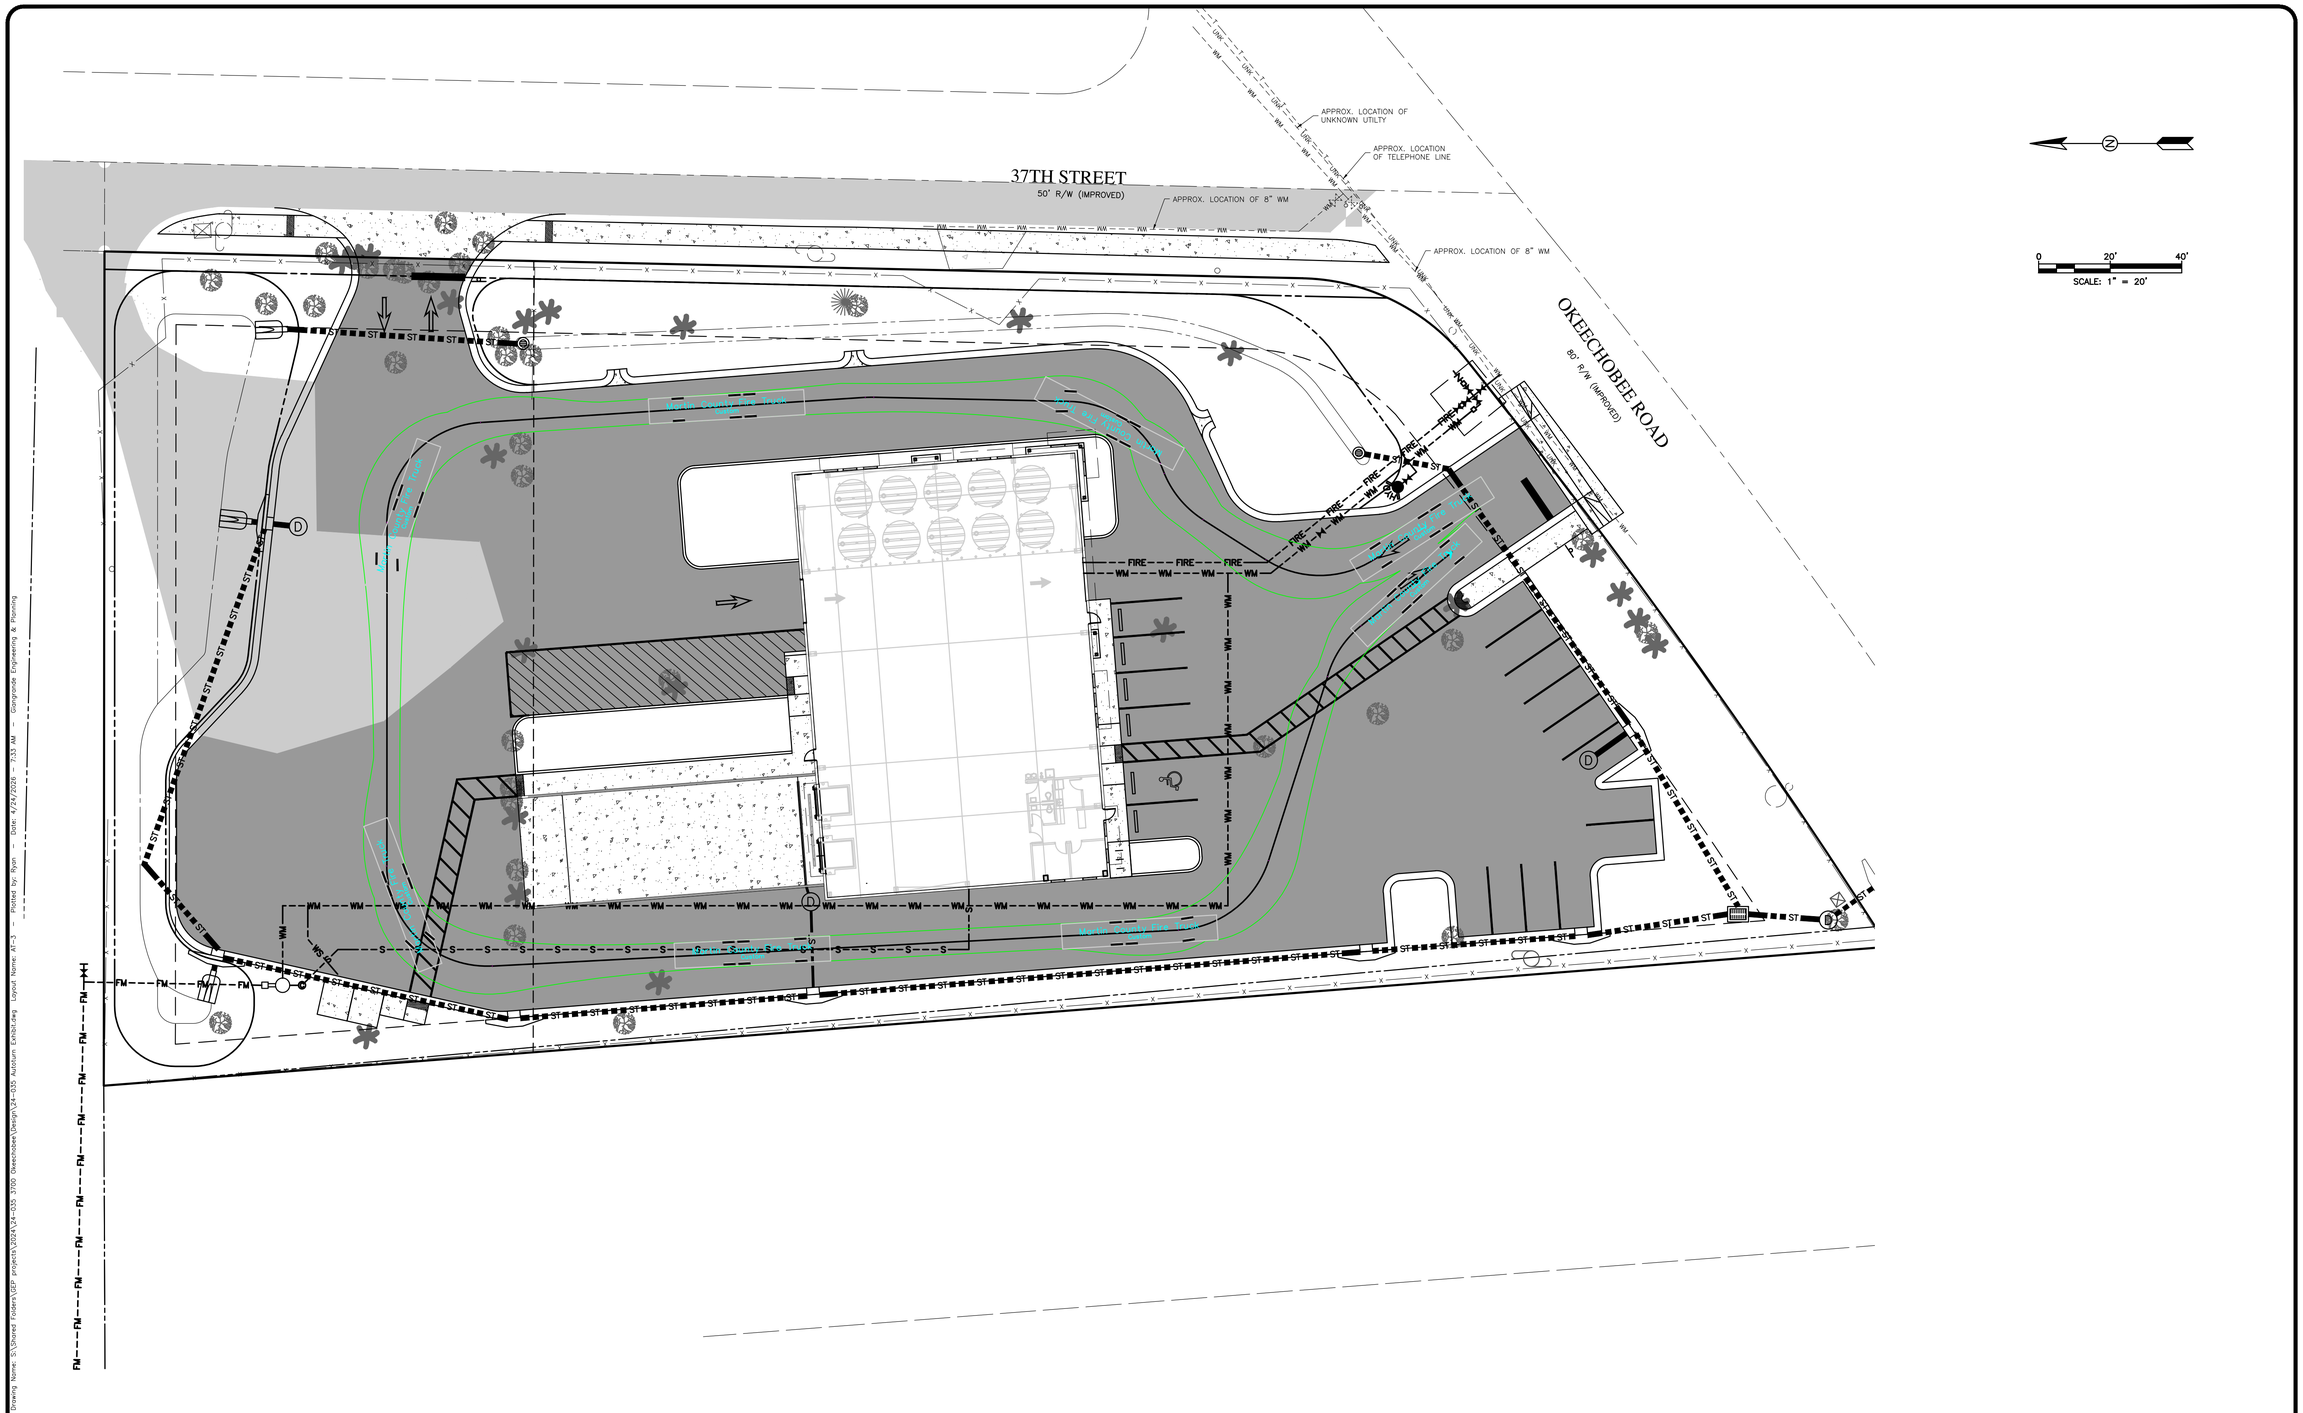

DATE	BY	REVISIONS

Date: 11/26/2024
Scale: 1:20
Design By: JS
Drawn By: DCM
Check By: JS

3700 OKEECHOBEE RD
FORT PIERCE 34947
ST LUCIE COUNTY, FL

AUTOTURN EXHIBIT
FIRE TRUCK

GIANGRANDE ENGINEERING AND PLANNING
710 SE OCEAN BLVD.
STUART, FLORIDA 34994
PH. (772) 888-9076
leo@gep.llc
Cert. No. 30901

LEO GIANGRANDE, P.E.
License No: 66387

PROJECT #: 24-035

AT-3

Drawing Name: S:\Shared Folders\GEP projects\2024\24-035 3700 Okeechobee\Design\24-035 AutoTurn Exhibit.dwg Layout Name: AT-3 Plotted by: Ryan Date: 4/24/2026 7:33 AM Giangrande Engineering & Planning