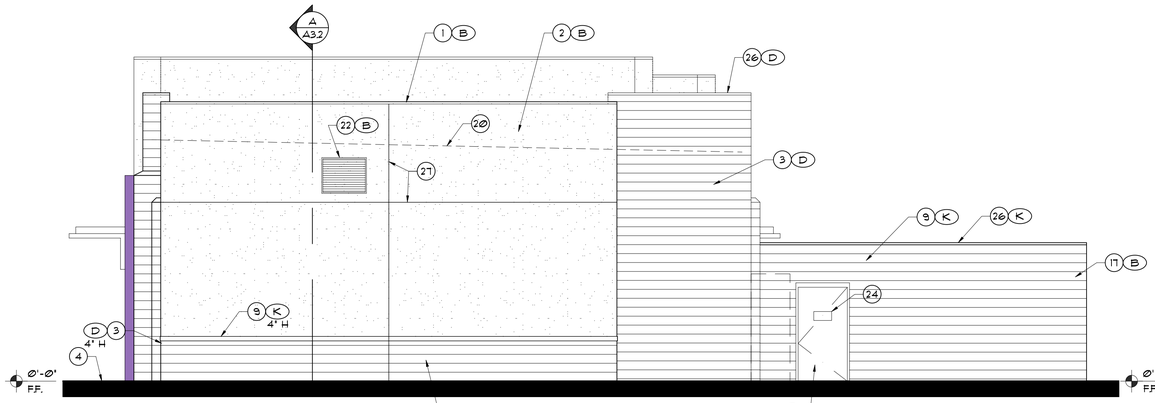

NORTH ELEVATION

3/16" = 1'-0"

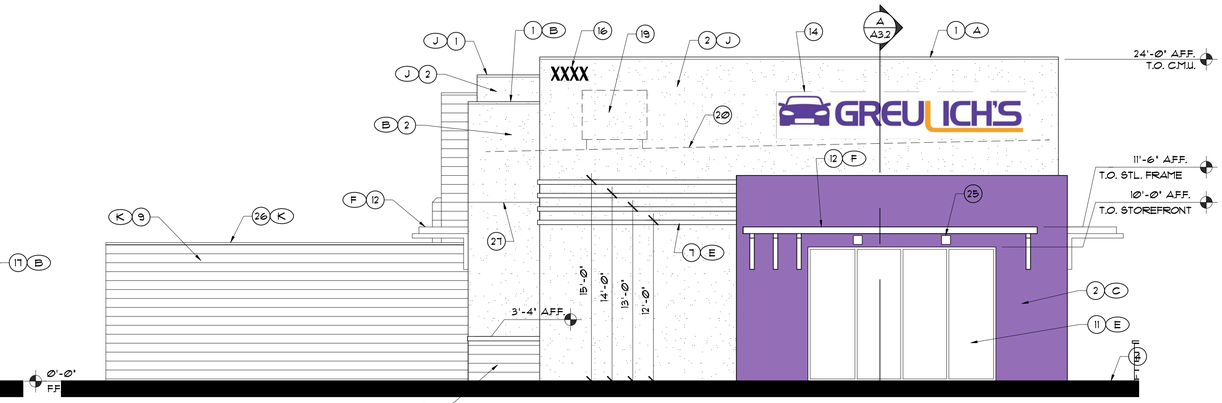

SOUTH ELEVATION

3/16" = 1'-0"

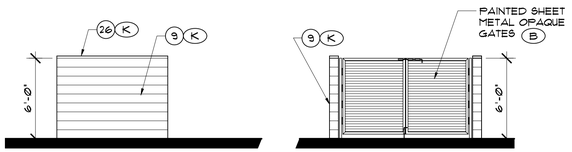

TRASH ENCLOSURE

3/16" = 1'-0"

MATERIAL AND COLOR SCHEDULE

SYMBOL	MATERIAL	COLOR	MANUFACTURER
A	PAINTED SHEET METAL	FRESH EGGPLANT DE5944	DUNN EDWARDS
B	PAINTED STUCCO PAINTED METAL	TRAIL DUST DE6123	DUNN EDWARDS
C	PAINTED STUCCO	FRESH EGGPLANT DE5944	DUNN EDWARDS
D	INTEGRALLY COLORED C.M.U.	"HUNTINGTON GREY"	SUPERLITE BLOCK
E	ALUMINUM	CLEAR NO. 14 & 17	KAWNEER
F	POWDER COATED STEEL	"BLACK RUSSIAN" DE6391	DUNN EDWARDS
G	ENAMELED STEEL	GREY	O.H. DOOR CORP.
H			
J	PAINTED STUCCO PAINTED METAL	"HEATHER" DEC713	DUNN EDWARDS
K	INTEGRALLY COLORED C.M.U.	"OPAL"	SUPERLITE BLOCK

NOTE COLORS SELECTED ARE TO MATCH THE EXISTING COLORS AT IRONWOOD CROSSING SHOWN AS DUNN-EDWARDS NUMBERS.

KEY NOTES

1. PAINTED SHEET METAL CAP FLASHING
2. COLORED STUCCO OVER C.M.U. COURSE
3. EXPOSED INTEGRALLY COLORED PRECISION C.M.U.
4. FINISH GRADE
5. PAINTED GROUTED CAP
6. CONTROL JOINT
7. ALUMINUM METAL POPOUT
8. HOLLOW METAL DOOR AND FRAME - PAINT TO MATCH WALL
9. EXPOSED INTEGRALLY COLORED SPLITFACE C.M.U.
10. 3' HIGH 2"X2" SPLIT FACE BLOCK COLUMN WITH PRECAST CAP
11. ALUMINUM & GLASS STOREFRONT SYSTEM
12. PAINTED STEEL CANTILEVERED AWNING & SUPPORTS
13. WALL PACK LIGHT FIXTURE - COLOR: DARK BRONZE
14. TENANT SIGN BACKLIT, PERMITTED SEPARATELY
15. HEAVY DUTY COIL OVERHEAD DOOR
16. ADDRESS NUMBERS - 12" HIGH, BLACK METAL
17. ELECTRICAL SERVICE ENTRANCE SECTION - PAINT TO MATCH WALL
18. FIRE DEPARTMENT CONNECTION (FDC)
19. APPROXIMATE LOCATION OF HVAC EQUIPMENT
20. APPROXIMATE ROOF DECK LINE BEYOND PARAPET WALL
21. ROOF DRAIN AND OVERFLOW DRAIN
22. LOUVERS
23. KNOX BOX
24. SIGNS SEE DOOR SCHEDULE
25. DECORATIVE LIGHT FIXTURE - PRE-FINISHED METAL ENAMELED PAINT - COLOR: DARK BRONZE
26. INTEGRALLY COLORED SMOOTH 2"H SOLID CAP BLOCK
27. FRY 1/2" REVEAL DETAIL

NOTE:

ALL ROOF TOP EQUIPMENT SHALL BE FULLY SCREENED FROM THE PUBLIC VIEW. A CERTIFICATE OF OCCUPANCY WILL NOT BE ISSUED UNTIL PROVISION IS MET.

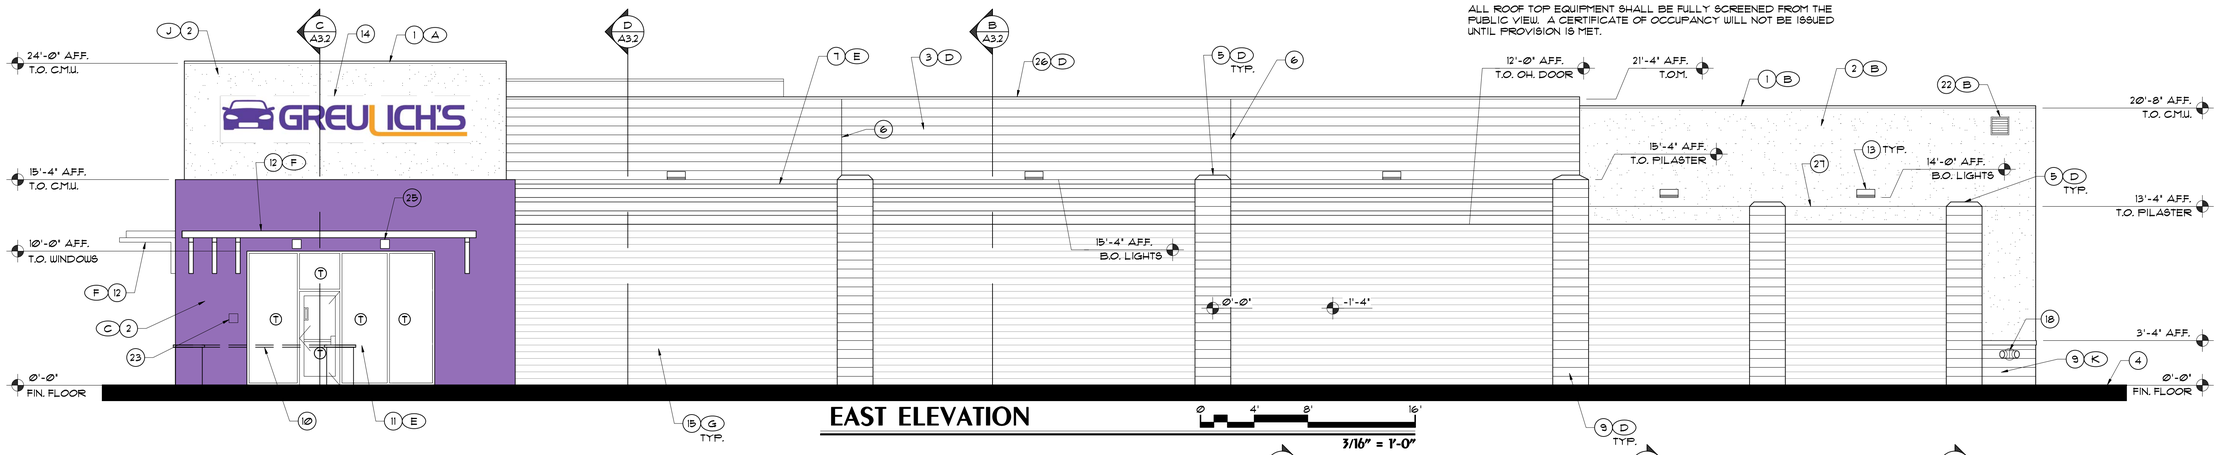

EAST ELEVATION

3/16" = 1'-0"

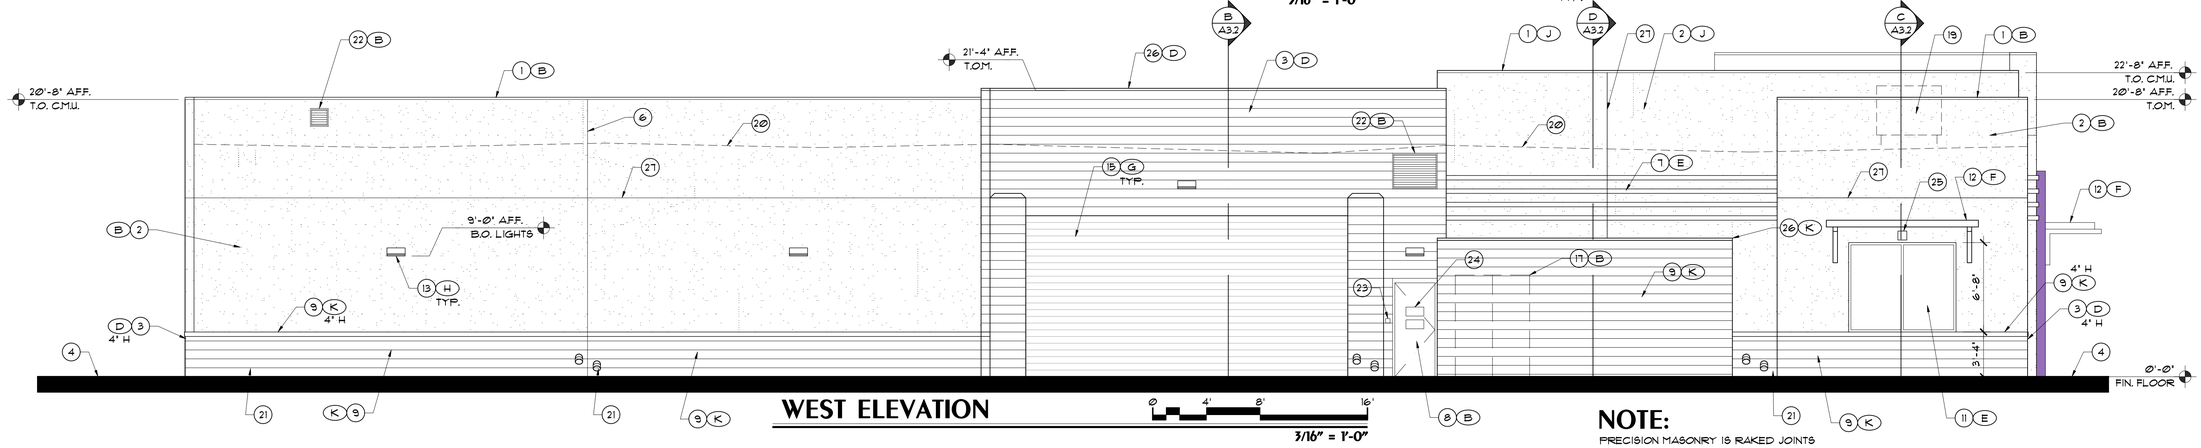

WEST ELEVATION

3/16" = 1'-0"

NOTE:

PRECISION MASONRY IS RAKED JOINTS

phoenix design group

8222 s. 48th street suite 236 phoenix arizona 85044 480 451 9773

GREULICH'S IN GLENDALE
51ST AVENUE AND BELL ROAD
GLENDALE, ARIZONA

JOB NO.: PDG-1847

DATE: 11/25/2019

REVISION:

DRAWN BY: STAFF

CHECKED BY: V.E.O.

SHEET NO. A3.1