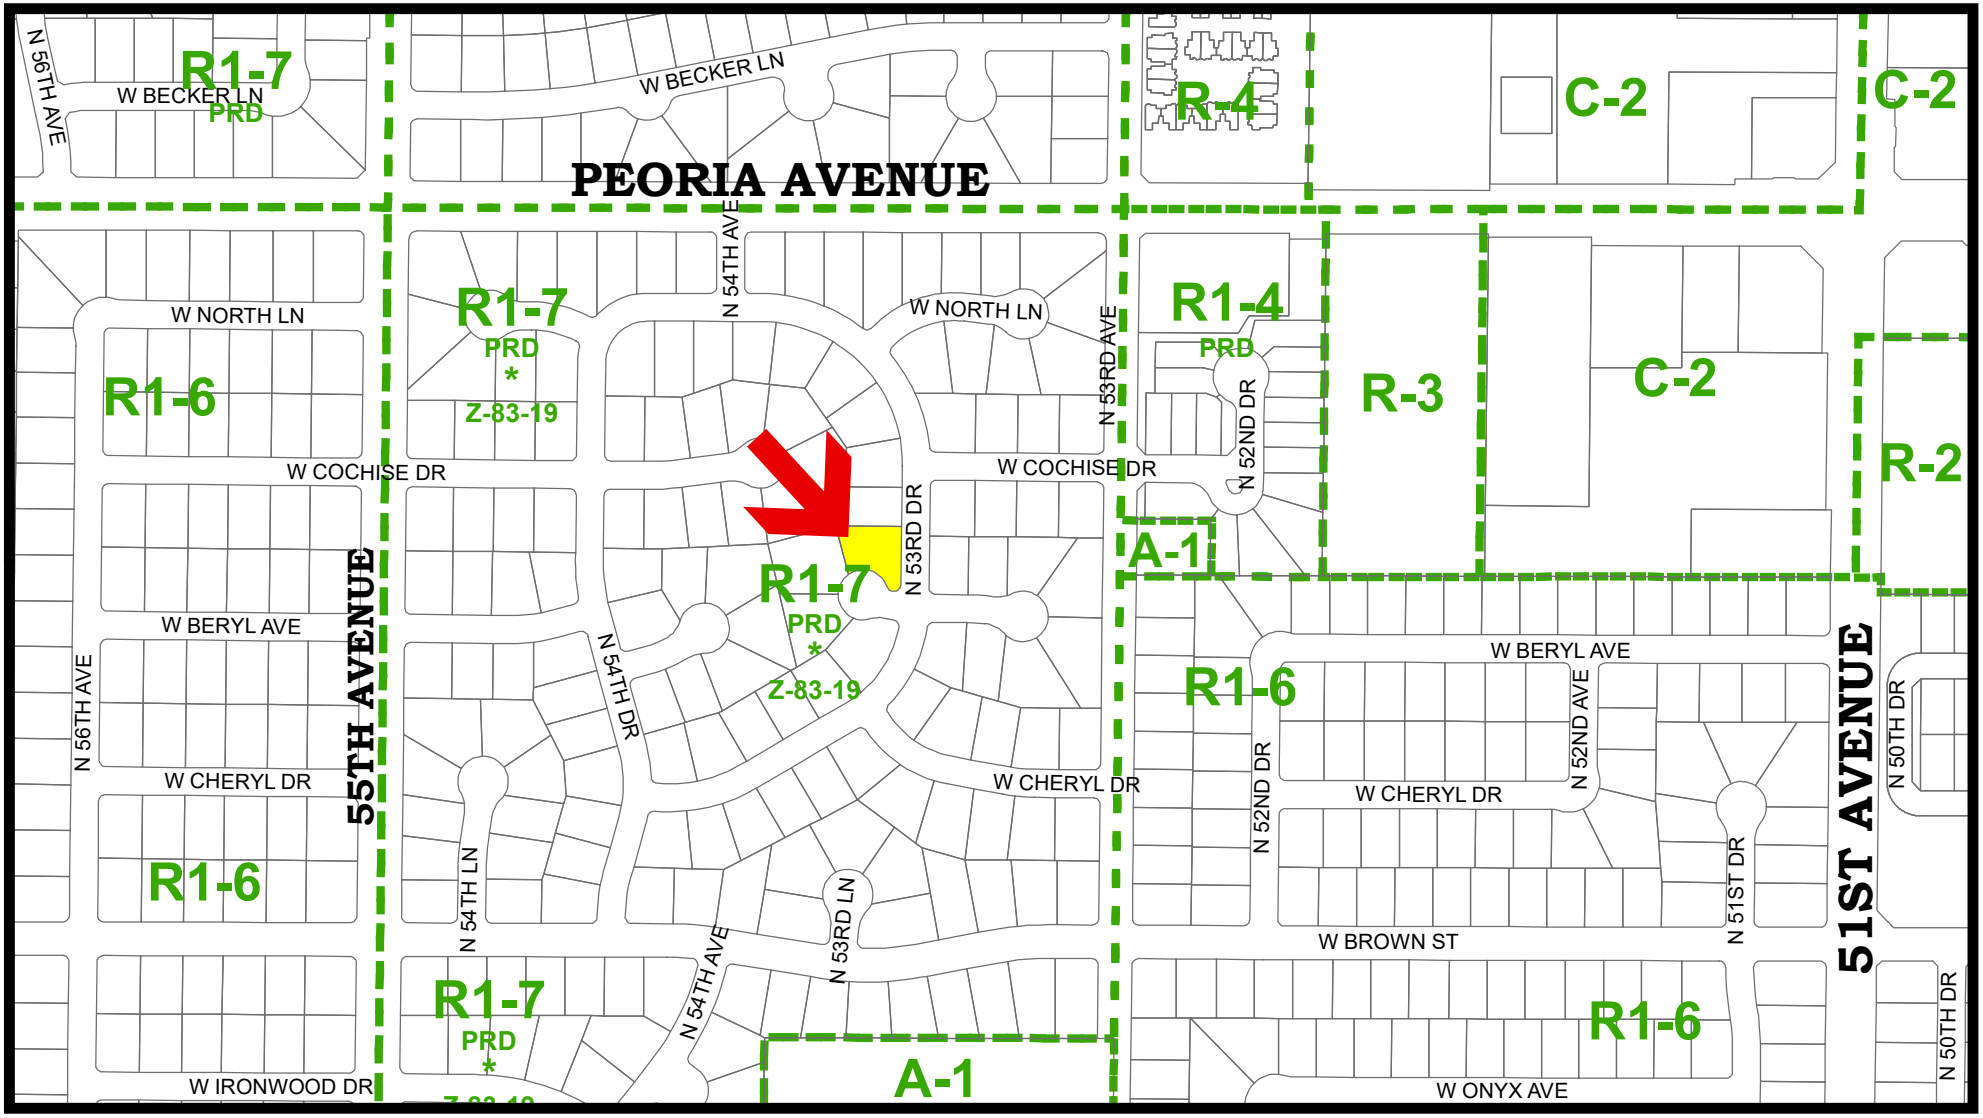

Glendale
ARIZONA

DODSON GAZEBO VARIANCE (VAR23-01)

N

LOCATION

5330 W. BERYL AVENUE

REQUEST

VARIANCE TO REDUCE THE SETBACK TO THE PRINCIPAL STRUCTURE TO 26" FROM THE MINIMUM 10' AND REDUCE THE WEST SIDE SETBACK TO 21" FROM THE MINIMUM 5' REQUIRED IN THER-1 (MULTIPLE RESIDENCE) ZONING DISTRICT.