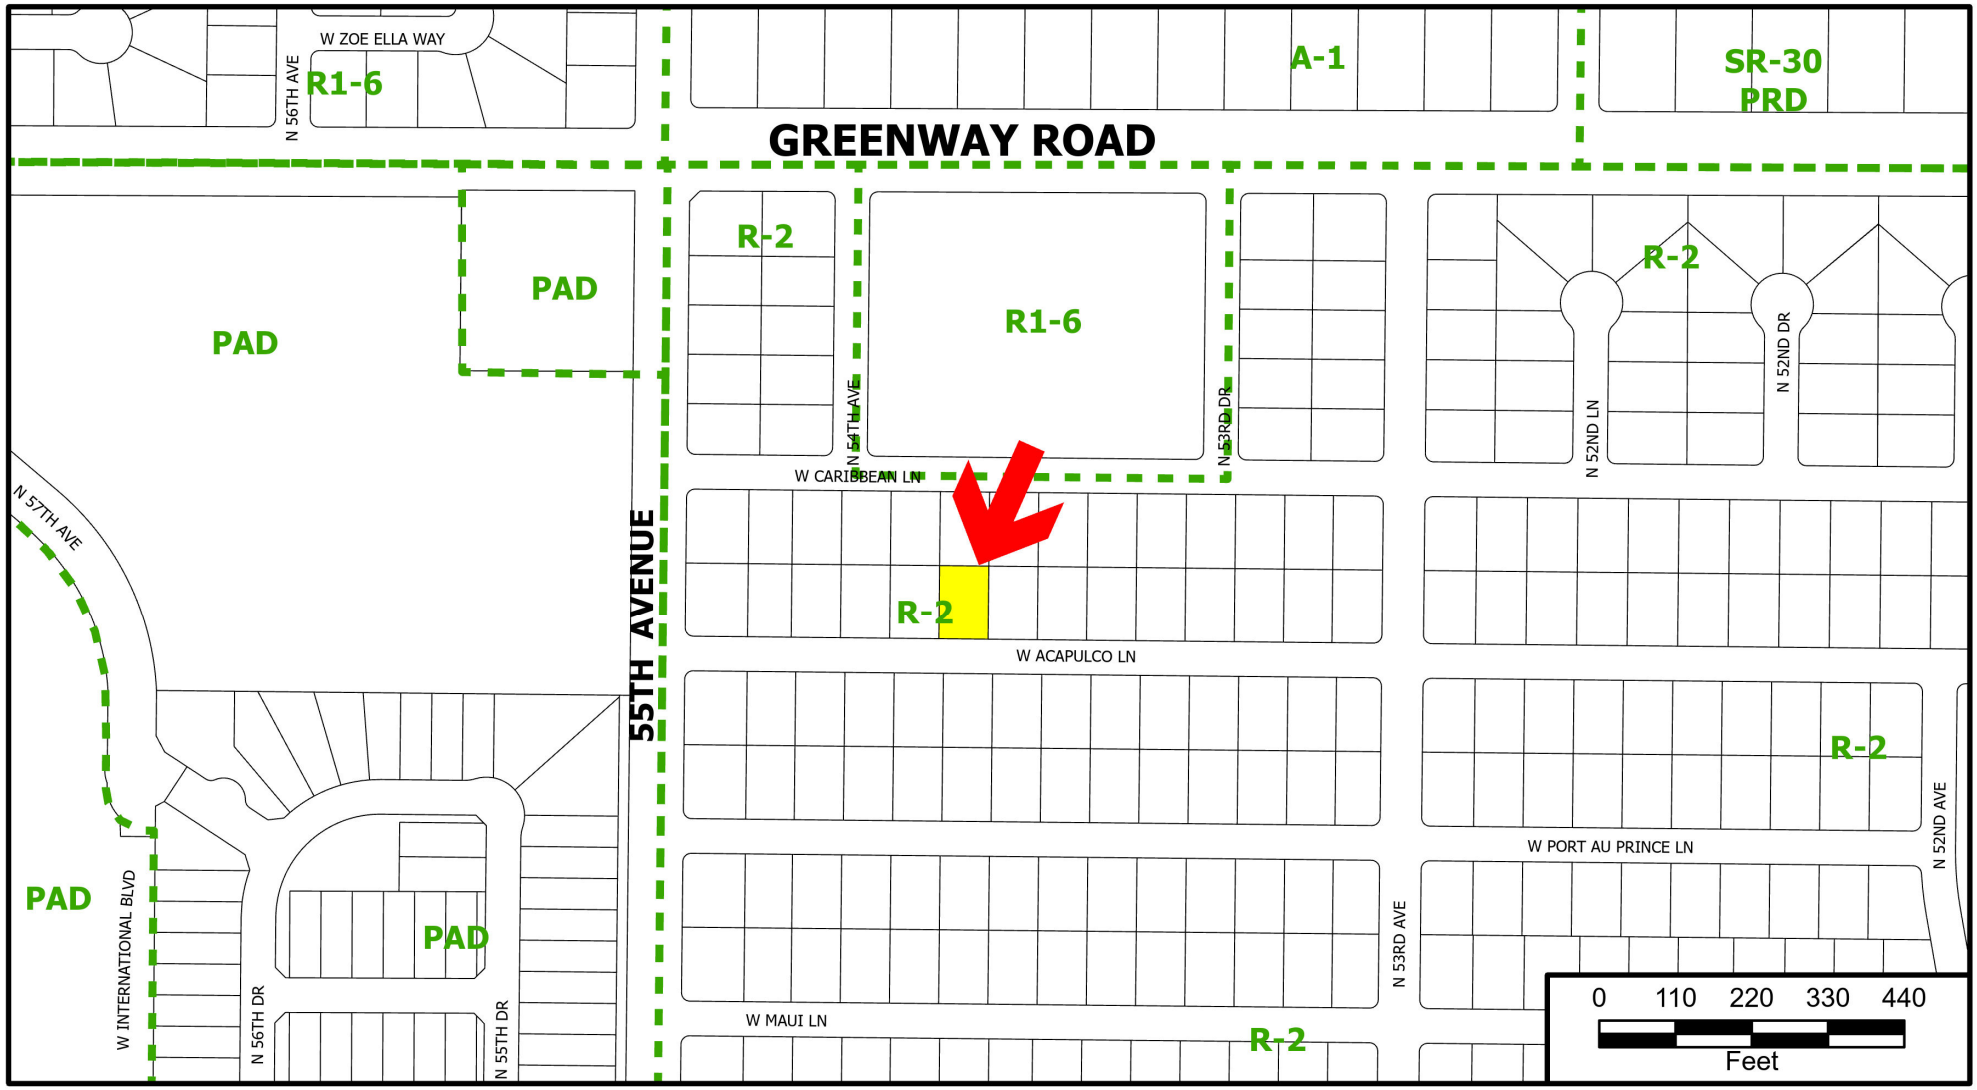

Glendale
ARIZONA

KRAMER RESIDENCE
VARIANCE
(VAR25-02)

N

LOCATION

5350 W. ACAPULCO LANE

REQUEST

TO REDUCE THE FRONT BUILDING SETBACK FROM FIFTEEN FEET (15') TO TEN FEET (10') FOR A LIVABLE ADDITION.