

EXHIBIT 1




CONTEXT PLAN

SCALE: 1" = 150'-0"
0 75' 150' 300' N

SENIOR/FAMILY HOUSING @ SEC SR-303 & VAN BUREN ST


EXHIBIT 2

ZONING MAP

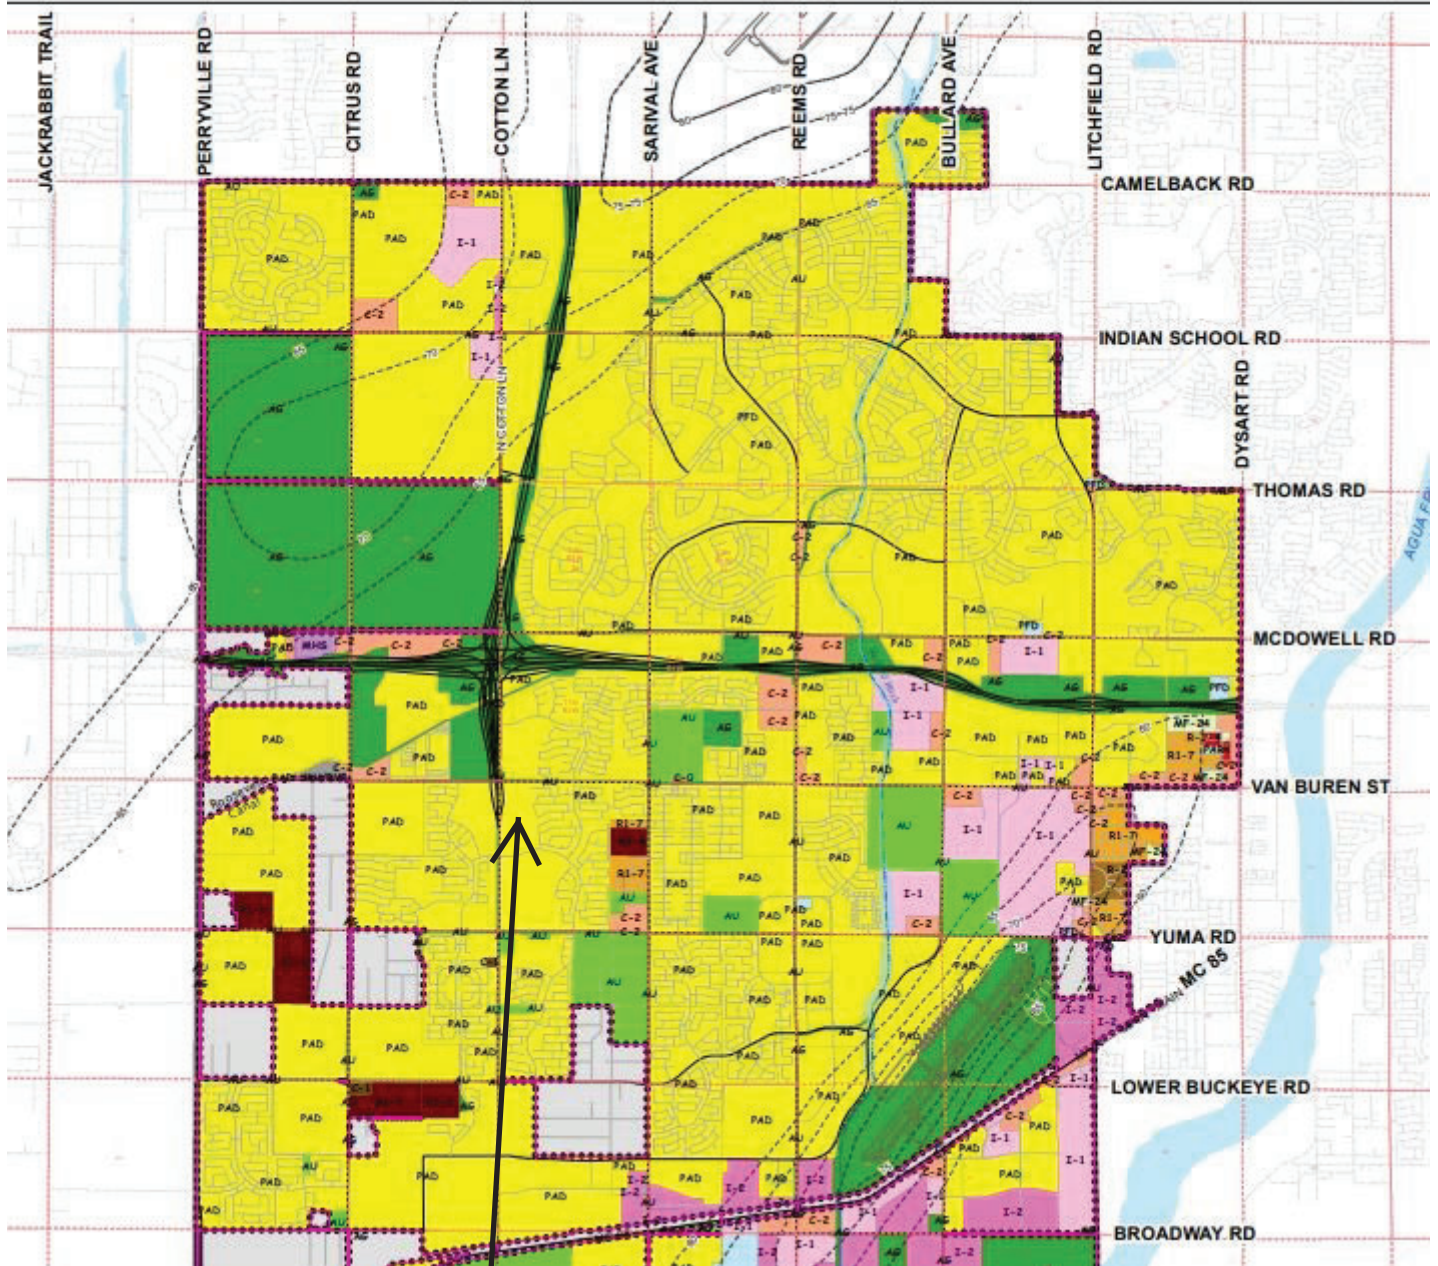

PAD - Planned Area Development

EXHIBIT 3

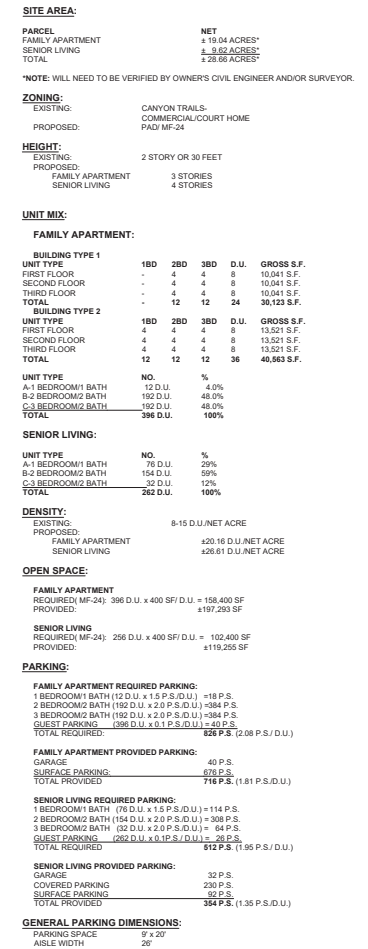

Goodyear, Arizona
PRELIMINARY SITE PLAN SUBMITTAL
Project No. 19-2044-02 Date 09-21-2021
CITY SUBMITTAL



EXHIBIT 4

