




EAST ELEVATION




WEST ELEVATION



SOUTH ELEVATION

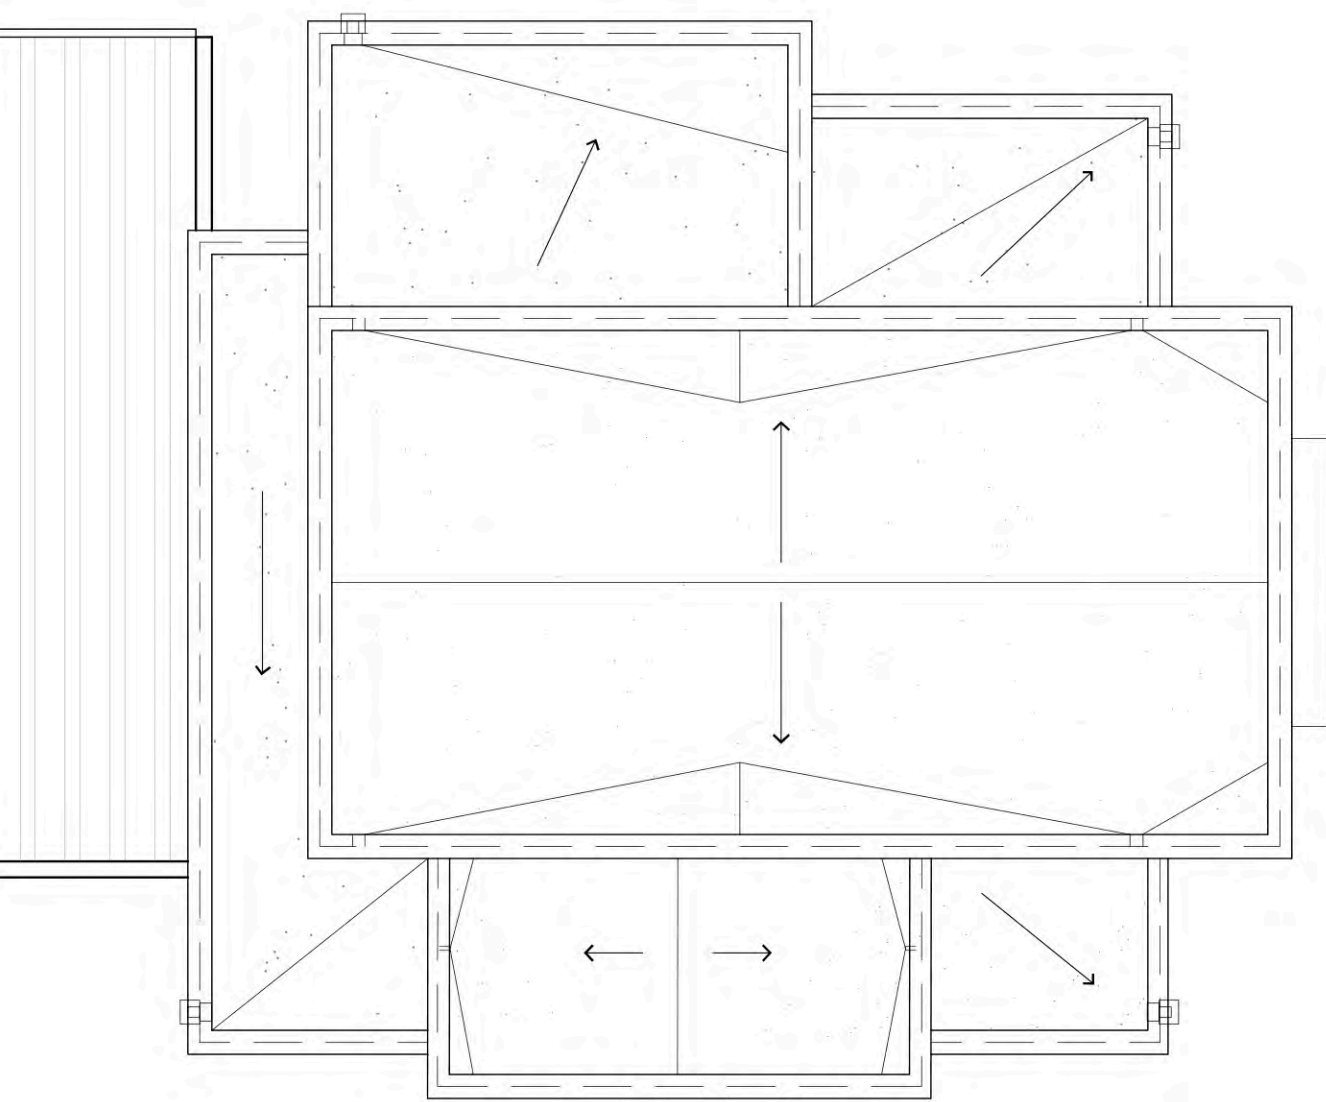


OFFICE ROOF PLAN

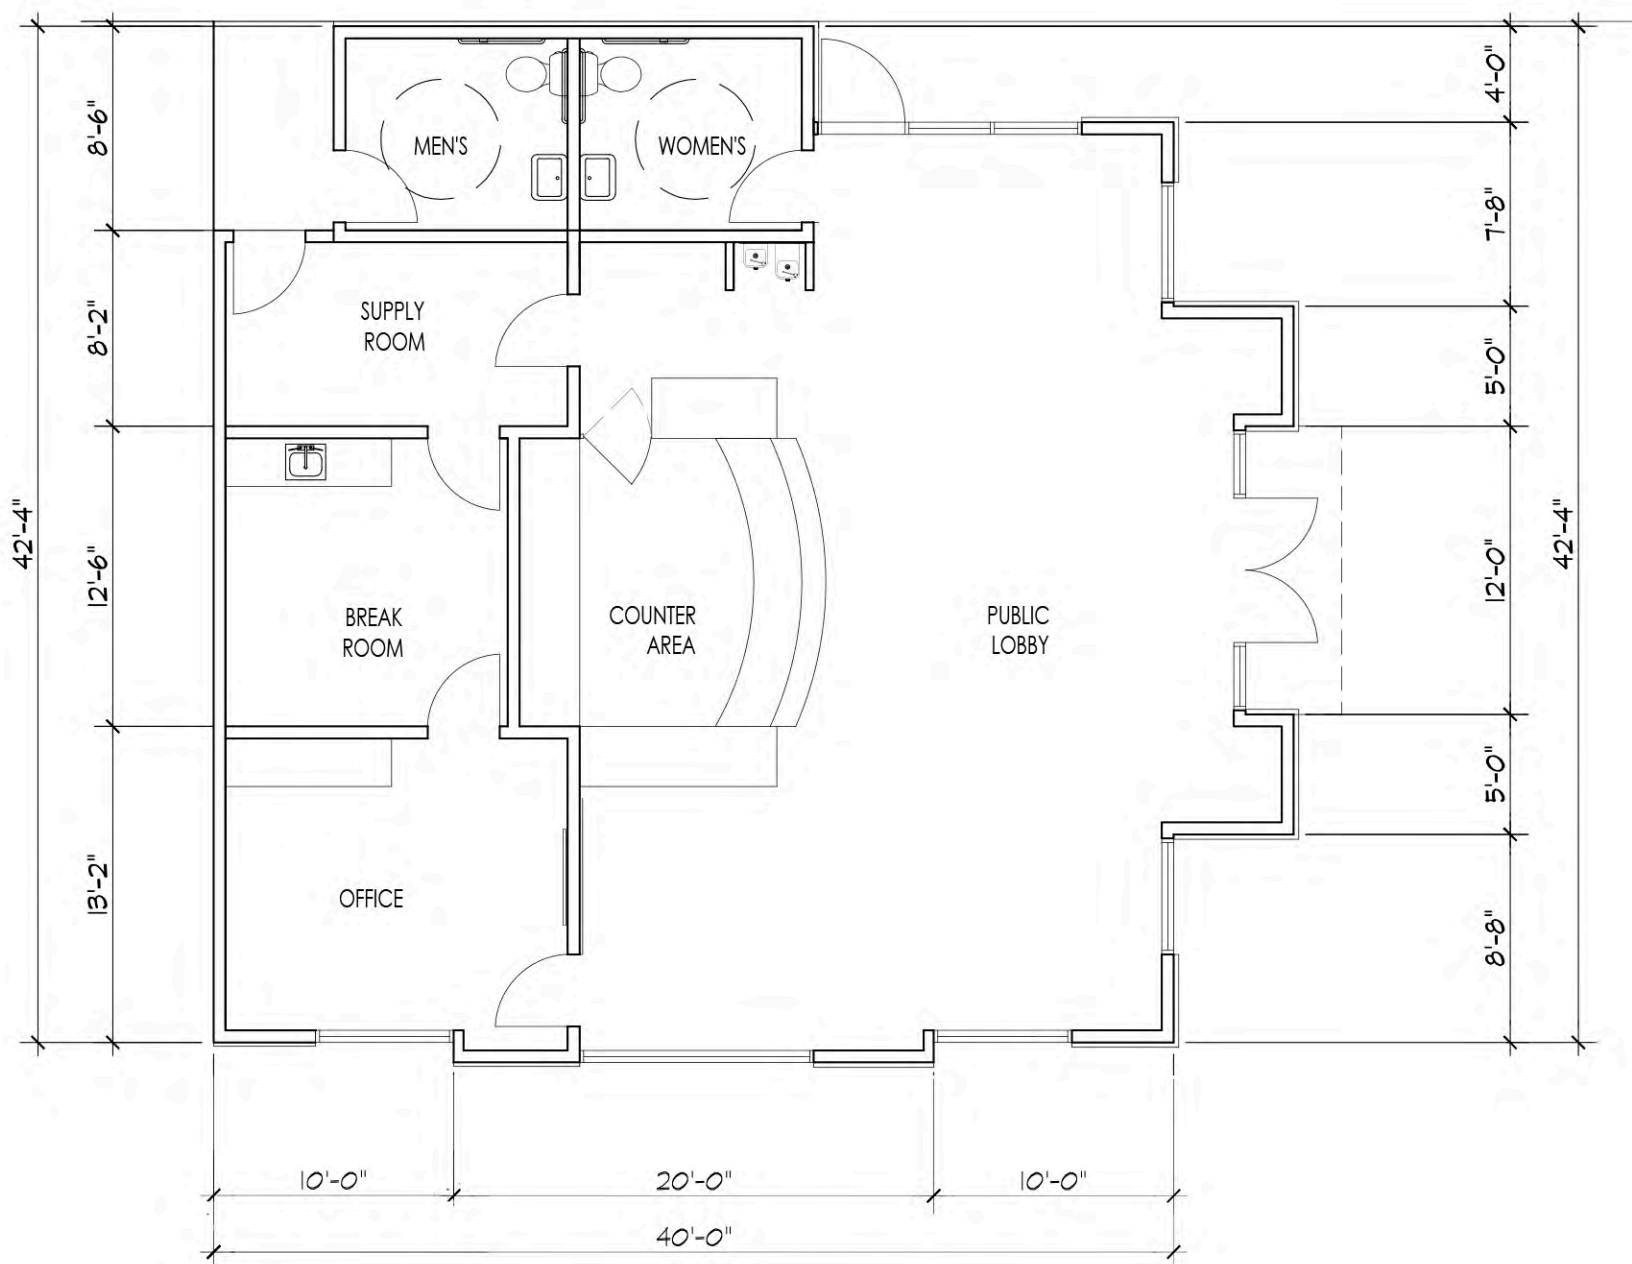

OFFICE FLOOR PLAN

MATERIALS & COLORS

- ROOF CORNICES (STUCCO FINISH):
PAINTED SW#6091 "RELIABLE WHITE"
- ACCENT CORNICE
PAINTED SW# 6091 "RELIABLE WHITE"
- PRECISION UPPER CMU WALLS:
PAINT SW #6101 "SANDS OF TIME"
- PRECISION LOWER CMU WALLS:
PAINT SW #6095 "TOASTY"
- STUCCO PRIMARY COLOR:
PAINT SW #6093 "FAMILIAR BEIGE"
- STONE VENEER:
CORONADO STONE OLD WORD STONE
CHABLIS
- GLAZING AND SPANDREL GLASS:
PGG "SOLAR BRONZE"

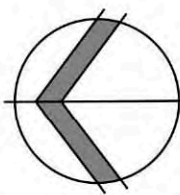

MATERIALS & COLORS

- ROOF CORNICES (STUCCO FINISH):
PAINT SW #6095 "TOASTY"
- ACCENT CORNICE
PAINT SW #6095 "TOASTY"
- PRECISION UPPER CMU WALLS:
PAINT SW #6101 "SANDS OF TIME"
- PRECISION LOWER CMU WALLS:
PAINT SW #6095 "TOASTY"
- STUCCO PRIMARY COLOR:
PAINT SW #6093 "FAMILIAR BEIGE"
- STONE VENEER:
CORONADO STONE OLD WORD STONE
CHABLIS
- GLAZING AND SPANDREL GLASS:
PGG "SOLAR BRONZE"



OFFICE / BLDG. A WEST ELEVATION



BLDG. B WEST ELEVATION



SARIVAL ROAD OVERALL (WEST) ELEVATION

MATERIALS & COLORS


- ROOF CORNICES (STUCCO FINISH):
PAINT SW #6095 "TOASTY"
- ACCENT CORNICE
PAINT SW #6095 "TOASTY"
- PRECISION UPPER CMU WALLS:
PAINT SW #6101 "SANDS OF TIME"
- PRECISION LOWER CMU WALLS:
PAINT SW #6095 "TOASTY"
- STUCCO PRIMARY COLOR:
PAINT SW #6093 "FAMILIAR BEIGE"
- STONE VENEER:
CORONADO STONE OLD WORD STONE
CHABLIS
- GLAZING AND SPANDREL GLASS:
PGG " SOLAR BRONZE"



BLDG. B
SOUTH ELEVATION

BLDG. C
SOUTH ELEVATION

BLDG. D
SOUTH ELEVATION

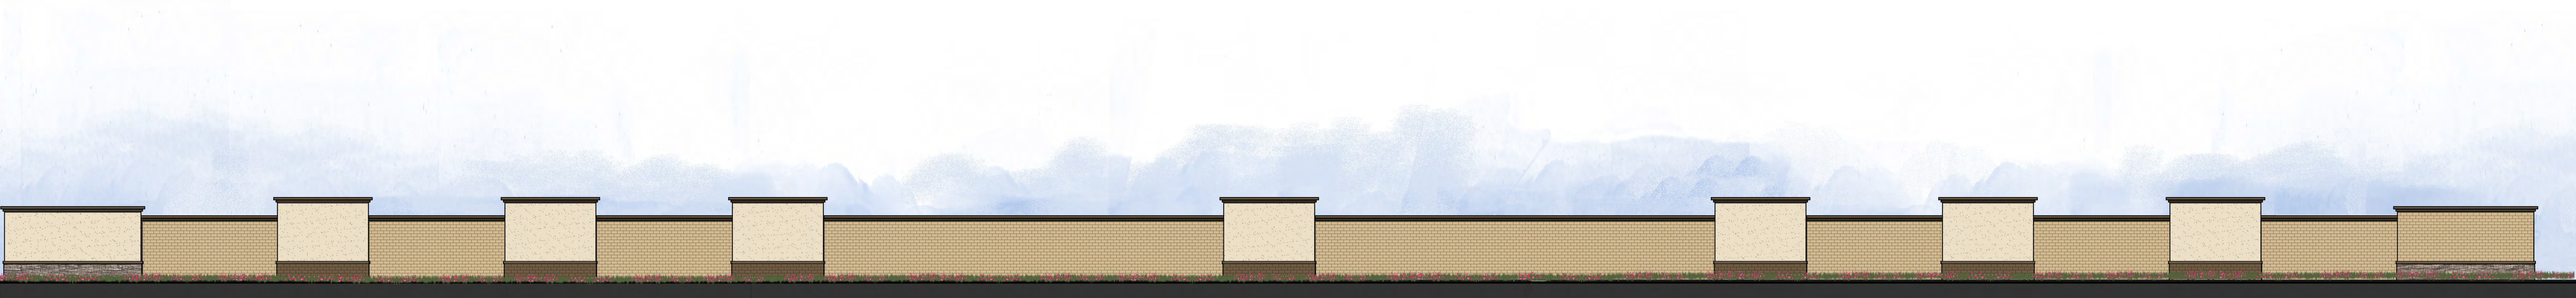

BLDG. D EAST ELEVATION



BLDG. E
NORTH ELEVATION

BLDG. A
NORTH ELEVATION