


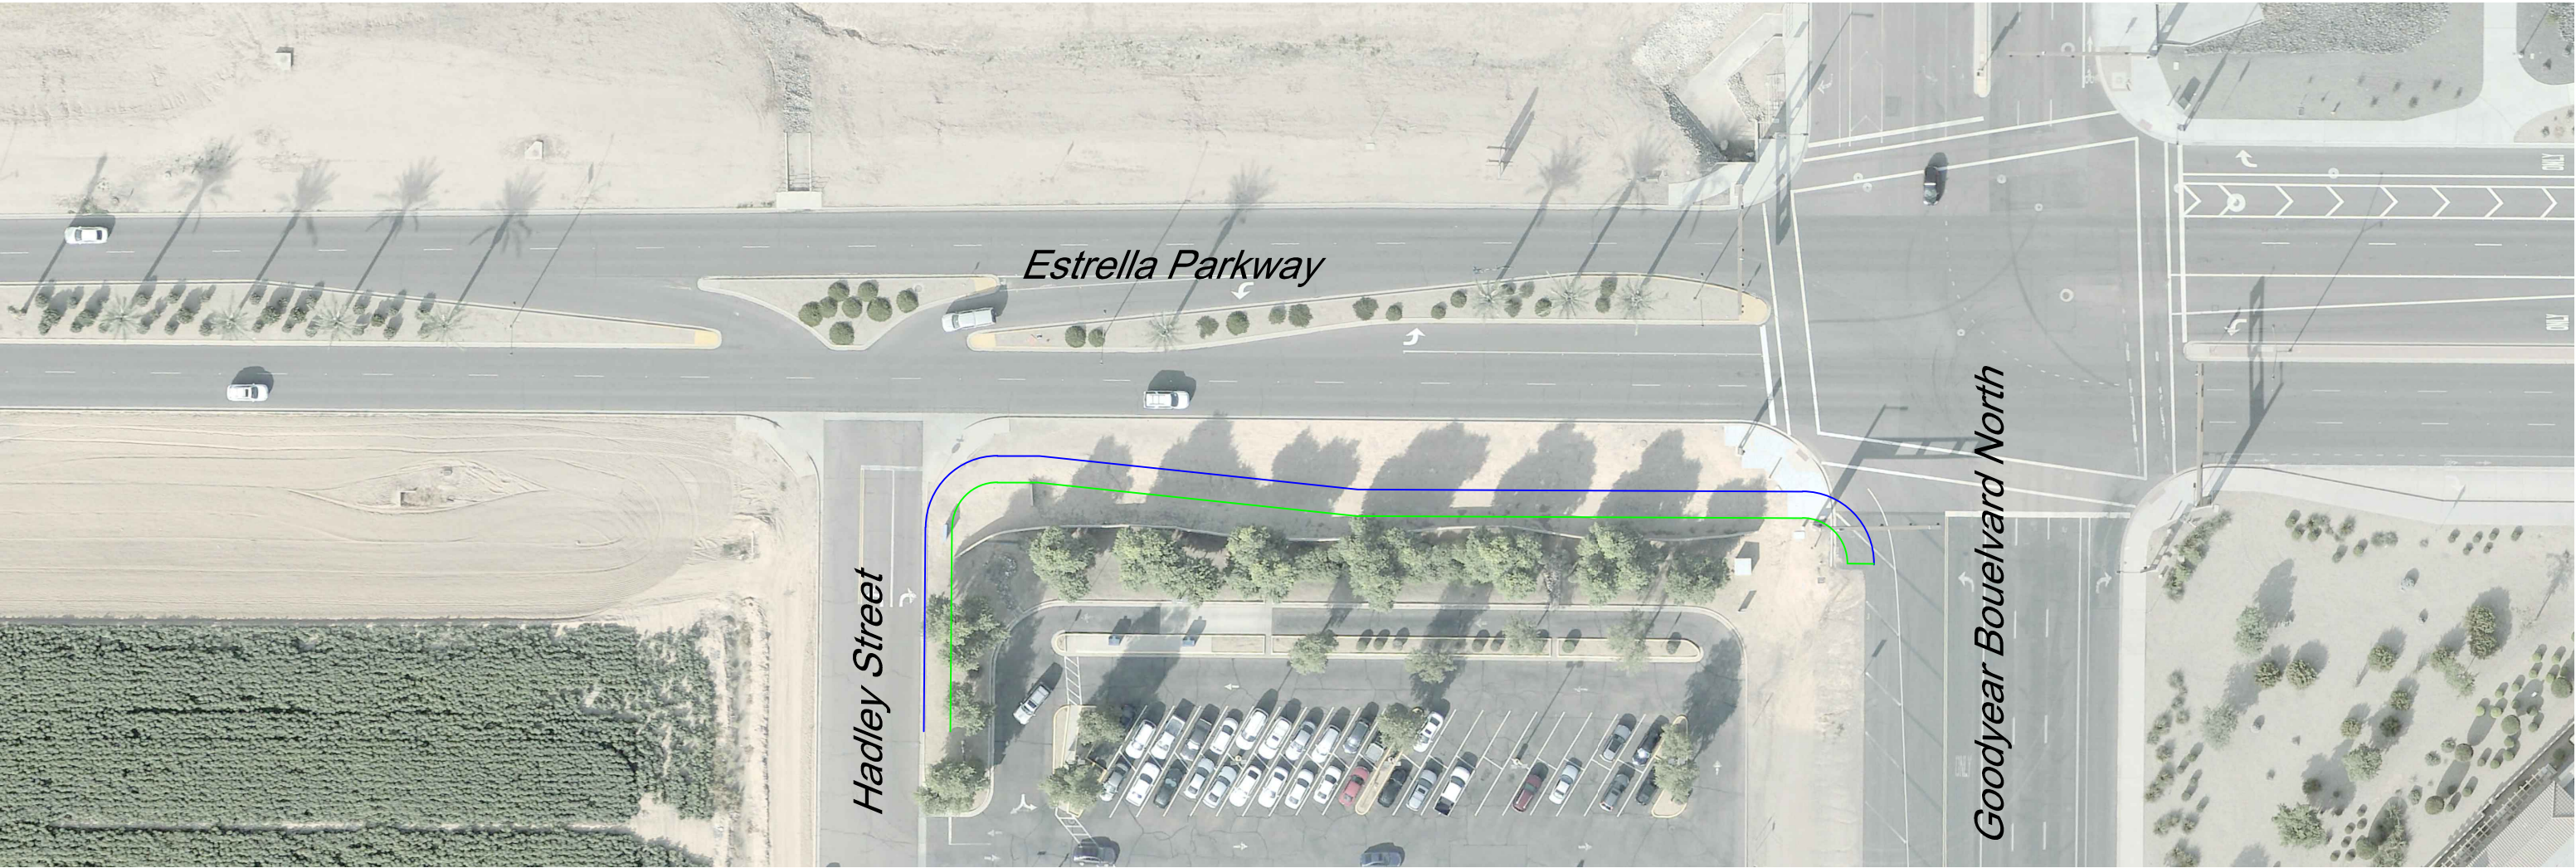

ESTIMATED QUANTITIES

<i>Item</i>	<i>QTY</i>
<i>Pavement Removal</i>	<i>440 Square Yards</i>
<i>Earthwork/Embankment</i>	<i>1,550 Cubic Yards</i>
<i>6" Asphalt on 12" of AB</i>	<i>1,110 Square Yards</i>
<i>MAG Type A Curb & Gutter</i>	<i>465 Feet</i>
<i>Concrete Sidewalk</i>	<i>3,600 Square Yards</i>
<i>Landscaping</i>	<i>3,800 Square Feet</i>
<i>Earthwork</i>	<i>1,110 Square Yards</i>
<i>Pavement Striping, Symbols, Signing and Obliteration</i>	<i>1 Lump Sum</i>
<i>24" Storm Drain & Headwall Construction</i>	<i>1 Lump Sum</i>

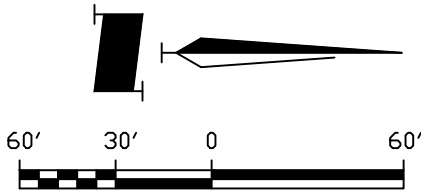


Exhibit 171 - CIP Project
Estrella Parkway Post Office Improvements
Roadway Widening Project