





4
A300
EXT ELEV - NORTH
1/4" = 1'-0"



2
A300
EXT ELEV - WEST
1/4" = 1'-0"

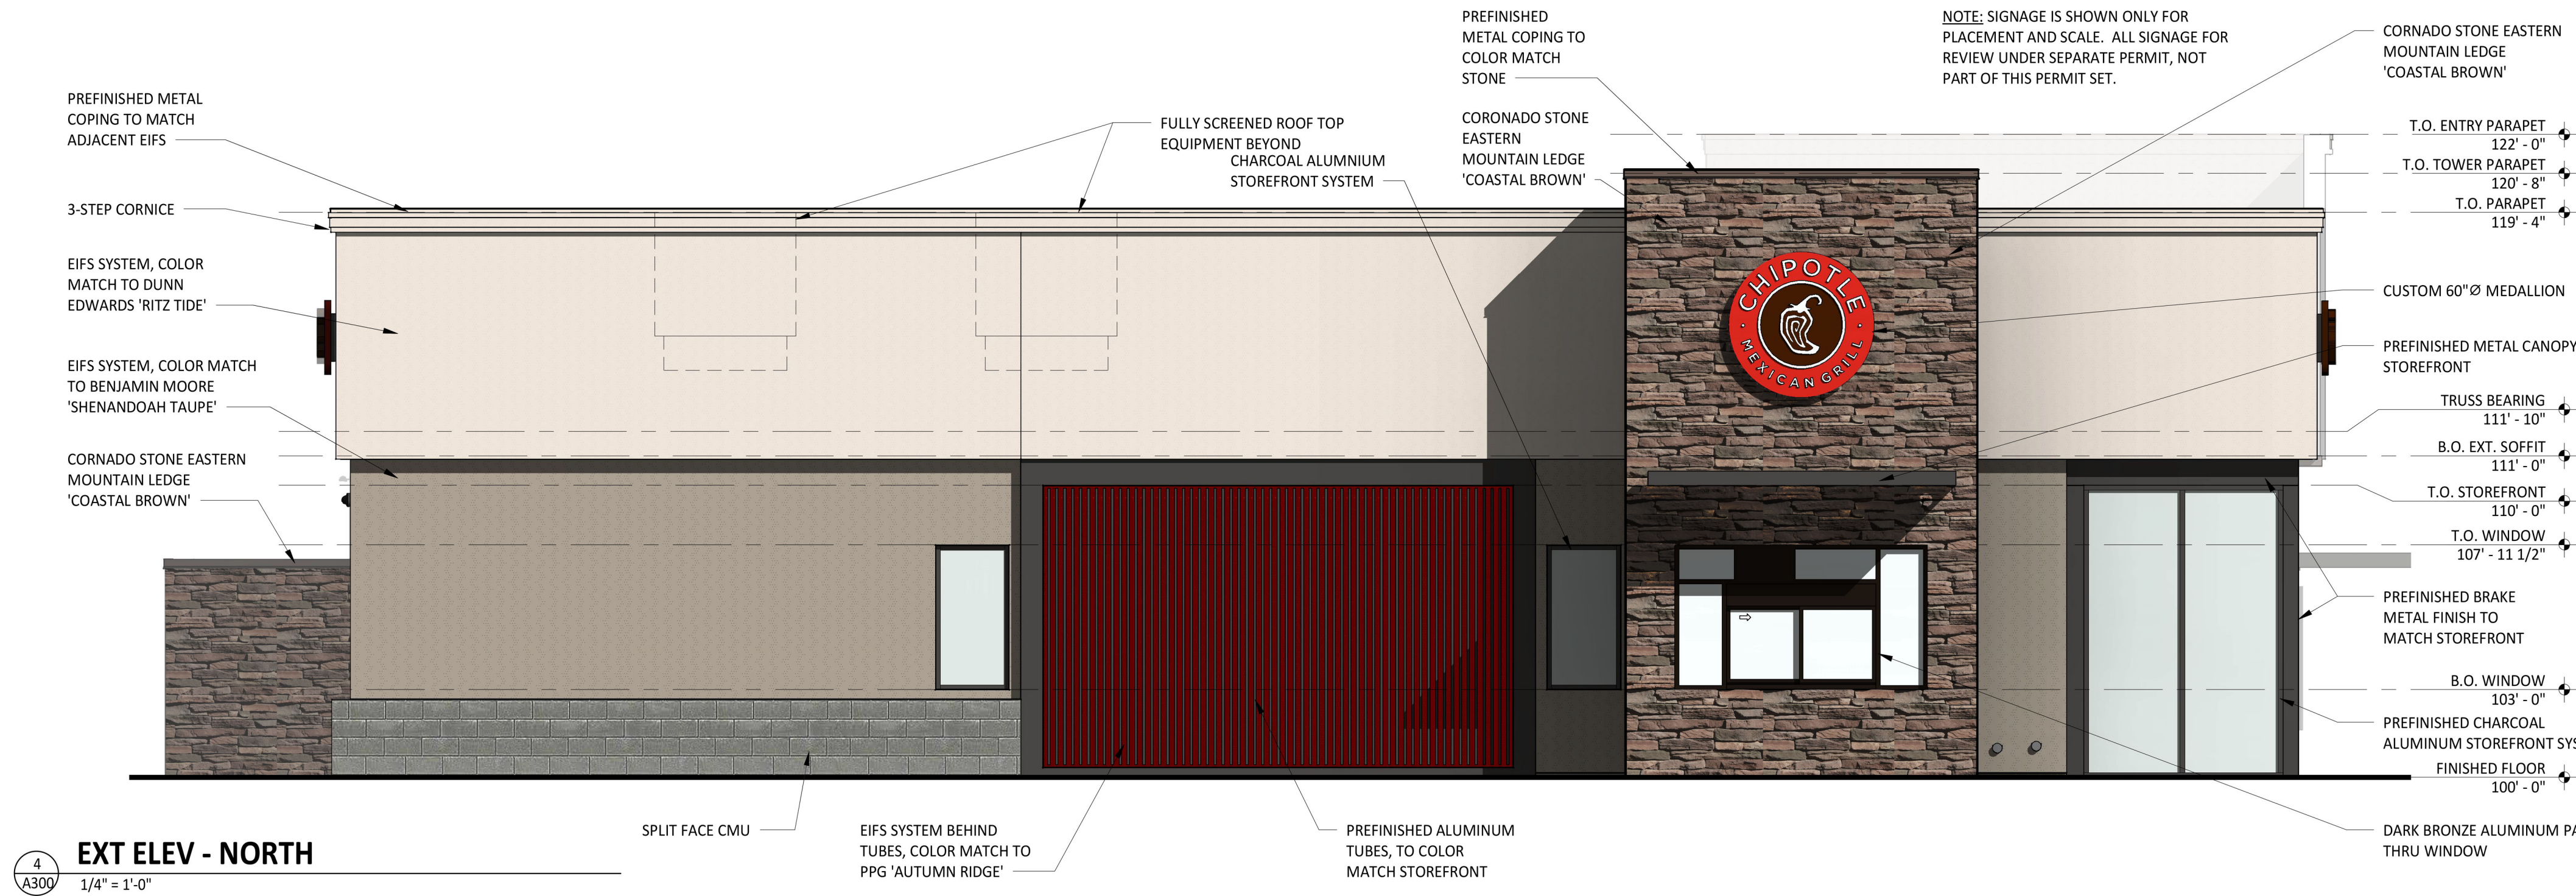

1
A300
EXT ELEV - SOUTH
1/4" = 1'-0"

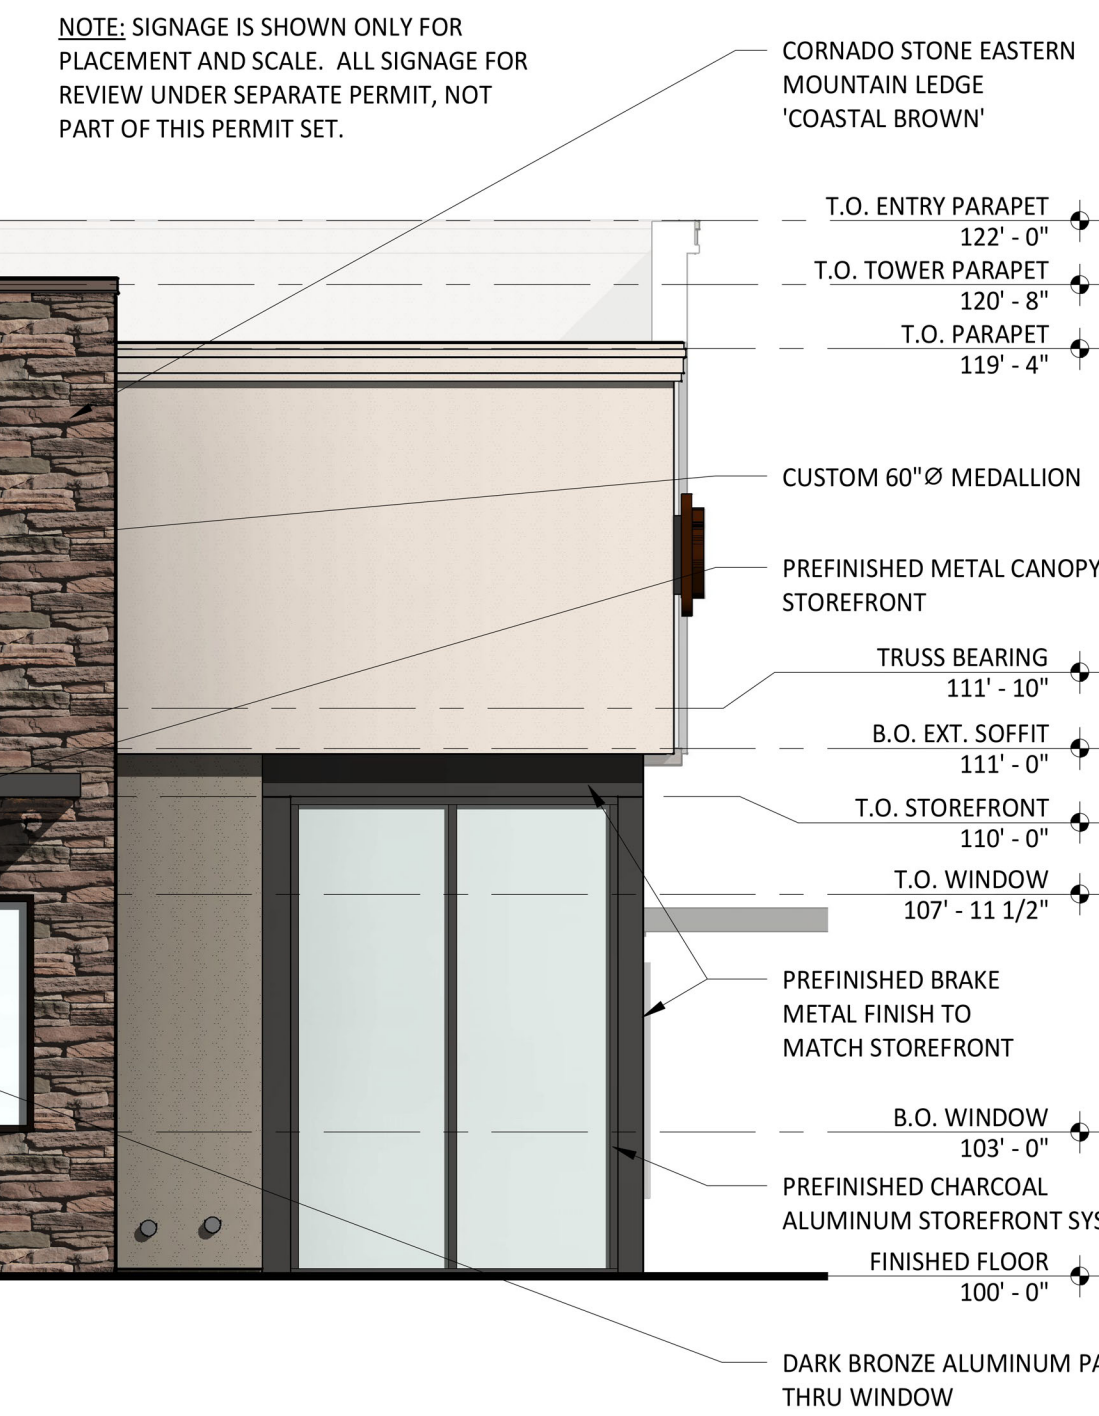

3
A300
EXT ELEV - EAST
1/4" = 1'-0"

