



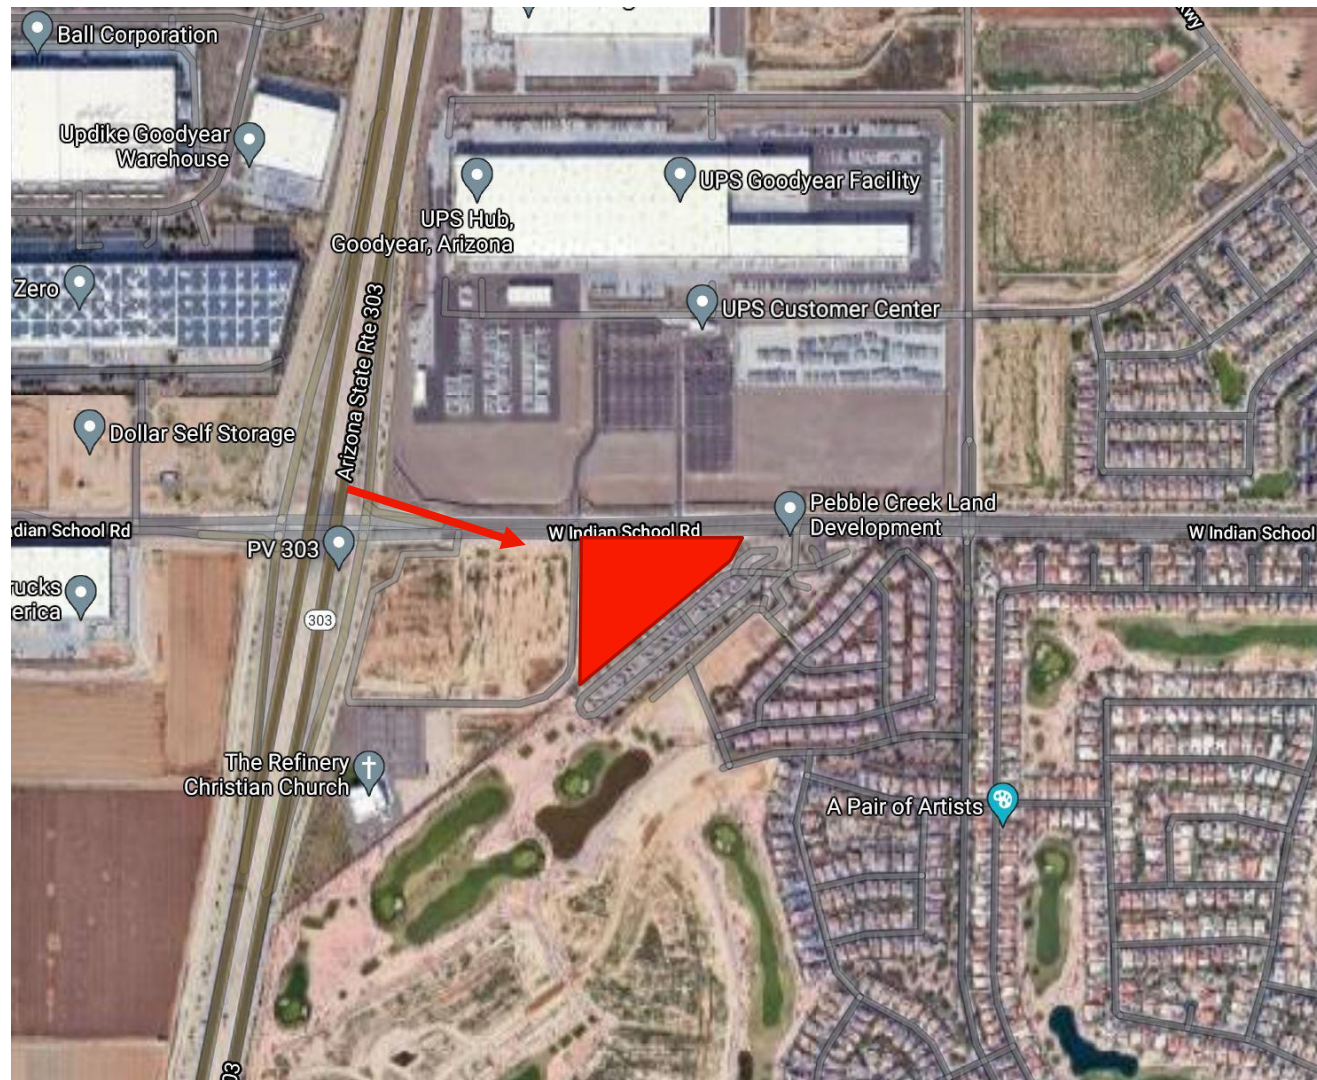

CIRCLE K @ The Triangle at PV303

Convenience Store with Fuel Station

Request for Design Review and Conditional Use Permit

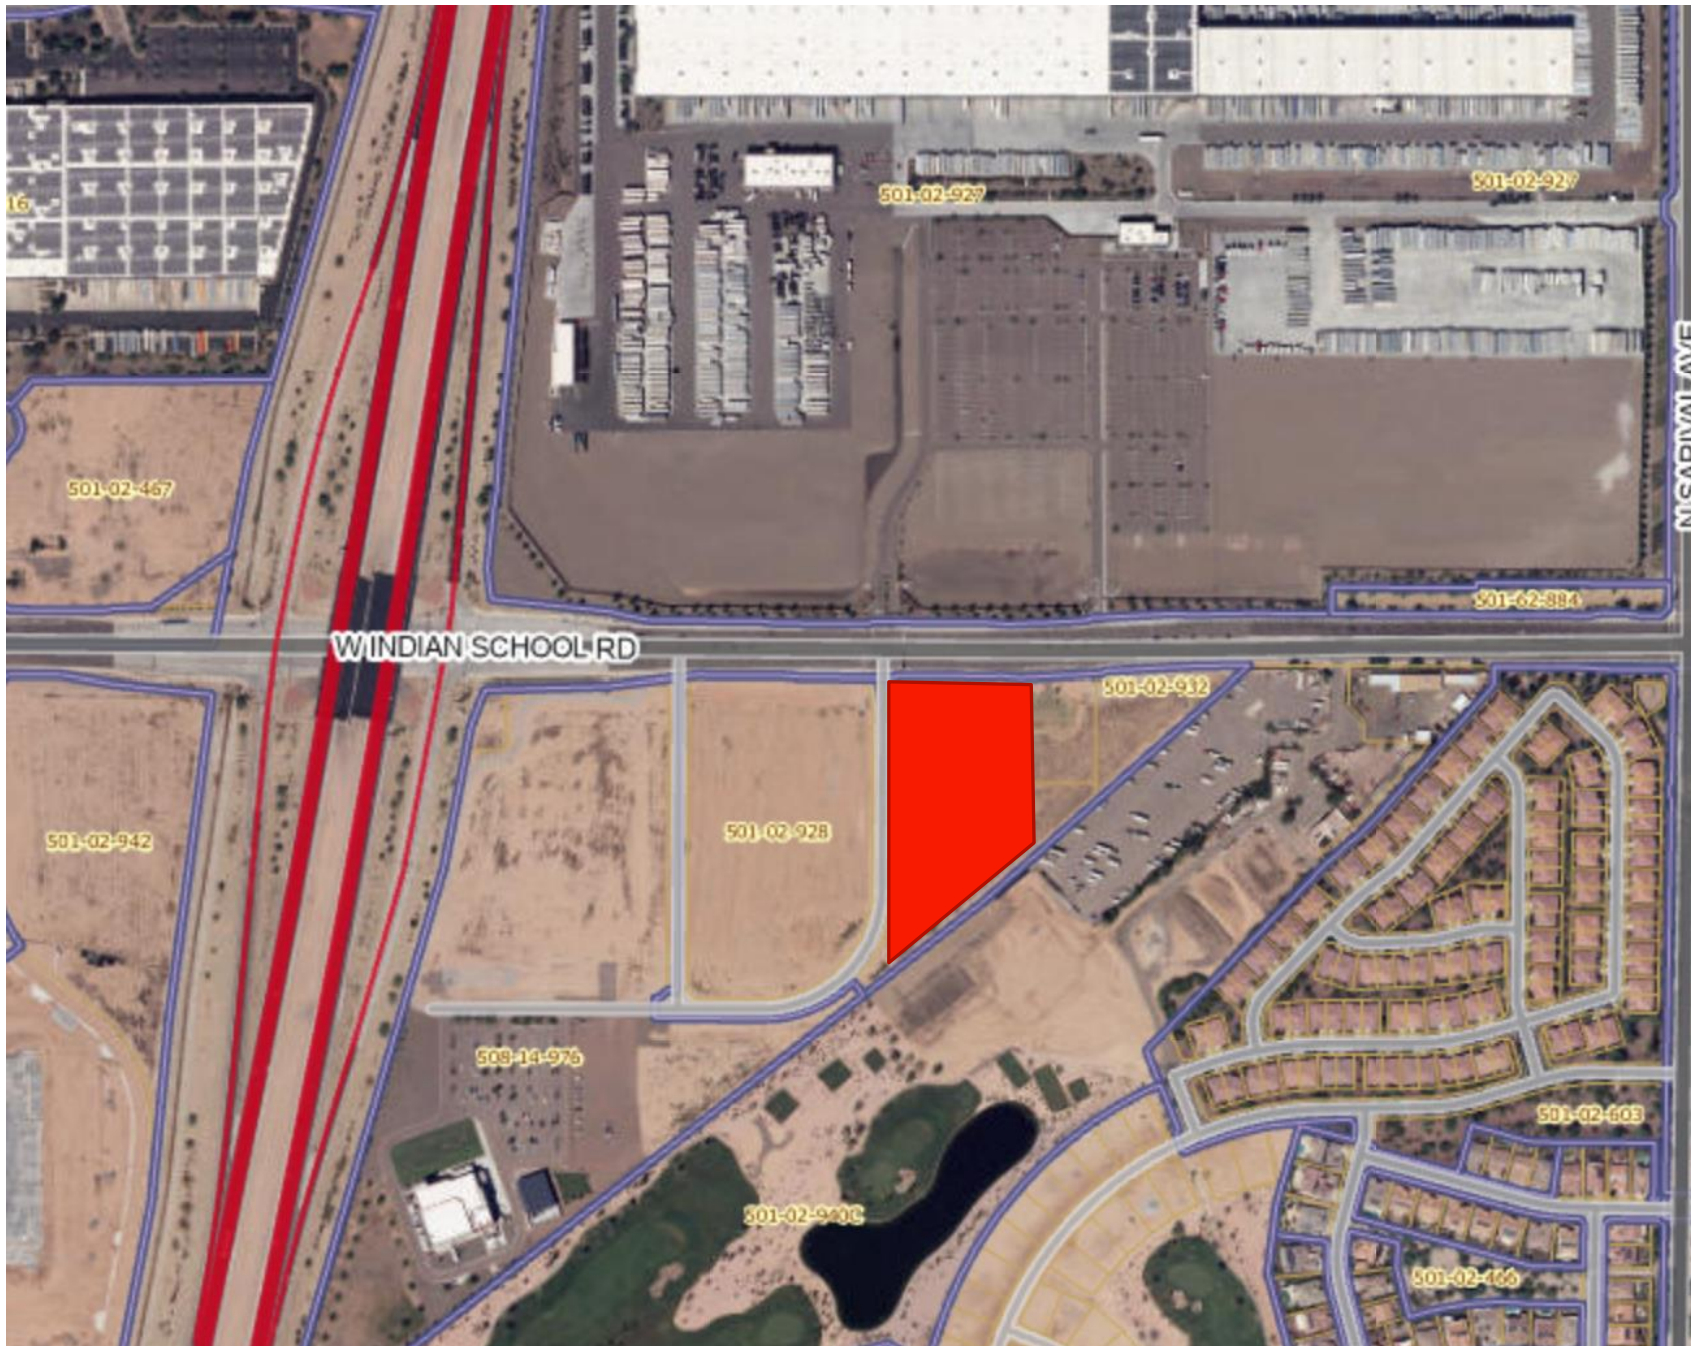


Circle K will be developing a portion of the parcel on the southeast corner of the intersection.







1 FRONT ELEVATION (NORTH)
SCALE: 3/16" = 1'-0"

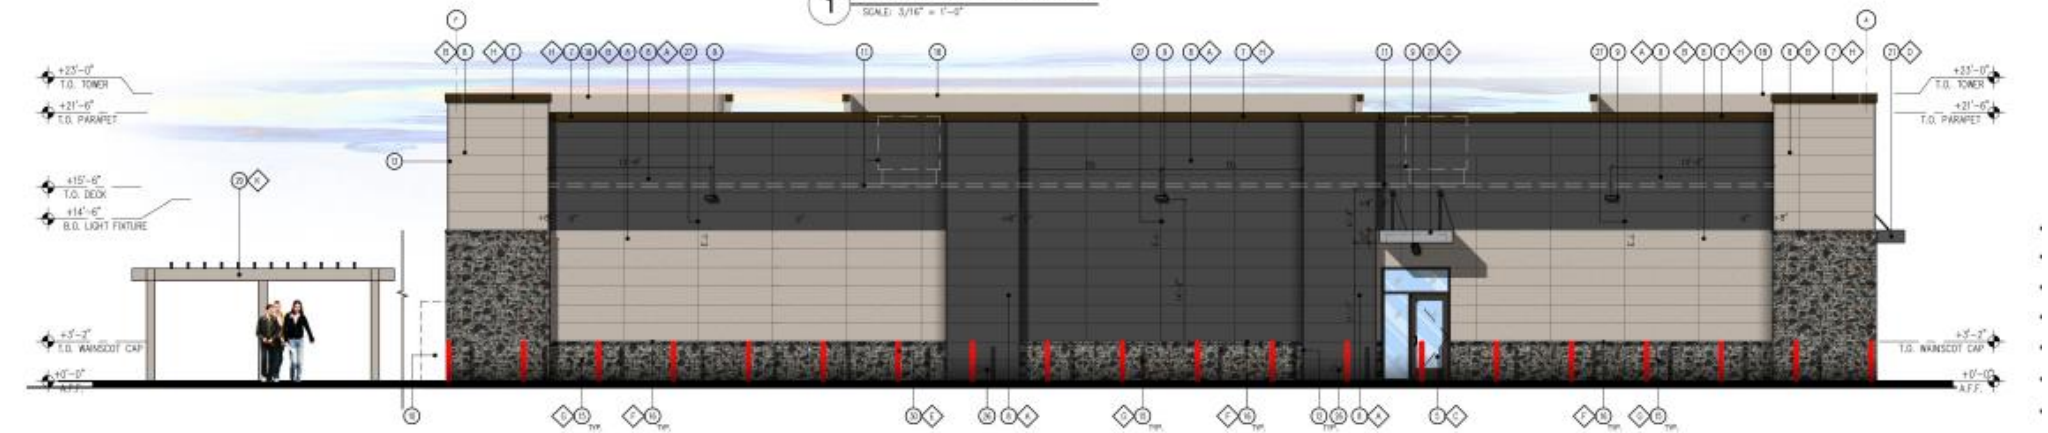

2 BACK ELEVATION (SOUTH)
SCALE: 3/16" = 1'-0"

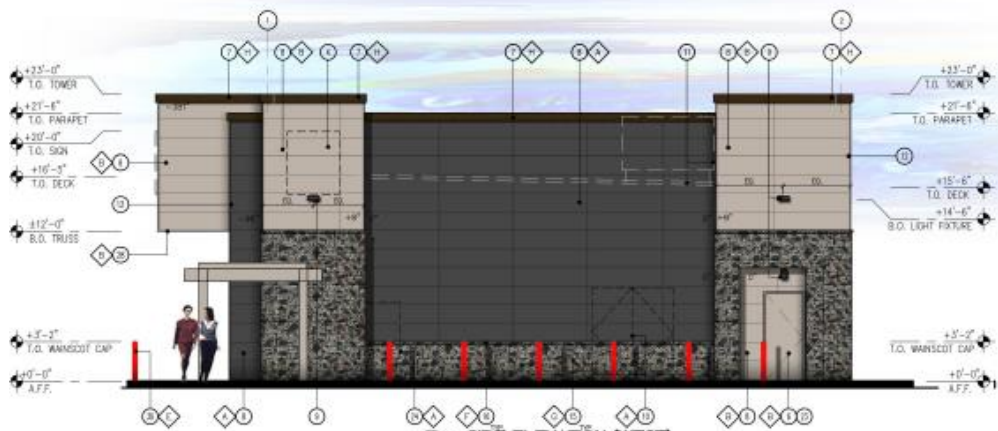

3 SIDE ELEVATION (WEST)
SCALE: 3/16" = 1'-0"

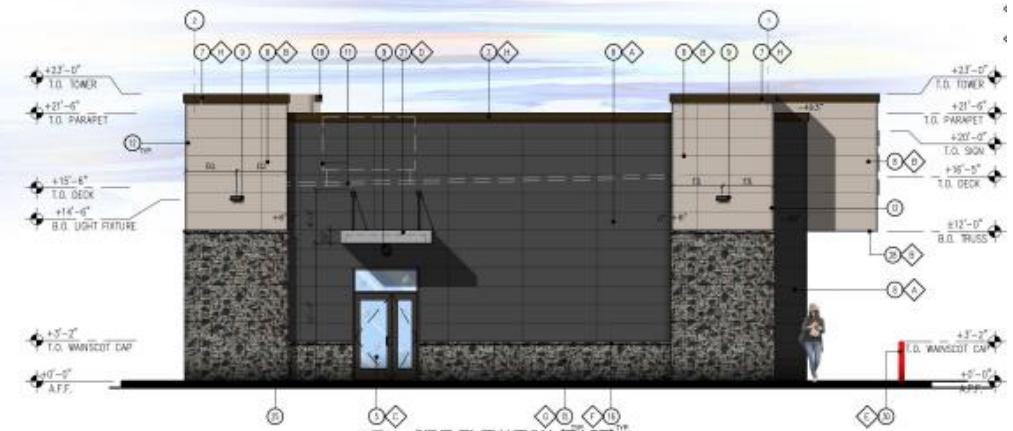

4 SIDE ELEVATION (EAST)
SCALE: 3/16" = 1'-0"