




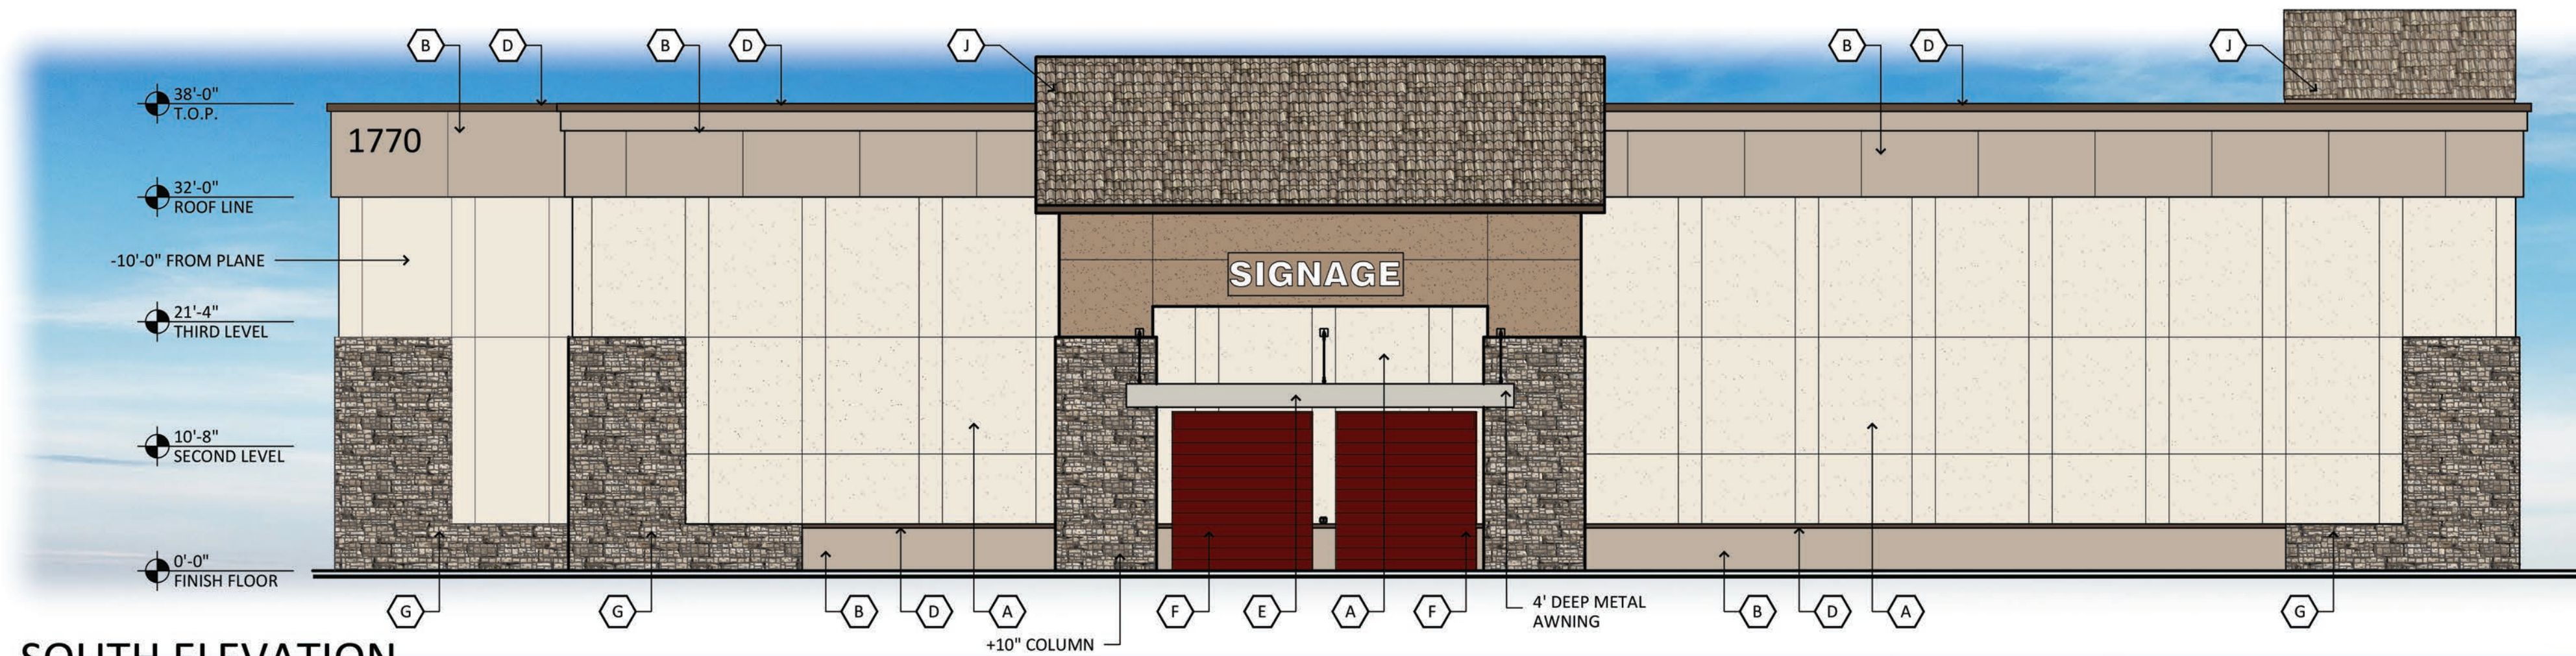


SOUTH ELEVATION

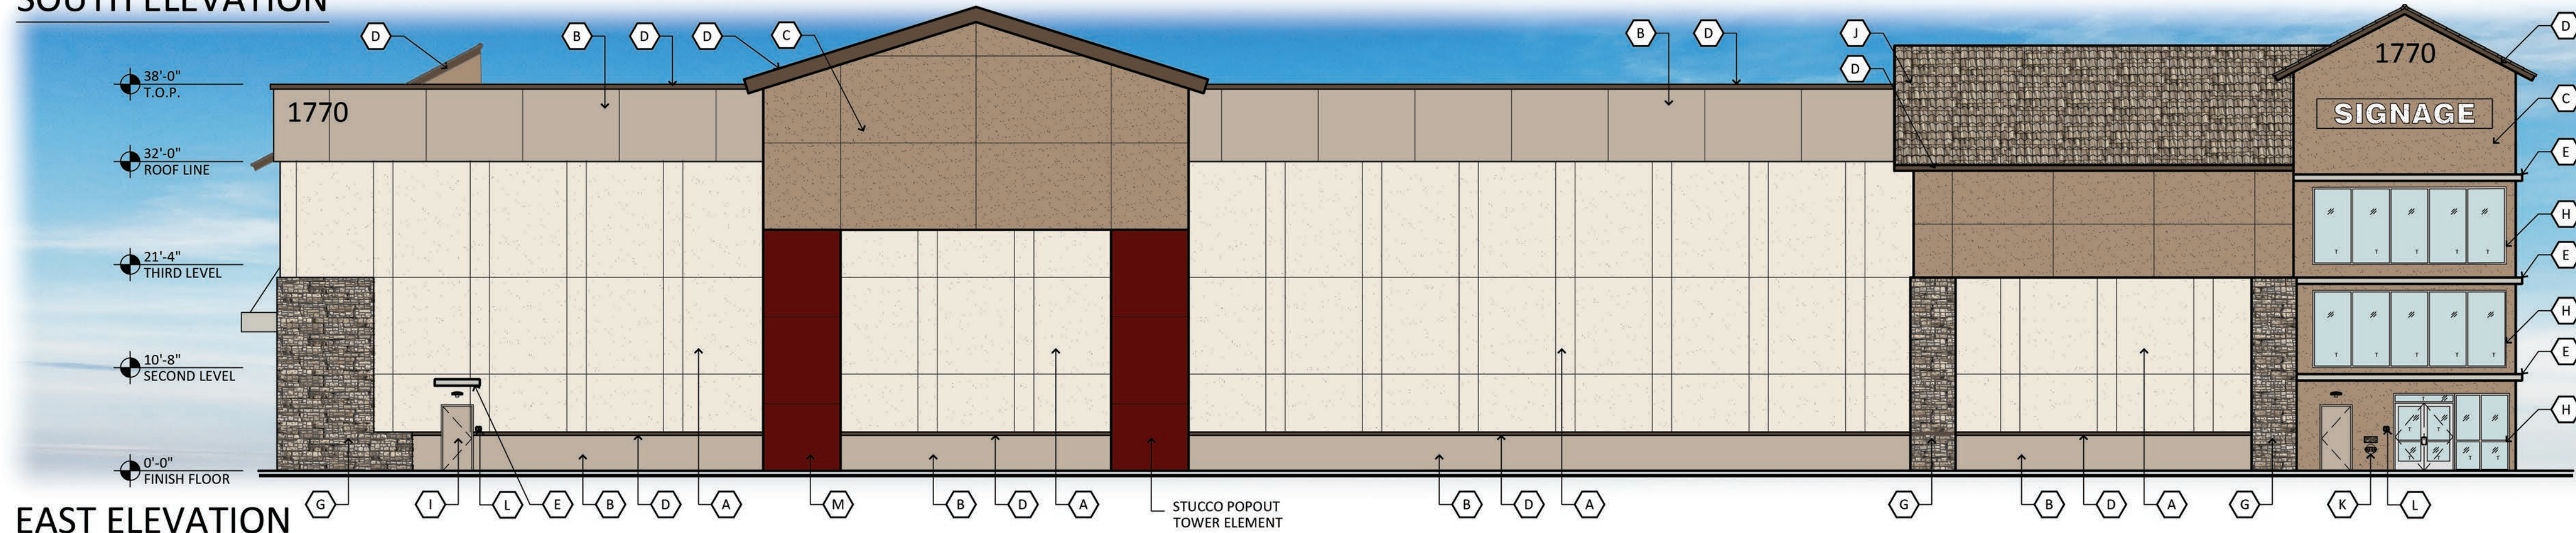

EAST ELEVATION

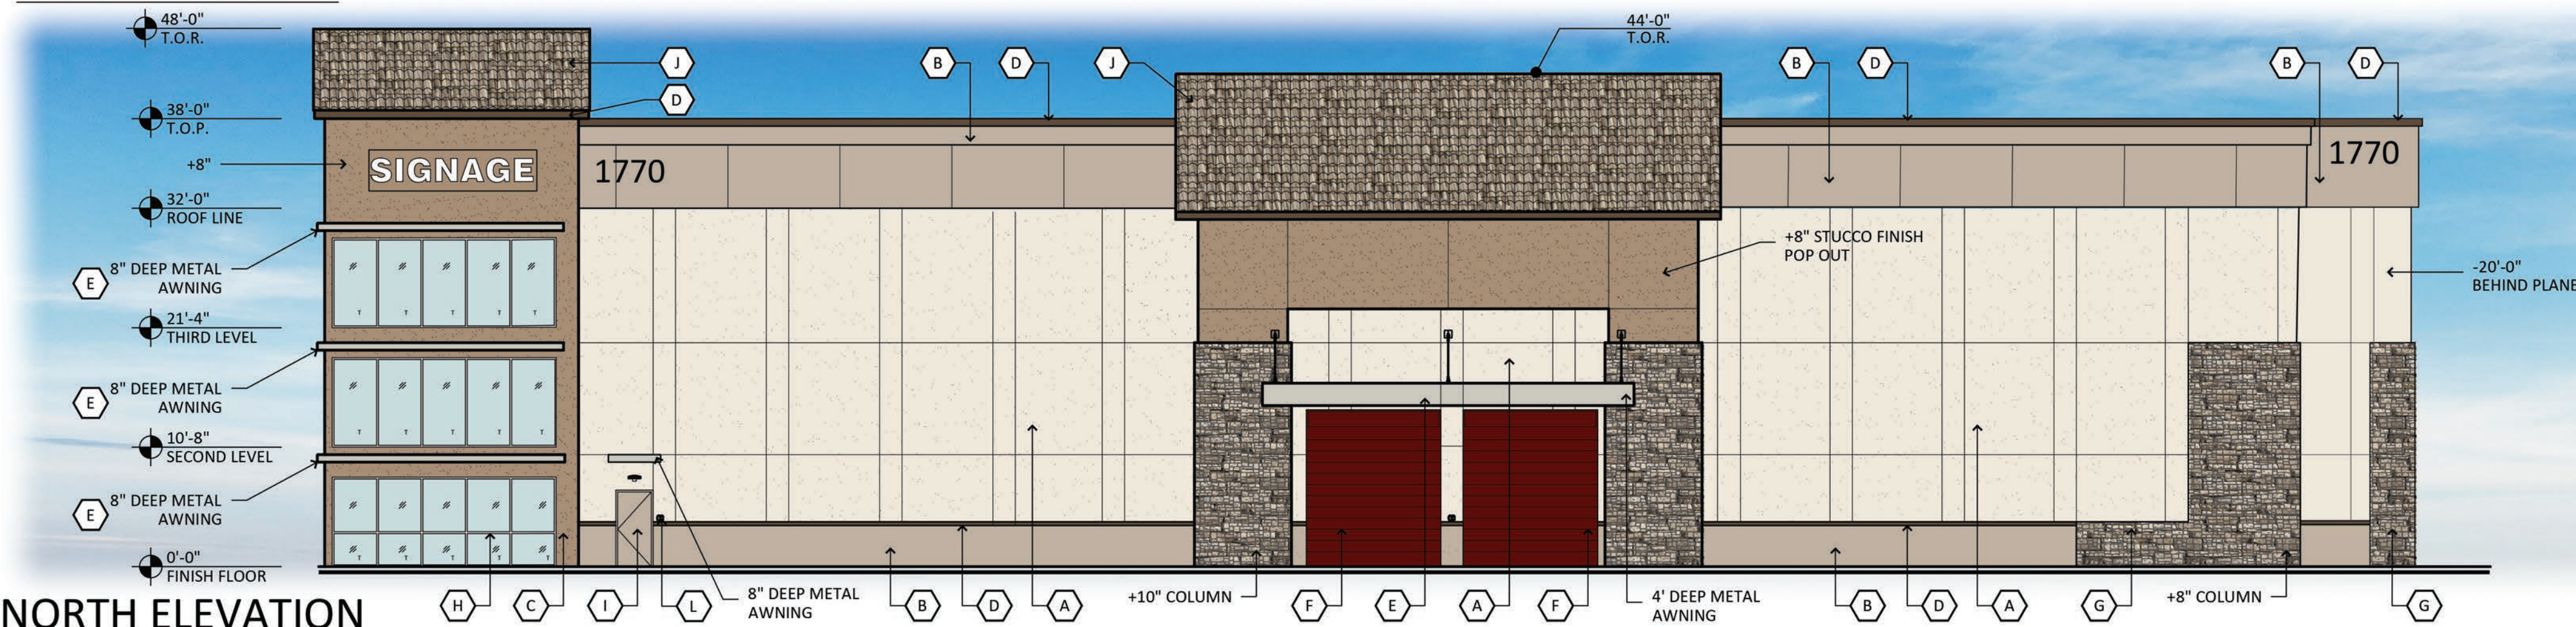

NORTH ELEVATION

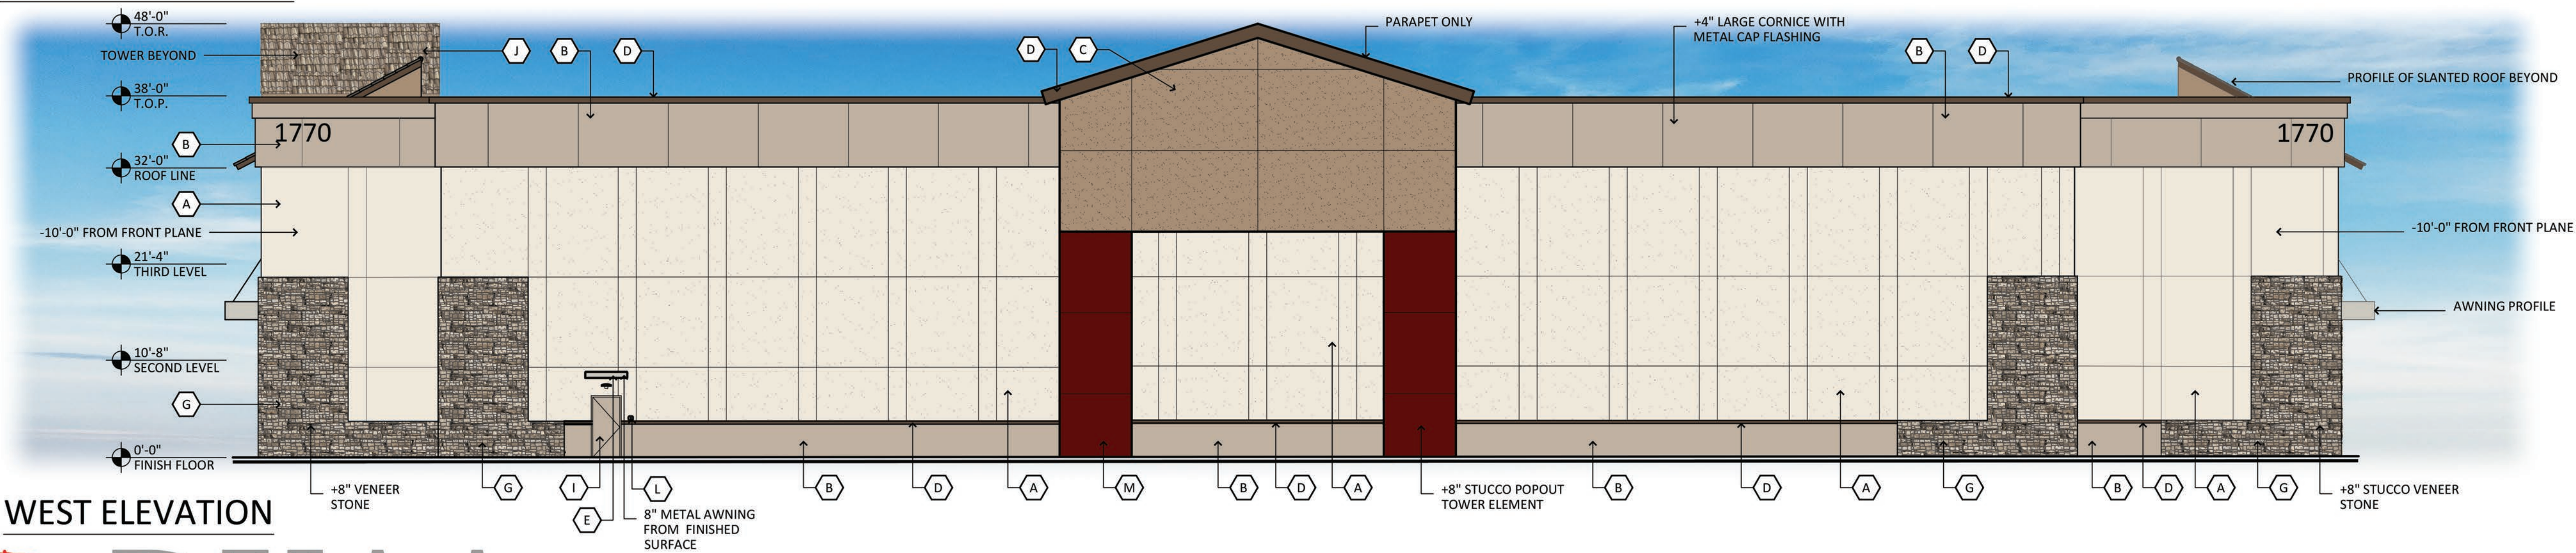

WEST ELEVATION

ELEVATION GENERAL NOTES

- ALL ROOF MOUNTED MECHANICAL EQUIPMENT SHALL BE FULLY SCREENED BY PARAPET WALLS EQUAL TO, OR GREATER THAN, THE HIGHEST POINT ON THE MECHANICAL EQUIPMENT.
- SOLID MASONRY WALLS AND GATES EQUAL TO, OR GREATER THAN, THE HIGHEST POINT ON THE MECHANICAL EQUIPMENT SHALL SCREEN ALL GROUND MOUNTED MECHANICAL EQUIPMENT.
- ANY ROOF ACCESS LADDERS SHALL BE LOCATED INSIDE THE BUILDING. ROOF DRAINAGE SHALL UTILIZE INTERIOR ROOF DRAINS OR BE ARCHITECTURALLY INTEGRATED INTO THE BUILDING DESIGN. ARCHITECTURALLY INTEGRATED ROOF DRAINS SHALL REQUIRE ADDITIONAL ARTICULATION BEYOND PAINT ACCENTS.
- SCREENING SHALL BE ARCHITECTURALLY INTEGRATED FOR THE SERVICE ENTRANCE SECTION (SES) AND ALL UTILITIES. ALL GROUND MOUNTED EQUIPMENT SHALL BE SCREENED FROM PUBLIC VIEW BY A CONCRETE OR MASONRY WALL WITH SOLID GATES, EQUAL TO OR GREATER IN HEIGHT THAN THE MECHANICAL EQUIPMENT.
- SIGNS REQUIRE A SEPARATE SUBMITTAL AND PERMIT - GC TO COORDINATE WITH SIGN PACKAGE FOR BLOCKING.

MATERIAL AND COLORS

- | | |
|--|--|
| A STUCCO - PAINT COLOR TO MATCH:
FINISH: FINE SAND
MFG: SHERWIN WILLIAMS
COLOR: CREAMY
SPEC #: SW7012 | G STONE VENEER:
MFR: ELDORADO STONE
SPEC: CLIFFSTONE
COLOR: BOARDWALK |
| B STUCCO - PAINT COLOR TO MATCH:
FINISH: FINE SAND
MFG: SHERWIN WILLIAMS
COLOR: BALANCED BEIGE
SPEC #: SW7037 | H STOREFRONT MULLION:
MFG: KAWNEER
COLOR: ANODIZED CLEAR |
| C STUCCO - PAINT COLOR TO MATCH:
FINISH: FINE SAND
MFG: SHERWIN WILLIAMS
COLOR: NEARLY BROWN
SPEC #: SW9093 | I PAINTED METAL DOORS:
MFR: SHERWIN WILLIAMS
COLOR: BALANCED BEIGE
SPEC#: SW7037 |
| D STUCCO - PAINT COLOR TO MATCH:
FINISH: FINE SAND
MFG: SHERWIN WILLIAMS
COLOR: HALF-CAFF
SPEC #: SW9091 | J ROOF TILE:
MFG: EAGLE ROOFING
PROFILE: MALIBU
COLOR: 29708 CIMARRON CANYON |
| E PAINTED METAL CANOPY:
MFG: SHERWIN WILLIAMS
SPEC: REPOSE GRAY
COLOR: SW7015 | M STUCCO - PAINT COLOR TO MATCH:
FINISH: FINE SAND
MFG: JANUS
COLOR: CEDAR RED
SPEC #: SW COLOR MATCH |
| F METAL ROLL-UP DOORS:
MFG: JANUS
COLOR: CEDAR RED | |

ROOF LINE BEYOND

K FIRE DEPARTMENT CONNECTION - PER FIRE DEPARTMENT REQUIREMENTS

L KNOX BOX LOCATION

N. LITCHFIELD STORAGE

1770 N LITCHFIELD RD
GOODYEAR, AZ 85395
DATE: 04-05-2023 (PRELIMINARY)

ELV-1

RKAA# 22165.50