


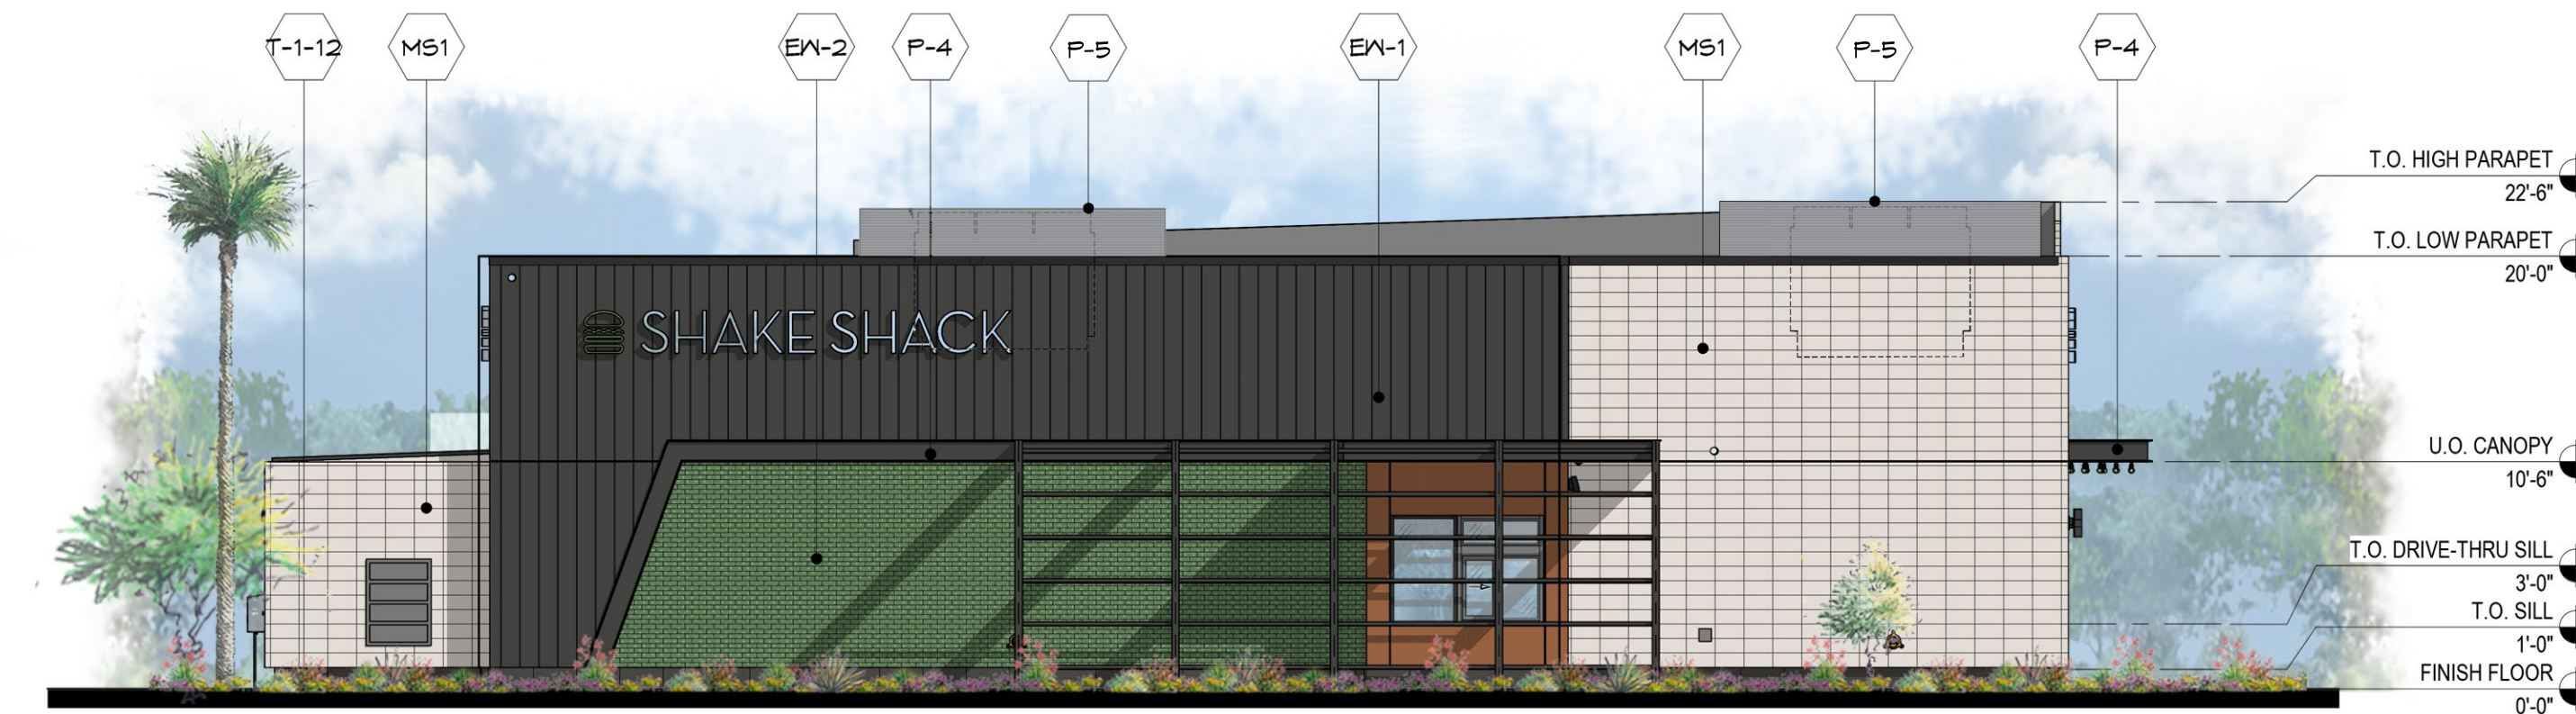

WEST ELEVATION



NORTH ELEVATION



EAST ELEVATION



SOUTH ELEVATION

MATERIAL FINISH SCHEDULE					
MARK	DESCRIPTION	COLOR / FINISH	MODEL	MANUFACTURER	COMMENTS
EX-1	EIFS - VERTICAL RIBS	IRON ORO RIBBED		DRYVIT	10" RIBS
EX-2	TEXTURED FINISH	NEWBRICK - GARDEN GROVE RUNNING		DRYVIT	
FC-1	FIBER CEMENT PANEL	IVORY RIBBED		NICHIBA	RIBBED IVORY
MP-1	METAL PANEL	COPPER VERDE		OLD COUNTRY MILLWORK	K5 RUSTIC METAL FINISHES
MS1	8x8x16 CMU	TRENDSTONE MISSION WHITE	MESASTONE	ECHOLON MASONRY	
P-4	PAINTED METALS	09_SSE PAINT IRON ONE		SHERWIN WILLIAMS	
T-1-12	TILE - BASE	CMC - CEMENTING, BLACK			
P-5	BAFFLE BLADE LOUVERS	DOVE GRAY		ARCHITECTURAL LOUVERS	