



Vantage Data Centers Comprehensive Sign Package (CSP) CSP Amendment



Vantage Data Centers Comprehensive Sign Package (CSP) CSP Amendment


➤ S. Bullard Ave. &
W. Van Buren St.



➤ I-1 (Light Industrial)

Vantage Data Centers Comprehensive Sign Package (CSP) CSP Amendment

Campus Feature Monument

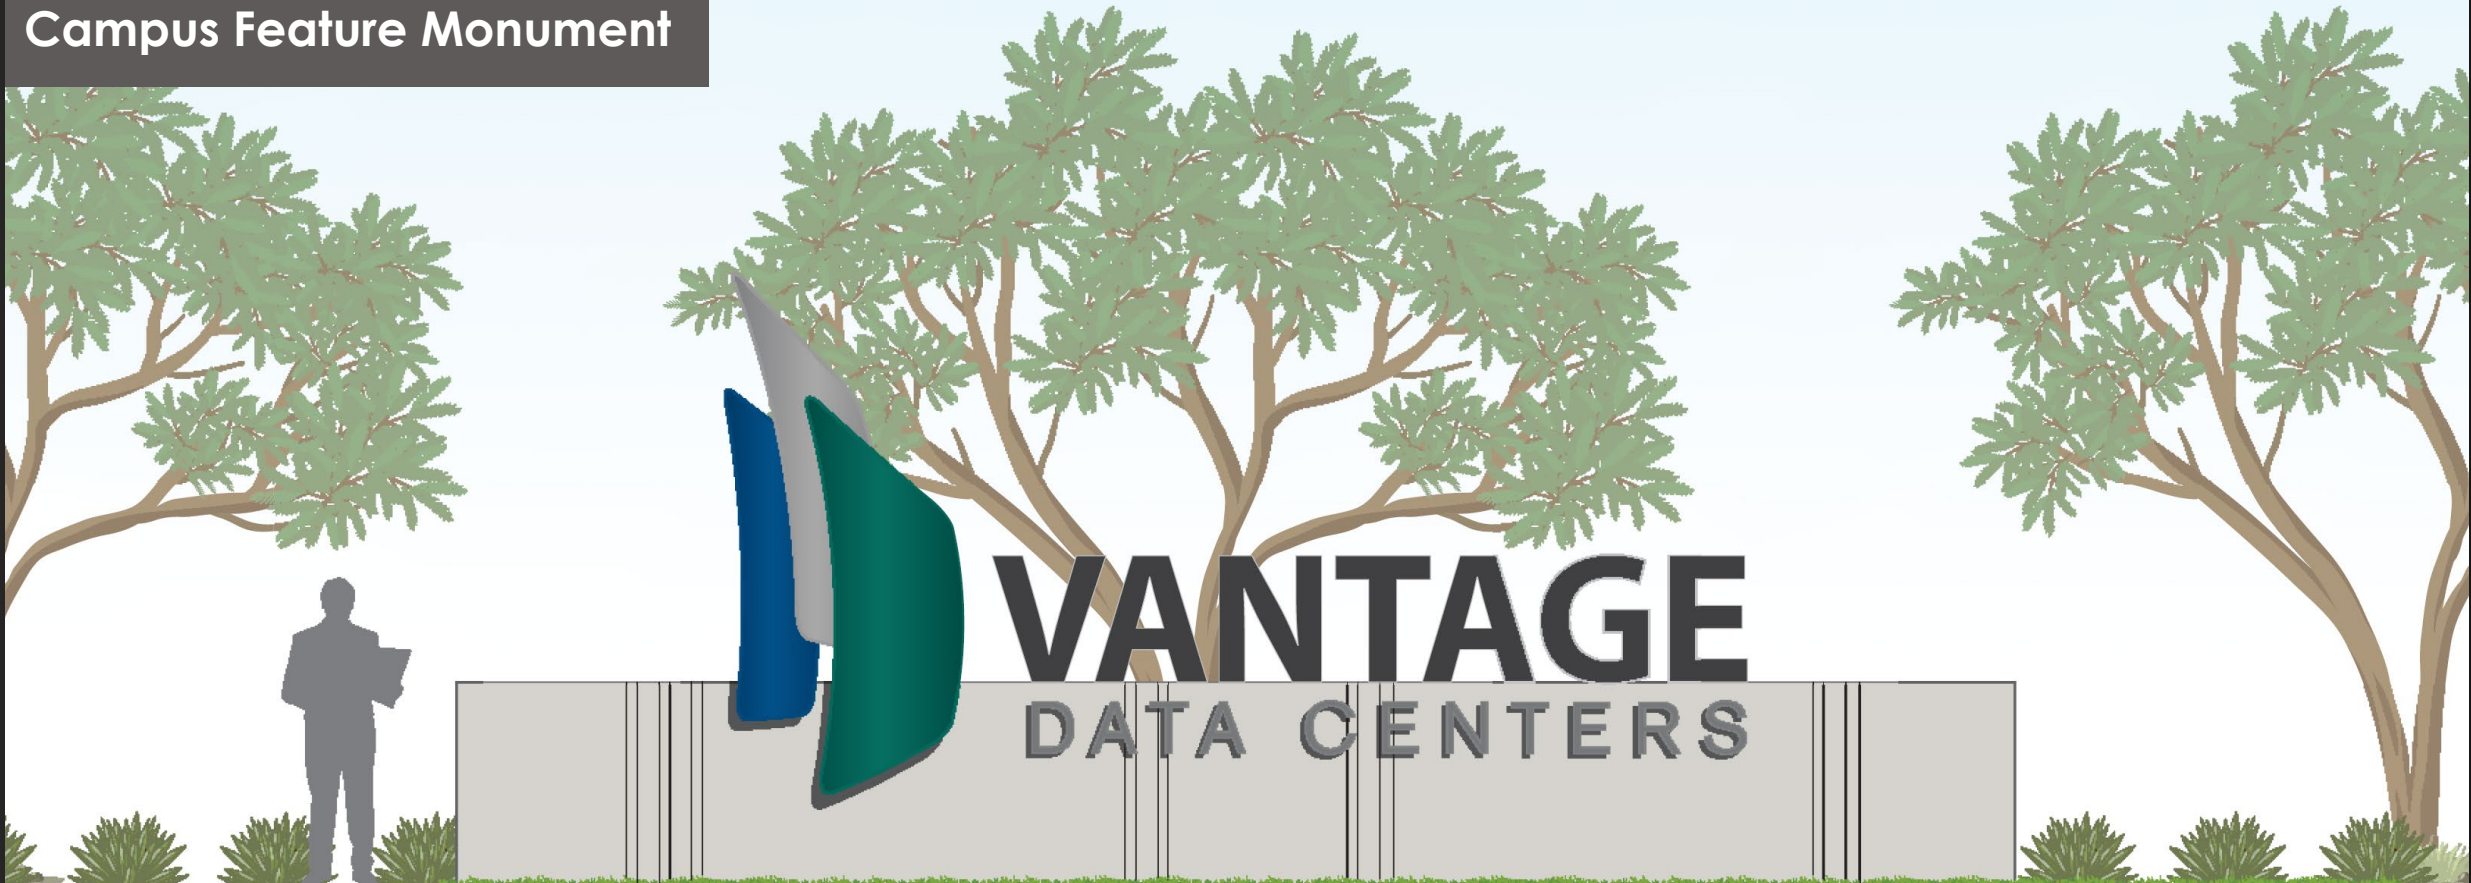



Vantage Data Centers Comprehensive Sign Package (CSP) CSP Amendment

Campus Feature Monument



FRONT VIEW
Scale: 3/16" = 1'-0"

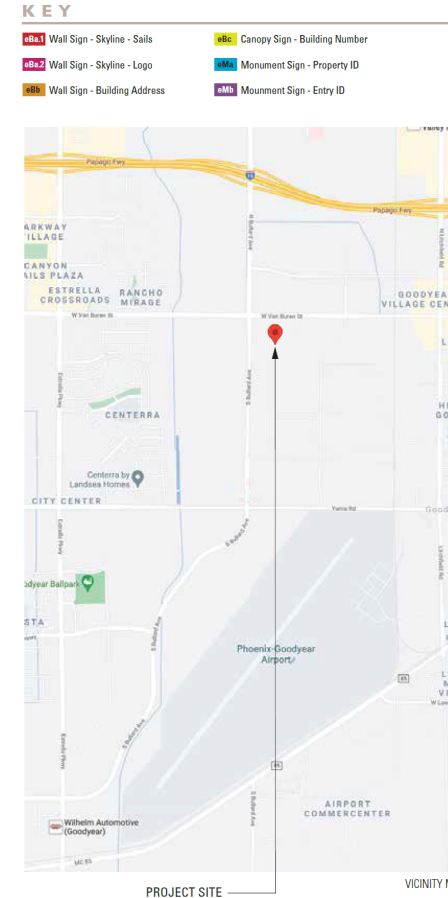

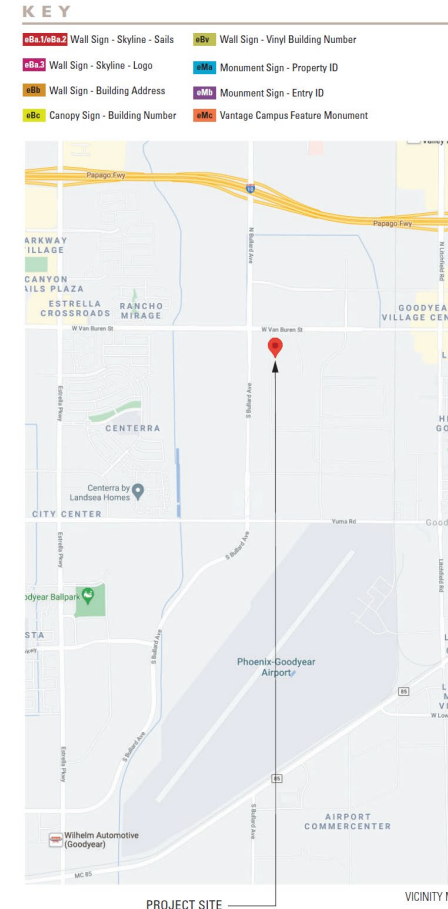



Vantage Data Centers Comprehensive Sign Package (CSP) CSP Amendment

Recommendation:

Approve the requested amendment to the Vantage Data Centers CSP, subject to stipulations.

