

GOODYEAR MUNICIPAL COMPLEX

Comprehensive Sign Package – Amendment 2

14455 W. Van Buren Street
Goodyear, Arizona 85338

Amendment 1 - January 2022
Amendment 2 - July 2025



Contents

Introduction.....	2
Freestanding Signage.....	3
Building Mounted Signage.....	3
Freestanding Sign Matrix.....	4
Building Mounted Sign Matrix.....	4
Exhibits.....	5-20

Introduction

The Goodyear Municipal Complex is located on the southeast corner of Van Buren Street and 145th Avenue in the City of Goodyear. The Complex houses the Library, Parks and Recreation Department, Development Services, Police and Fire Administration, Telecommunications, Council Chambers, the Justice Center, and Franklin Pierce University.

The application of signage at the Goodyear Municipal Complex is intended to serve in providing identification and way finding to patrons visiting the complex.

Monument signs along Van Buren Street are intended to identify the complex and offer the street address for patrons seeking the complex. These are to be illuminated and will employ the City of Goodyear gold and brown color scheme of the City logo.

Monuments at the entry drives along 145th Avenue detail the names of City Departments that occupy the complex. The color scheme remains consistent with the logo. The street address number will also be prominent on this sign type.

Directional signs are to be placed within the landscape planters of the complex. These signs will list the City Departments in addition to offering a directional arrow to aid patrons in determining where to head to locate the main entry to the building with the department that they are visiting. The color scheme here also tracks to that of the City logo.

At the main entry to each building, a smaller scale sign is to be placed to delineate the department in the facility and create a sense of arrival for the patron. The gold and brown color scheme are also employed on this sign. Additional detail information is applied to the facility entry by means of vinyl applique. This information offers additional detail concerning the departments in the facility, general office hours and the like. The vinyl lettering applied to the glass is to be white as a contrast to the reflective film on the glass.

The final signage component is the building mounted, illuminated lettering placed high on the wall at the corner of the building which details the department in the building. The lettering scheme retains the color scheme of the City logo and the illumination is accomplished by LED fixtures which create a halo effect for the occupant name. The scheme is to be accomplished in a reverse pan channel style and includes a single raceway for mounting and electrical wiring associated with the signage. The lettering is mounted to the raceway so as to minimize the number of penetrations into the brick façade. Alpha identifiers are also placed high on the wall of the building to assist emergency personnel in locating each building.

The concept is that the larger signs allow for ease of identification of the complex and the buildings by patrons approaching the complex. As patrons move into the complex, the signs lessen in scale and help direct patrons to the departments they are seeking within the complex. As you move closer to the entries, the signage decreases to a pedestrian scale and increases the detailed information to assure the patron they are in the correct location.

Freestanding Signage

Entry Project Monument Signage (Sign Type 1 – Exhibit 1)

There are a total of two entry monuments, one on the corner of Van Buren Street and 144th Avenue and one at the entrance between Buildings A and C. These monuments display the City logo and identify the center.

Directory Signage (Sign Type 4a – Exhibit 2)

Located at the north and south drive entries off 145th Ave. These are not illuminated but do list the occupant departments and no arrows are used. The street address is noted on these signs.

Directional Signage (Sign Type 4b – Exhibit 3)

Located at four locations around the site. Each of these locations has arrows directing patrons to the building named on the line.

- 1: East driveway off Van Buren near Library (Bldg. C)
- 2: Center driveway off Van Buren near FPA (Bldg. A)
- 3: SW driveway off 145th Ave, south of Justice Center (Bldg. B)
- 4: NW side of roundabout, between Bldg. D and E.

Freestanding Building Identification Signage (Sign Type 4c – Exhibit 4)

Seven of these additional signs to aid with pedestrian and vehicular traffic, identifying the different departments at eye-level. The sign type 4c is the steel flag sign at the building entries. Two additional units were added after the project was completed. The Parks and Recreation Administration and the Community Room signs at Bldg. C were added and the Library sign of this type was removed as patrons exiting the building were occasionally running into the sign.

Building Mounted Signage

Department Signage (Sign A – Exhibits 5a-d)

Signage incorporating raceways as part of the design, placed to identify each building and department.

Tenant Signage

As there is a unified sign design for City Departments, the tenant space, currently Franklin Pierce, will require their own sign design. Signage will be reviewed by City Staff and remain consistent in size with the rest of the buildings and shall be compliant with the City of Goodyear Zoning Ordinance.

Building C is to be occupied by Alice Cooper's Solid Rock Teen Center. For adequate identification purposes, an allowance of 1.75 square feet of sign area per linear foot of building frontage is appropriate. Additionally, a more unique style of sign styling keeps with the brand standards of this non-municipal but community oriented tenant. This includes the use of exposed neon sign elements. This shall still meet with regulations set forth in Article 10 of the City of Goodyear Ordinance in regard to Outdoor Lighting Standards, stating that the source of the signs illumination shall not be visible from any street, sidewalk, or adjacent property. This shall not preclude the use of exposed neon or LED sign elements within the public facility zoning districts, as long as such elements are not visible from surrounding residential properties.

Freestanding Sign Matrix

Sign	Type	Qty	Max. Height	Max Sign Area	Location	Illumination
	Entry Monument	2	12'-8"	55 square feet	Along Van Buren Street	Yes
4a	Directory Sign	2	10'	50 square feet	Along 145 th Avenue	No
4b	Directional Sign	3	90"	14 square feet	Along the entry lane into the site	No
4c	Identification Sign	7	57"	8.33 square feet	Outside Department entries	No

Building Mounted Sign Matrix

Sign	Type	Qty	Max Height	Max Sign Size	Illumination
A(3b)	Department Sign	6	One Line: 22" Two lines: 40"	Per CSP	No
A(3a)	Non-municipal Tenant Sign	Per Z.O.	Per Brand Standards	1.75 square feet per lineal foot of building frontage*	Per Z.O.**
* All other elevations: one-half square foot of sign area for each linear foot of respective building frontage ** Exposed neon or LED sign elements are allowed as long as such elements are not visible from surrounding residential properties Z.O. = Zoning Ordinance					



Gretchen Cherrill,
Owner / Designer

1205 North Miller Road
Tempe, Arizona 85281
480.966.6565
480.966.5668(f)
signs@airparksigns.com

LR	GC	Drawing Date:	01-23-14
----	----	---------------	----------




Large Monument ID-Cabinet 012314

Scale:

Revisions:

Exhibit 1

ALL SPECIFIED DETAILS ON THESE DRAWINGS ARE SUBJECT TO CHANGE DUE TO THE AVAILABILITY OF MATERIALS AND/OR CHANGES IN THE METHOD OF FABRICATION. AIRPARK SIGNS & GRAPHICS WILL DO THEIR BEST TO MAINTAIN THE DESIGN INTENT OF THESE DRAWINGS AT ALL TIMES. IF THE OWNER OR OWNERS REPRESENTATIVE WISHES TO RECEIVE DETAIL DRAWINGS ON ALL CHANGES DURING THE FABRICATION PROCESS, AIRPARK SIGNS & GRAPHICS MUST BE ADVISED IN WRITING PRIOR TO THE START OF FABRICATION. THIS IS AN ORIGINAL UNPUBLISHED DRAWING CREATED BY AIRPARK SIGNS AND GRAPHICS. IT IS SUBMITTED FOR YOUR PERSONAL USE IN CONNECTION WITH A PROPOSED PROJECT BEING PLANNED FOR YOU BY AIRPARK SIGNS AND GRAPHICS. IT IS NOT TO BE REPRODUCED, COPIED, PHOTOGRAPHED, EXHIBITED OR USED IN ANY FASHION WITHOUT EXPRESSED WRITTEN APPROVAL OF AIRPARK SIGNS AND GRAPHICS.

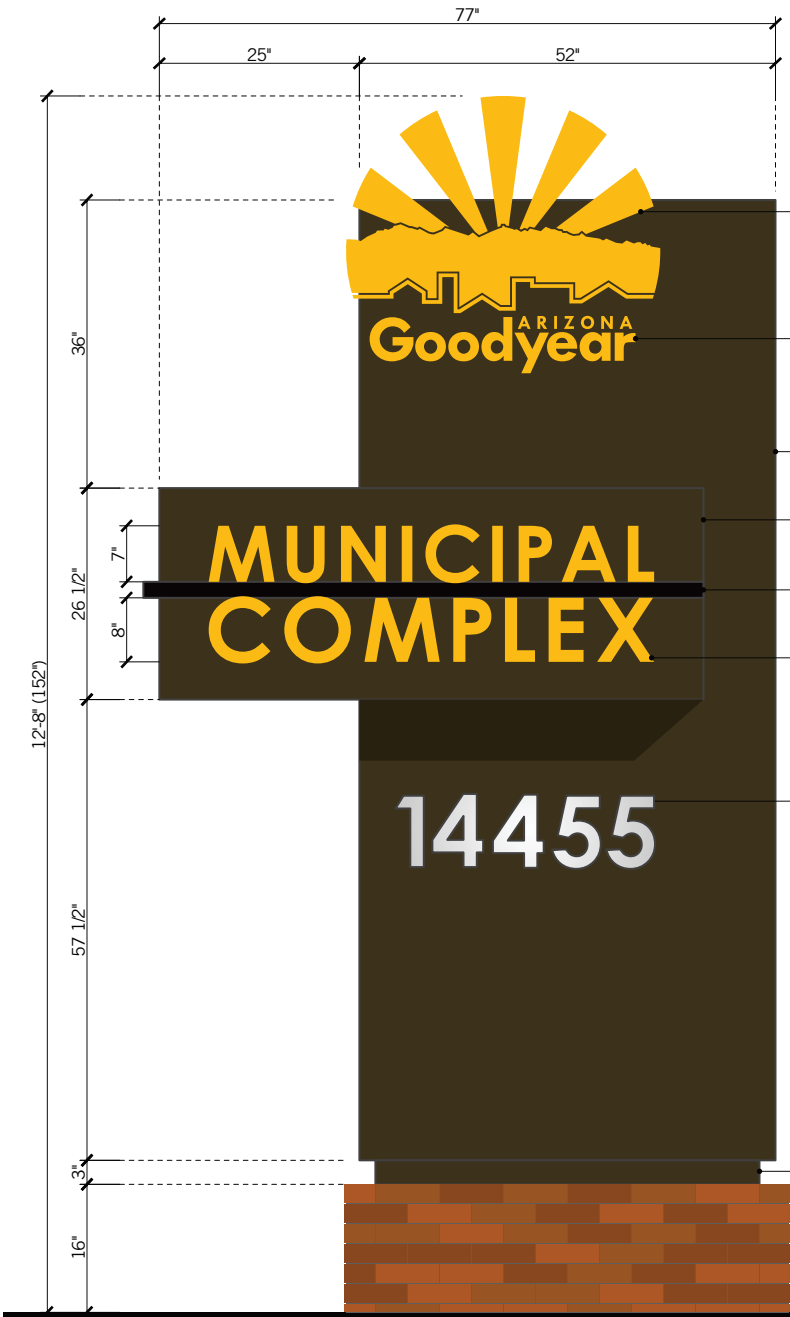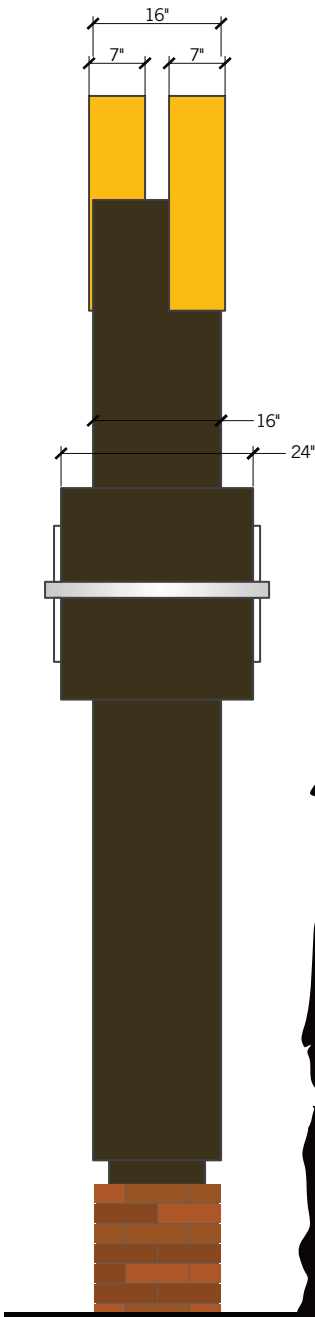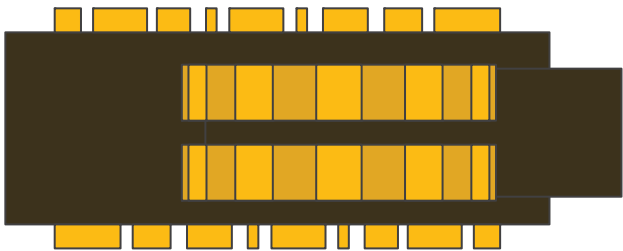

7" DEEP REVERSE PAN CHANNEL
LOGO WITH FACES ROUTED OUT
AND BACKED IN WHITE ACRYLIC.
TRANSLUCENT YELLOW VINYL
OVERLAY APPLIED TO FACES.

LETTERING ROUTED OUT
OF CABINET AND BACKED
WHITE ACRYLIC WITH
TRANSLUCENT YELLOW
VINYL OVERLAY APPLIED
TO FACE.

16" DEEP INTERNALLY
ILLUMINATED PAINTED
ALUMINUM CABINET.

PAINTED ALUMINUM
WRAP AROUND.

2" SQUARE PAINTED
ALUMINUM.

1" THICK FLAT CUT OUT
PUSH THRU ACRYLIC
LETTERING WITH
TRANSLUCENT VINYL
OVERLAY APPLIED TO
FACE.

ADDRESS NUMBERS ROUTED
OUT OF CABINET FACE AND
BACKED IN WHITE ACRYLIC
WITH SILVER TRANSLUCENT
VINYL OVERLAY APPLIED TO
FACE.

REVEAL PAINTED SILVER.

Sign Type 1
Entry Project Monument Signage



Illumination at night




Gretchen Cherrill,
Owner / Designer

1205 North Miller Road
Tempe, Arizona 85281
480.966.6565
480.966.5668(f)
signs@airparksigns.com

LR	GC	Drawing Date:	01-23-14
----	----	---------------	----------

City of Goodyear
Sign Concepts

 


Scale:

Revisions:

Exhibit 2


ALL SPECIFIED DETAILS ON THESE DRAWINGS ARE SUBJECT TO CHANGE DUE TO THE AVAILABILITY OF MATERIALS AND/OR CHANGES IN THE METHOD OF FABRICATION. AIRPARK SIGNS & GRAPHICS WILL DO THEIR BEST TO MAINTAIN THE DESIGN INTENT OF THESE DRAWINGS AT ALL TIMES. IF THE OWNER OR OWNER'S REPRESENTATIVE WISHES TO RECEIVE DETAIL DRAWINGS ON ALL CHANGES DURING THE FABRICATION PROCESS, AIRPARK SIGNS & GRAPHICS MUST BE ADVISED IN WRITING PRIOR TO THE START OF FABRICATION. THIS IS AN ORIGINAL, UNPUBLISHED DRAWING CREATED BY AIRPARK SIGNS AND GRAPHICS. IT IS SUBMITTED FOR YOUR PERSONAL USE IN CONNECTION WITH A PROPOSED PROJECT BEING PLANNED FOR YOU BY AIRPARK SIGNS AND GRAPHICS. IT IS NOT TO BE REPRODUCED, COPIED, PHOTOGRAPHED, EXHIBITED OR USED IN ANY FASHION WITHOUT EXPRESSED WRITTEN APPROVAL OF AIRPARK SIGNS AND GRAPHICS.

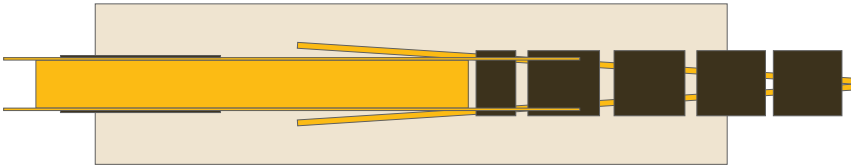

PLAN VIEW



FRONT

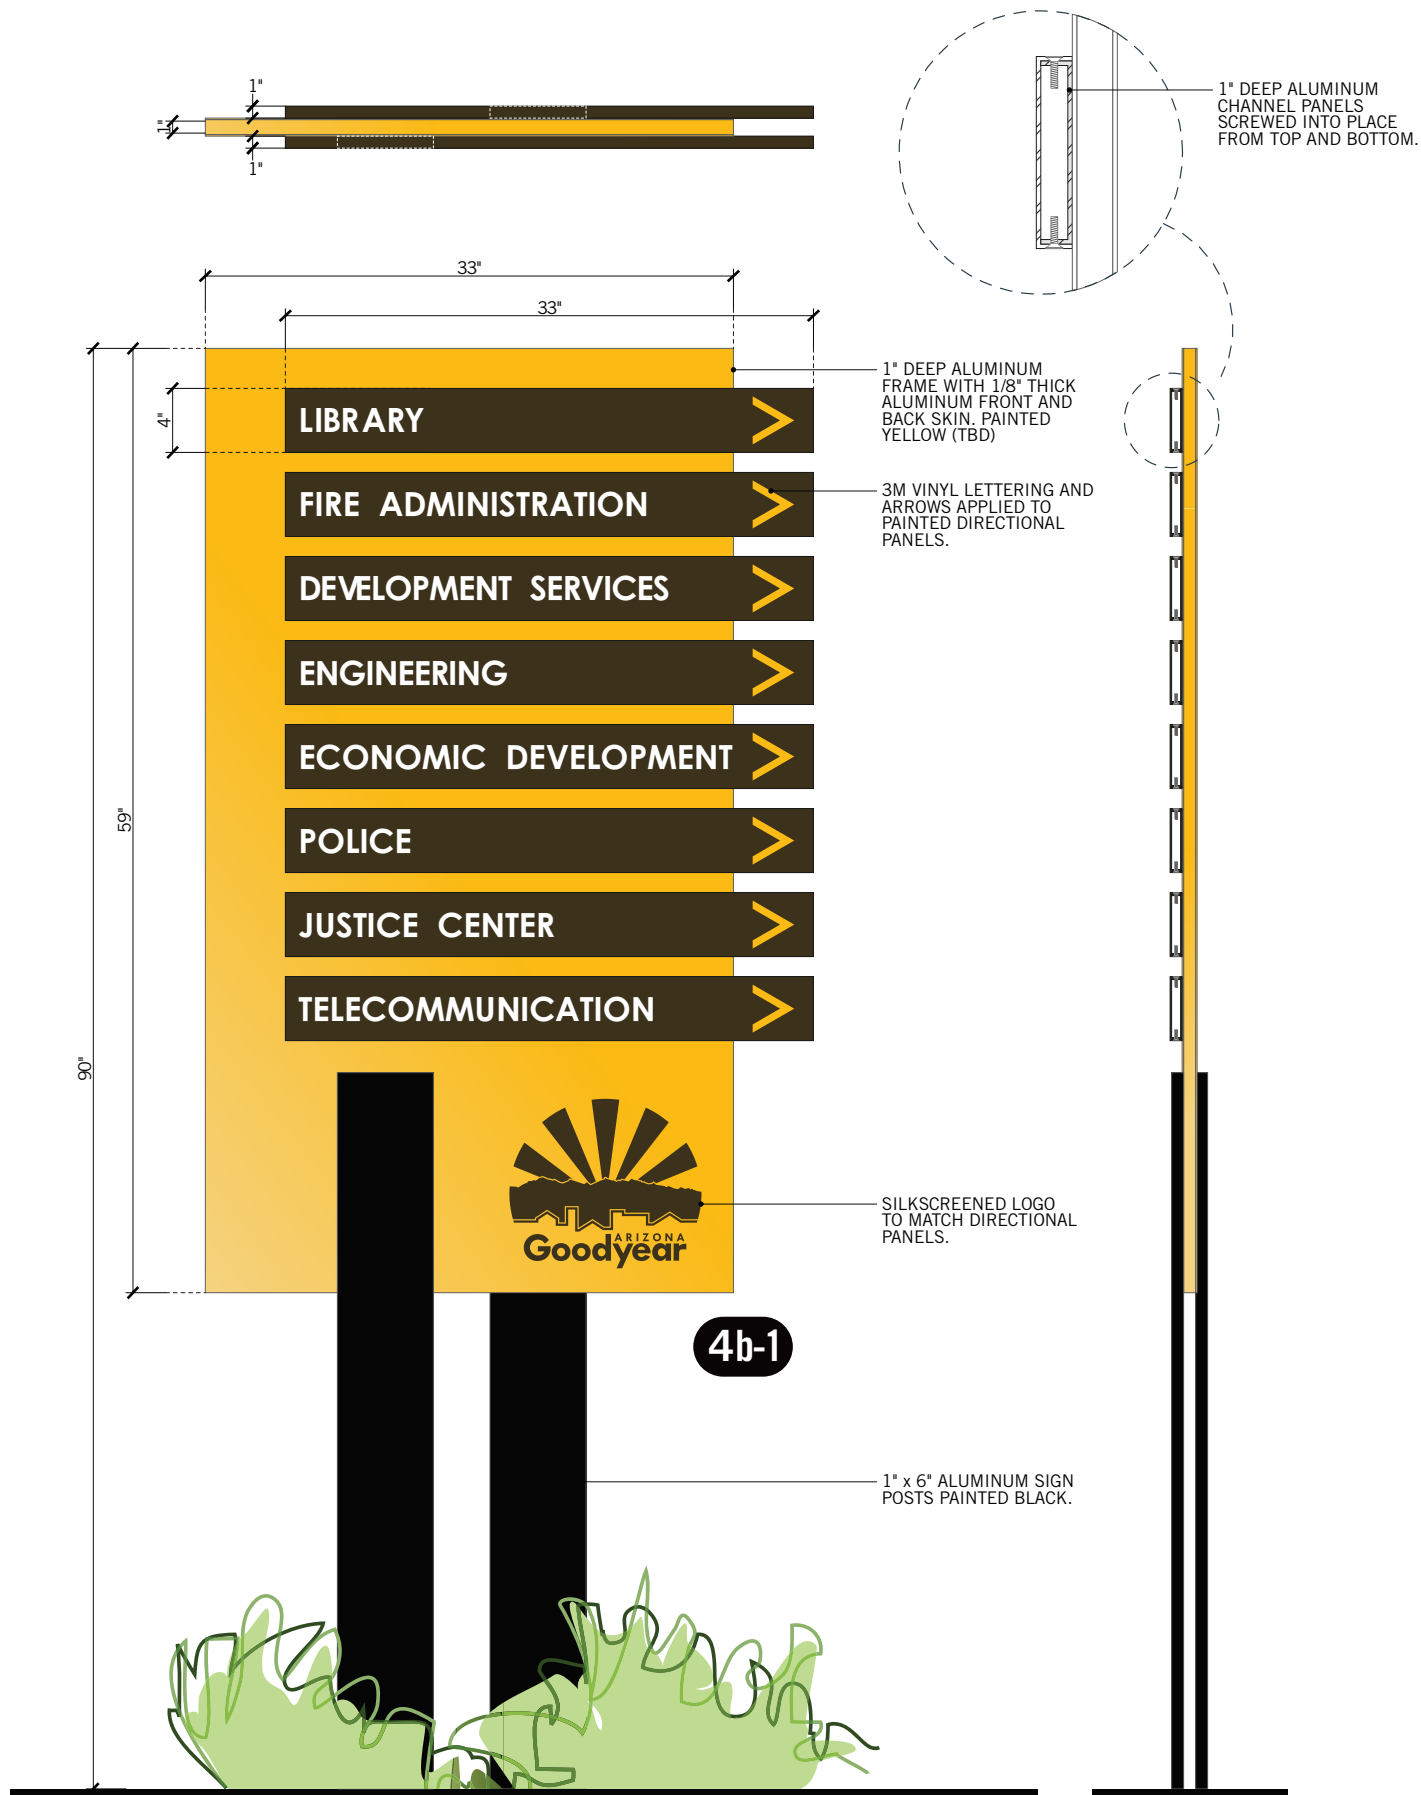


Gretchen Cherrill,
Owner / Designer

1205 North Miller Road
Tempe, Arizona 85281
480.966.6565
480.966.5668(f)
signs@airparksigns.com

LR	GC	Drawing Date:	01-23-14
----	----	---------------	----------

City of Goodyear
Sign Concepts

 

Scale:





Revisions:

6.14.13
7.1.13
8.3.13

Exhibit 3

ALL SPECIFIED DETAILS ON THESE DRAWINGS ARE SUBJECT TO CHANGE DUE TO THE AVAILABILITY OF MATERIALS AND/OR CHANGES IN THE METHOD OF FABRICATION. AIRPARK SIGNS & GRAPHICS WILL DO THEIR BEST TO MAINTAIN THE DESIGN INTENT OF THESE DRAWINGS AT ALL TIMES. IF THE OWNER OR OWNERS' REPRESENTATIVE WISHES TO RECEIVE DETAIL DRAWINGS ON ALL CHANGES DURING THE FABRICATION PROCESS, AIRPARK SIGNS & GRAPHICS MUST BE ADVISED IN WRITING PRIOR TO THE START OF FABRICATION. THIS IS AN ORIGINAL, UNPUBLISHED DRAWING CREATED BY AIRPARK SIGNS AND GRAPHICS. IT IS SUBMITTED FOR YOUR PERSONAL USE IN CONNECTION WITH A PROPOSED PROJECT BEING PLANNED FOR YOU BY AIRPARK SIGNS AND GRAPHICS. IT IS NOT TO BE REPRODUCED, COPIED, PHOTOGRAPHED, EXHIBITED OR USED IN ANY FASHION WITHOUT EXPRESSED WRITTEN APPROVAL OF AIRPARK SIGNS AND GRAPHICS.

Sign Type 4b
Directional Sign

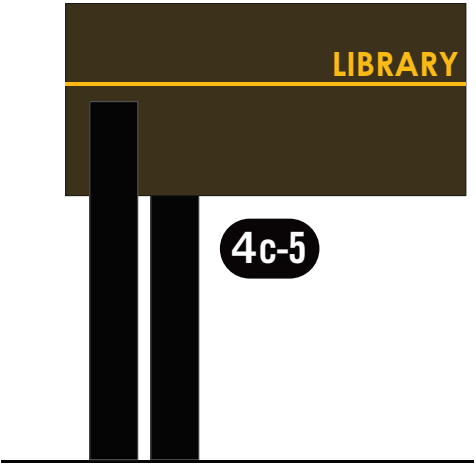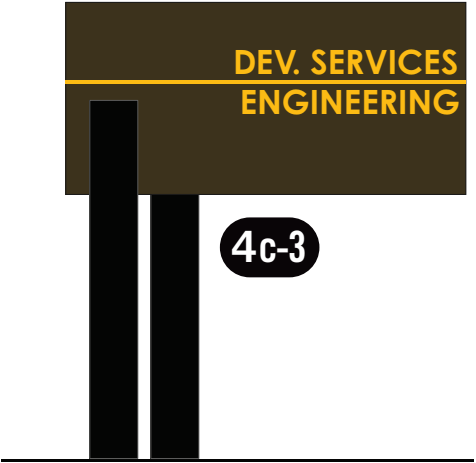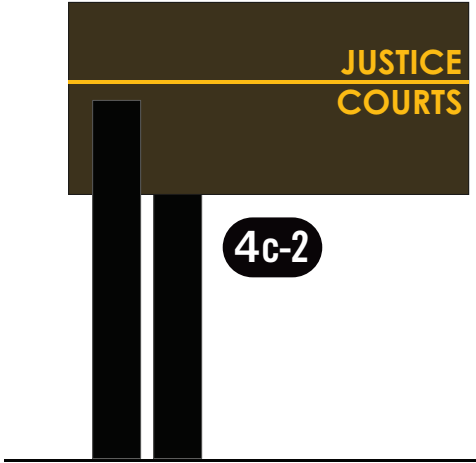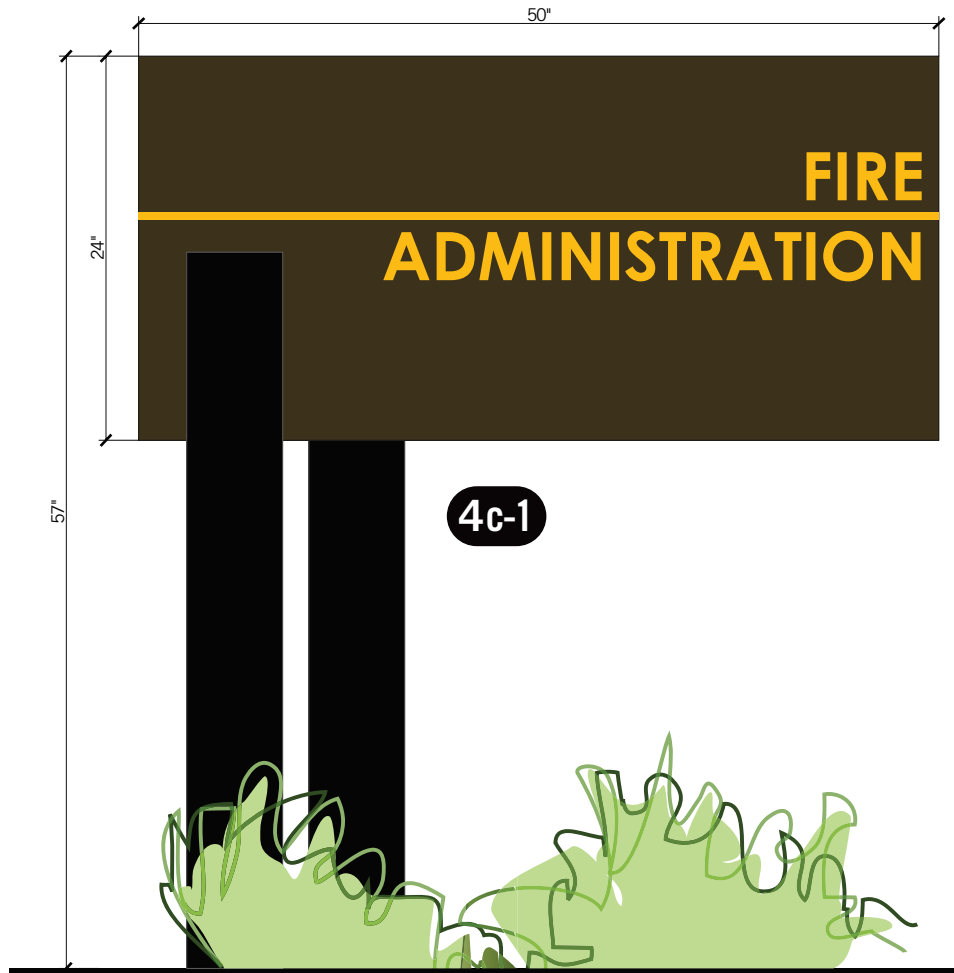

DEV. SERVICES
ENGINEERING

JUSTICE
COURTS

LIBRARY

POLICE

FIRE
ADMINISTRATION



Gretchen Cherrill,
Owner / Designer

1205 North Miller Road
Tempe, Arizona 85281
480.966.6565
480.966.5668(f)
signs@airparksigns.com

LR	GC	Drawing Date:	01-23-14
----	----	---------------	----------

City of Goodyear
Sign Concepts

Scale:

Revisions:
6.14.13
7.1.13
8.3.13

Exhibit 4

ALL SPECIFIED DETAILS ON THESE DRAWINGS ARE SUBJECT TO CHANGE DUE TO THE AVAILABILITY OF MATERIALS AND/OR CHANGES IN THE METHOD OF FABRICATION. AIRPARK SIGNS & GRAPHICS WILL DO THEIR BEST TO MAINTAIN THE DESIGN INTENT OF THESE DRAWINGS AT ALL TIMES. IF THE OWNER OR OWNERS' REPRESENTATIVE WISHES TO RECEIVE DETAIL DRAWINGS ON ALL CHANGES DURING THE FABRICATION PROCESS, AIRPARK SIGNS & GRAPHICS MUST BE ADVISED IN WRITING PRIOR TO THE START OF FABRICATION. THIS IS AN ORIGINAL, UNPUBLISHED DRAWING CREATED BY AIRPARK SIGNS AND GRAPHICS. IT IS SUBMITTED FOR YOUR PERSONAL USE IN CONNECTION WITH A PROPOSED PROJECT BEING PLANNED FOR YOU BY AIRPARK SIGNS AND GRAPHICS. IT IS NOT TO BE REPRODUCED, COPIED, PHOTOGRAPHED, EXHIBITED OR USED IN ANY FASHION WITHOUT EXPRESSED WRITTEN APPROVAL OF AIRPARK SIGNS AND GRAPHICS.

Sign Type 4c
Identification Sign



Gretchen Cherrill,
Owner / Designer

1205 North Miller Road
Tempe, Arizona 85281
480.966.6565
480.966.5668(f)
signs@airparksigns.com

LR GC Drawing Date: 012714

City of Goodyear



Building Mounted ID-
Illuminated 080113

Revisions:

6.14.13
7.1.13
8.3.13


Exhibit 5a

ALL SPECIFIED DETAILS ON THESE DRAWINGS ARE SUBJECT TO CHANGE DUE TO THE AVAILABILITY OF MATERIALS AND/OR CHANGES IN THE METHOD OF FABRICATION. AIRPARK SIGNS & GRAPHICS WILL DO THEIR BEST TO MAINTAIN THE DESIGNER'S INTENT OF THESE DRAWINGS AT ALL TIMES. IF THE OWNER OR OWNER'S REPRESENTATIVE WISHES TO RECEIVE DETAIL DRAWINGS ON ALL CHANGES DURING THE FABRICATION PROCESS, AIRPARK SIGNS & GRAPHICS MUST BE ADVISED IN WRITING PRIOR TO THE START OF FABRICATION. THIS IS AN ORIGINAL UNPUBLISHED DRAWING CREATED BY AIRPARK SIGNS AND GRAPHICS. IT IS SUBMITTED FOR YOUR PERSONAL USE IN CONNECTION WITH A PROPOSED PROJECT BEING PLANNED FOR YOU BY AIRPARK SIGNS AND GRAPHICS. IT IS NOT TO BE REPRODUCED, COPIED, PHOTOGRAPHED, EXHIBITED OR USED IN ANY FASHION WITHOUT EXPRESSED WRITTEN APPROVAL OF AIRPARK SIGNS AND GRAPHICS.

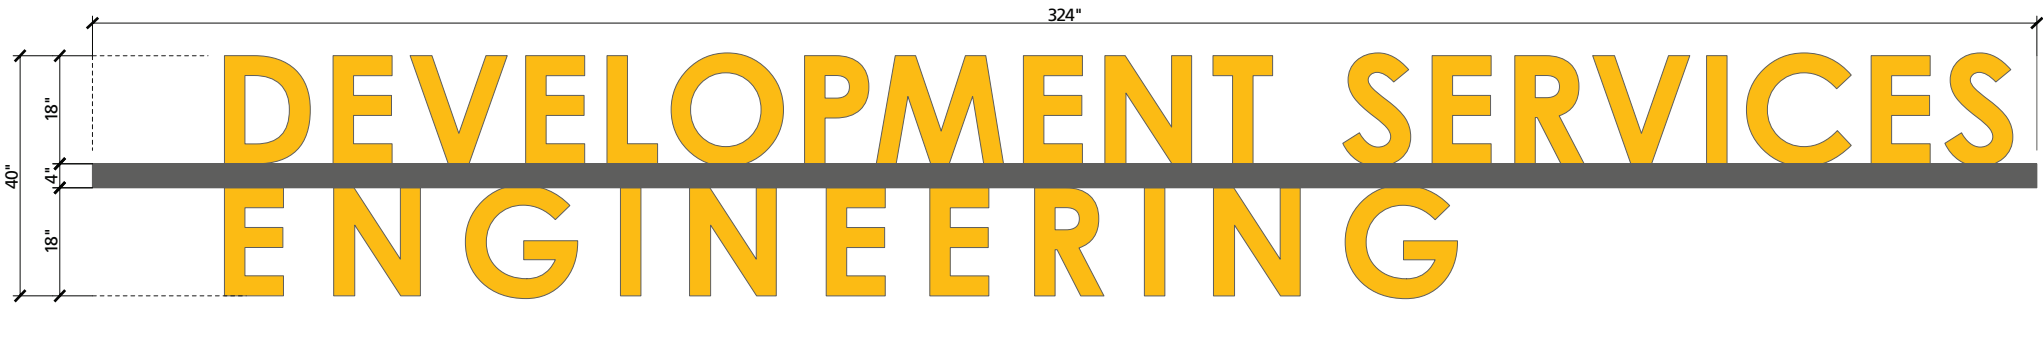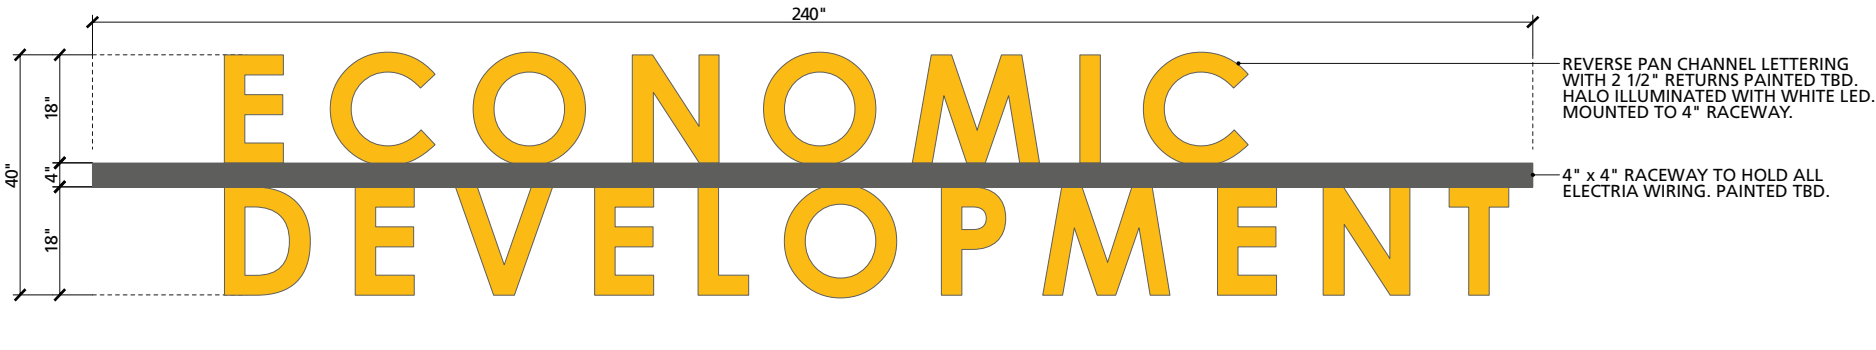

D BUILDING MOUNTED ID

Scale: 3/8" = 1'

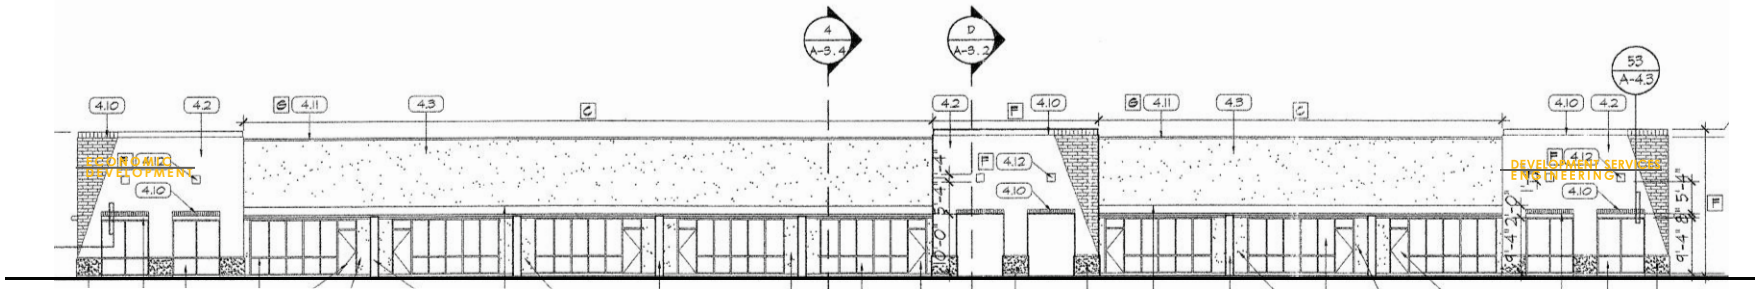

BUILDING D - EAST ELEVATION - SCALE 1/32" = 1'

Sign Type A (3b)
Building Mounted Sign



Gretchen Cherrill,
Owner / Designer

1205 North Miller Road
Tempe, Arizona 85281
480.966.6565
480.966.5668(f)
signs@airparksigns.com

LR	GC	Drawing Date: 012714
----	----	----------------------


City of Goodyear

Building Mounted ID-
Illuminated 080113



B BUILDING MOUNTED ID

Scale: 3/8" = 1'

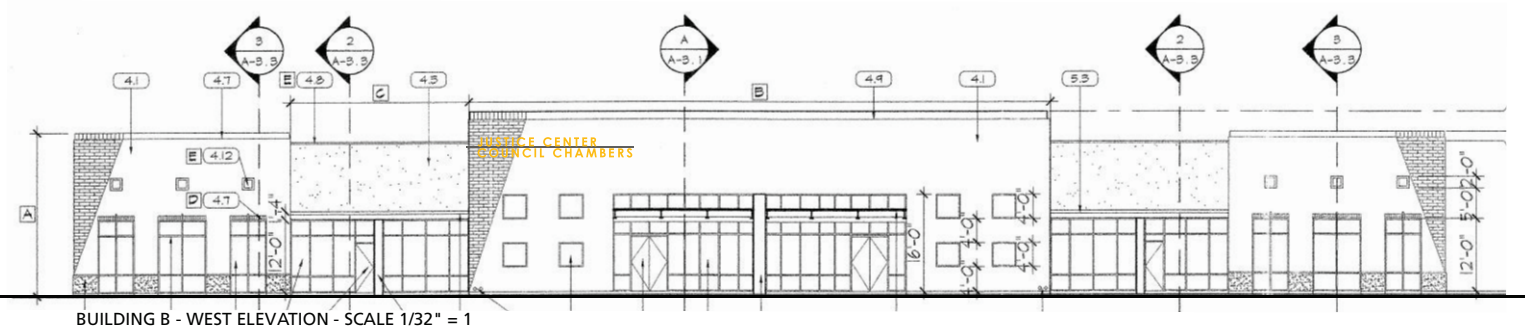

BUILDING B - WEST ELEVATION - SCALE 1/32" = 1'

Sign Type A (3b)
Building Mounted Sign

Exhibit 5b

ALL SPECIFIED DETAILS ON THESE DRAWINGS ARE SUBJECT TO CHANGE DUE TO THE AVAILABILITY OF MATERIALS AND/OR CHANGES IN THE METHOD OF FABRICATION. AIRPARK SIGNS & GRAPHICS WILL DO THEIR BEST TO MAINTAIN THE DESIGN'S INTENT OF THESE DRAWINGS AT ALL TIMES. IF THE OWNER OR OWNERS' REPRESENTATIVE WISHES TO RECEIVE DETAIL DRAWINGS ON ALL CHANGES DURING THE FABRICATION PROCESS, AIRPARK SIGNS & GRAPHICS MUST BE ADVISED IN WRITING PRIOR TO THE START OF FABRICATION. THIS IS AN ORIGINAL, UNPUBLISHED DRAWING CREATED BY AIRPARK SIGNS AND GRAPHICS. IT IS SUBMITTED FOR YOUR PERSONAL USE IN CONNECTION WITH A PROPOSED PROJECT BEING PLANNED FOR YOU BY AIRPARK SIGNS AND GRAPHICS. IT IS NOT TO BE REPRODUCED, COPIED, PHOTOGRAPHED, EXHIBITED OR USED IN ANY FASHION WITHOUT EXPRESSED WRITTEN APPROVAL OF AIRPARK SIGNS AND GRAPHICS.




Gretchen Cherrill,
Owner / Designer

1205 North Miller Road
Tempe, Arizona 85281
480.966.6565
480.966.5668(f)
signs@airparksigns.com

LR	GC	Drawing Date: 012714
----	----	----------------------


City of Goodyear

Building Mounted ID-
Illuminated 080113

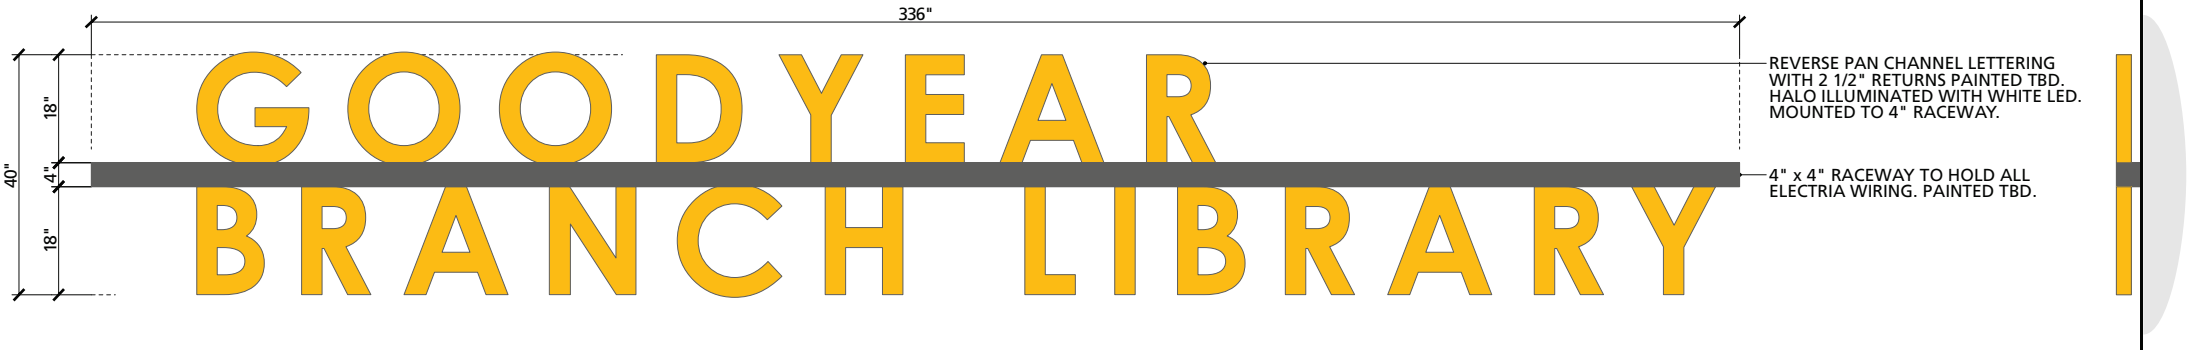

C BUILDING MOUNTED ID

Scale: 3/8" = 1'

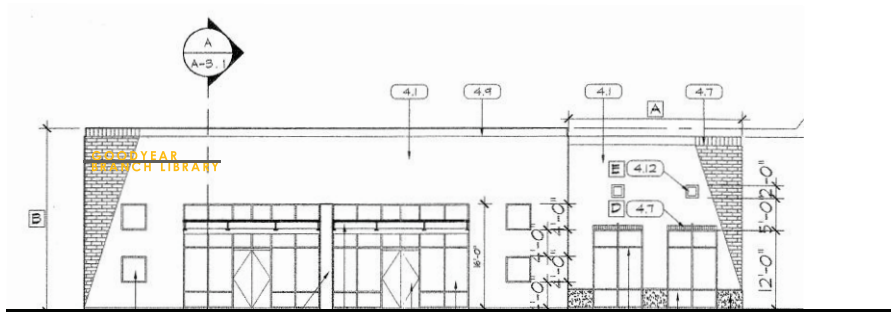

BUILDING C - NORTH ELEVATION - SCALE 1/32" = 1'

Sign Type A (3b)
Building Mounted Sign

Revisions:

6.14.13
7.1.13
8.3.13

Exhibit 5c


ALL SPECIFIED DETAILS ON THESE DRAWINGS ARE SUBJECT TO CHANGE DUE TO THE AVAILABILITY OF MATERIALS AND/OR CHANGES IN THE METHOD OF FABRICATION. AIRPARK SIGNS & GRAPHICS WILL DO THEIR BEST TO MAINTAIN THE DESIGNER'S INTENT OF THESE DRAWINGS AT ALL TIMES. IF THE OWNER OR OWNERS' REPRESENTATIVE WISHES TO RECEIVE DETAIL DRAWINGS ON ALL CHANGES DURING THE FABRICATION PROCESS, AIRPARK SIGNS & GRAPHICS MUST BE ADVISED IN WRITING PRIOR TO THE START OF FABRICATION. THIS IS AN ORIGINAL, UNPUBLISHED DRAWING CREATED BY AIRPARK SIGNS AND GRAPHICS. IT IS SUBMITTED FOR YOUR PERSONAL USE IN CONNECTION WITH A PROPOSED PROJECT BEING PLANNED FOR YOU BY AIRPARK SIGNS AND GRAPHICS. IT IS NOT TO BE REPRODUCED, COPIED, PHOTOGRAPHED, EXHIBITED OR USED IN ANY FASHION WITHOUT EXPRESSED WRITTEN APPROVAL OF AIRPARK SIGNS AND GRAPHICS.



1205 North Miller Road
Tempe, Arizona 85281
480.966.6565
480.966.5668(f)
signs@airparksigns.com

City of Goodyear

Building Mounted ID-Illuminated 080113

 

Revisions:


6.14.13

7.1.13

8.3.13

Exhibit 5d

ALL SPECIFIED DETAILS ON THESE DRAWINGS ARE SUBJECT TO CHANGE DUE TO THE AVAILABILITY OF MATERIALS AND/OR CHANGES IN THE MANUFACTURING PROCESS. AIRPAK SIGNS & GRAPHICS WILL TRY TO THEIR BEST TO MAINTAIN THE DESIGNS INTENT OF THESE DRAWINGS AT ALL TIMES. IF THE OWNER OR OWNER'S REPRESENTATIVE WISHES TO RECEIVE DETAIL DRAWINGS ON ALL CHANGES DURING THE FABRICATION PROCESS, AIRPAK SIGNS & GRAPHICS WILL BE GLAD TO OBTAIN THE INFORMATION TO START FABRICATION. THIS IS AN ORIGINAL UNPUBLISHED DRAWING CREATED BY AIRPAK SIGNS AND GRAPHICS. IT IS SUBMITTED FOR YOUR PERSONAL USE IN CONNECTION WITH A PROPOSED PROJECT AND IS NOT TO BE REPRODUCED, COPIED, PHOTOGRAPHED, EXHIBITED OR USED IN ANY FASHION WITHOUT EXPRESSED WRITTEN APPROVAL OF AIRPAK SIGNS AND GRAPHICS.

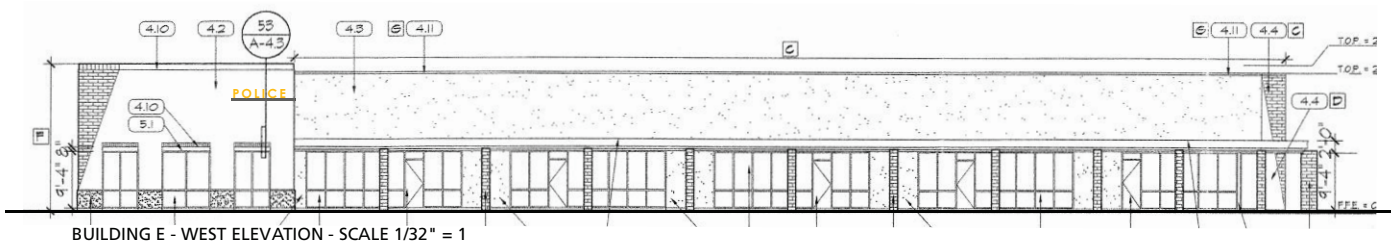

Sign Type A (3b)

Building Mounted Sign

Approval Concept

 06/09/15



One set of individual channel letters on a raceway, "Franklin Pierce".

Faces: black dual perf film with black Jewelite trim; white returns

Raceway color: Matthews #23446

Lighting provided using high-output low-voltage LEDs.

Interior-illuminated cabinet, "UNIVERSITY", 4" deep - extruded cabinet with acrylic face


Cabinet painted PMS# 195c burgundy over silver (to block light)

Letters to be translucent vinyl, 3M Shadow Grey; 1/16" white outline between grey & burgundy

TOTAL SQUARE FOOTAGE OF SIGN = 60

05/2015	1/2" = 1'-0"	107 Hollis Street Manchester, NH 03101	627-0003	This drawing is the property of	
Innovative Design & Flawless Execution of Dimensional Signage			Complete Storefront Remodeling including Signs - Awnings - Lighting		

Approved Concept
06/09/15

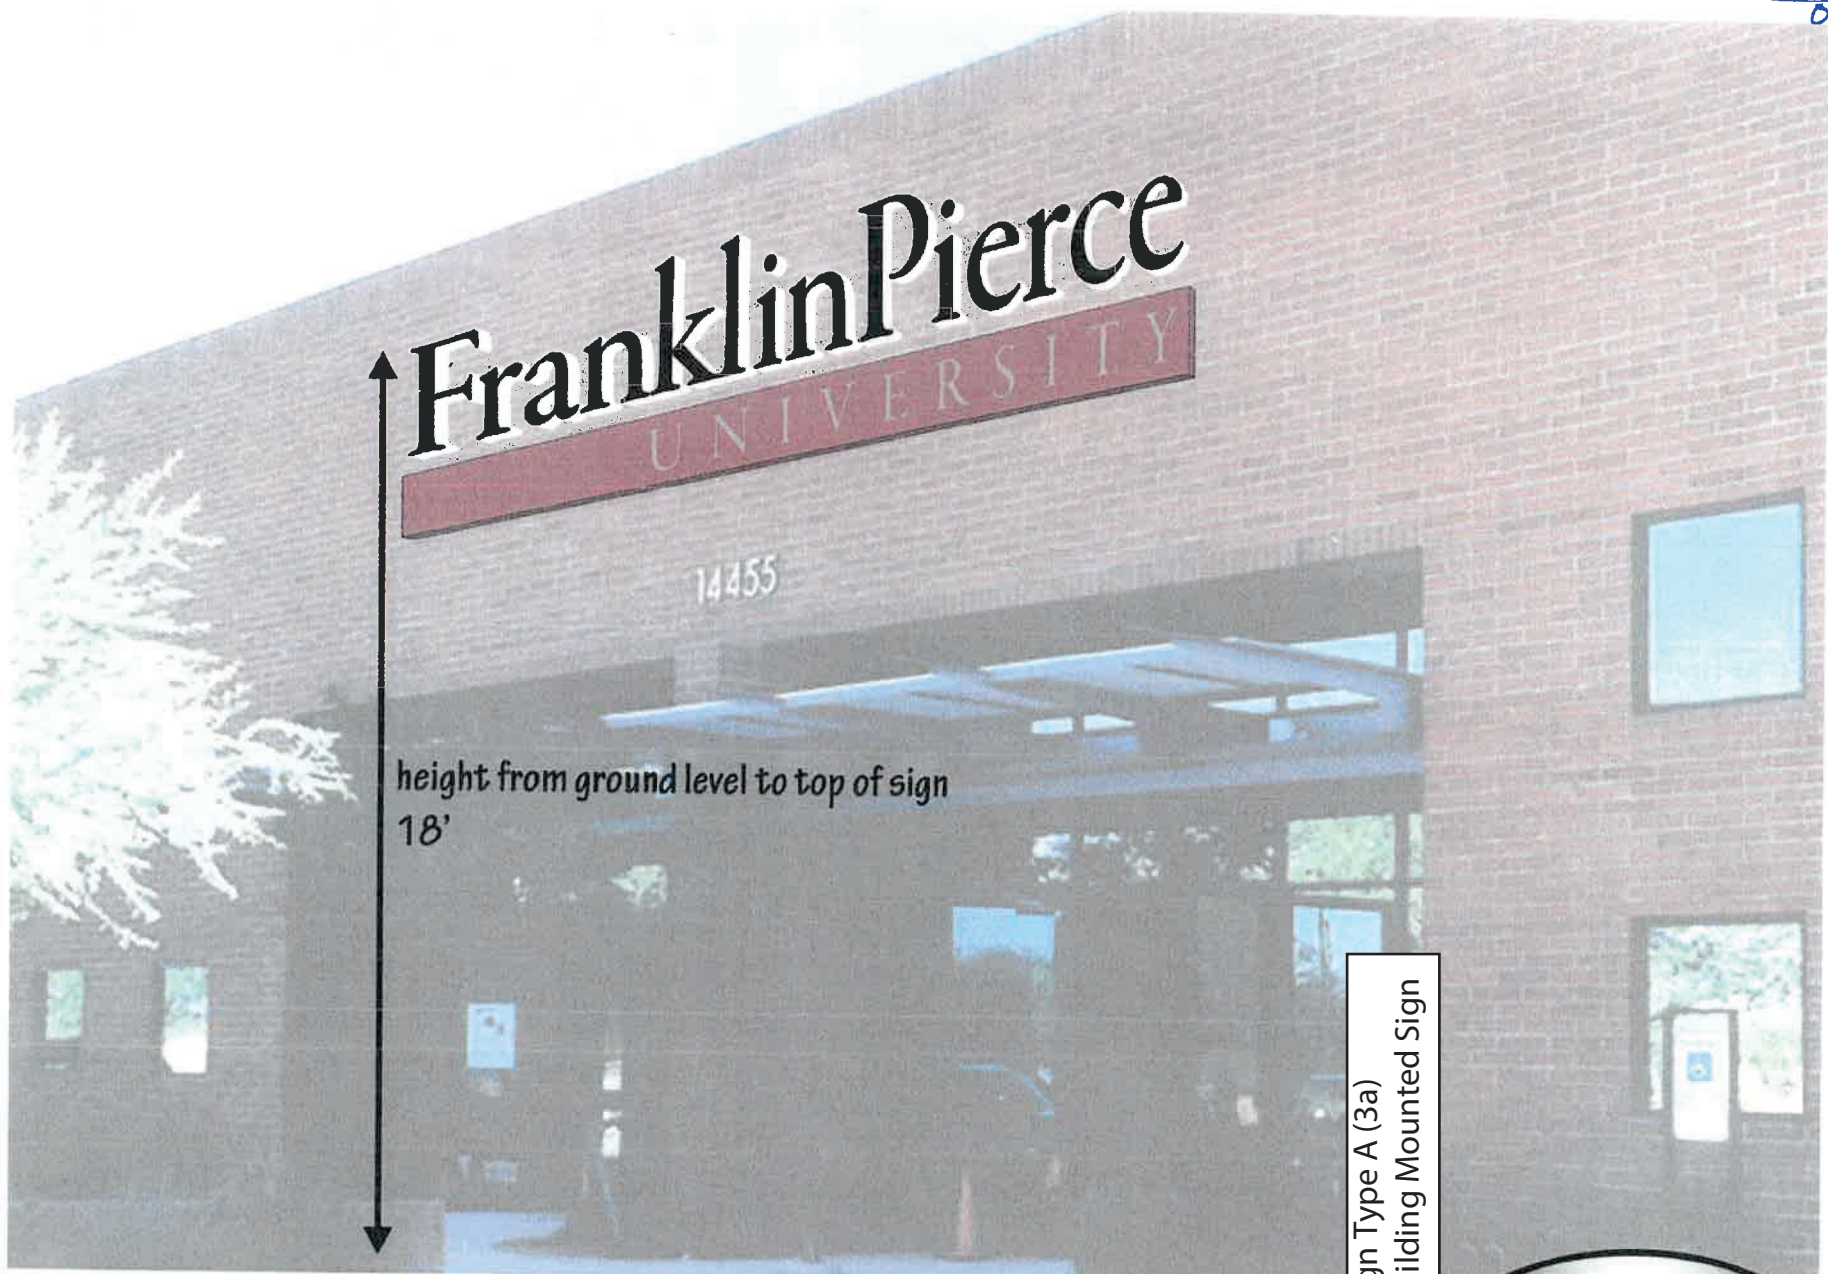

Franklin Pierce
UNIVERSITY

14455

height from ground level to top of sign
18'

Sign Type A (3a)
Building Mounted Sign

107 Hollis Street
Manchester, NH 03101

627-0003

This drawing is the property of

FIRST Sign


Innovative Design & Flawless Execution of Dimensional Signage

Complete Storefront Remodeling including Signs Awnings Lighting


Approved Concept
5/16/20
06/09/15

Front Lit Channel Letters (Raceway)

Sign Type A (3a)
Building Mounted Sign

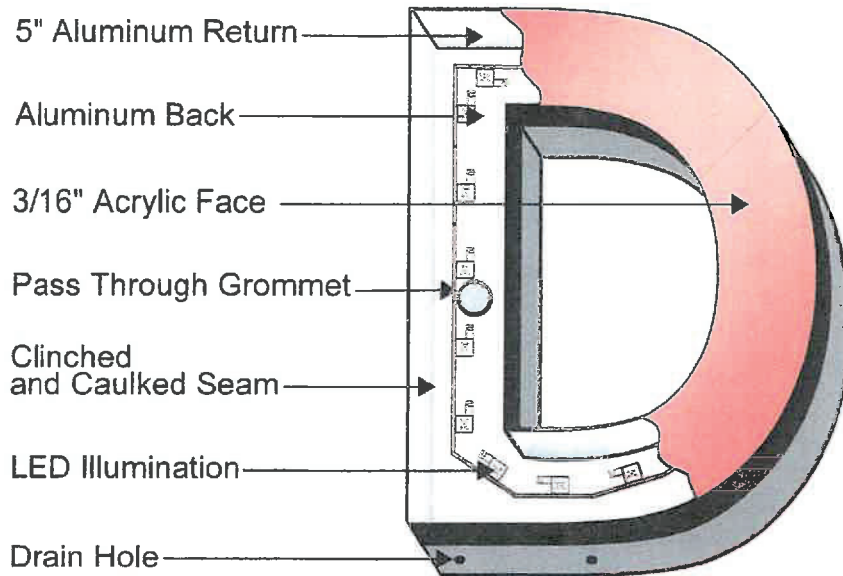

FRONT VIEW

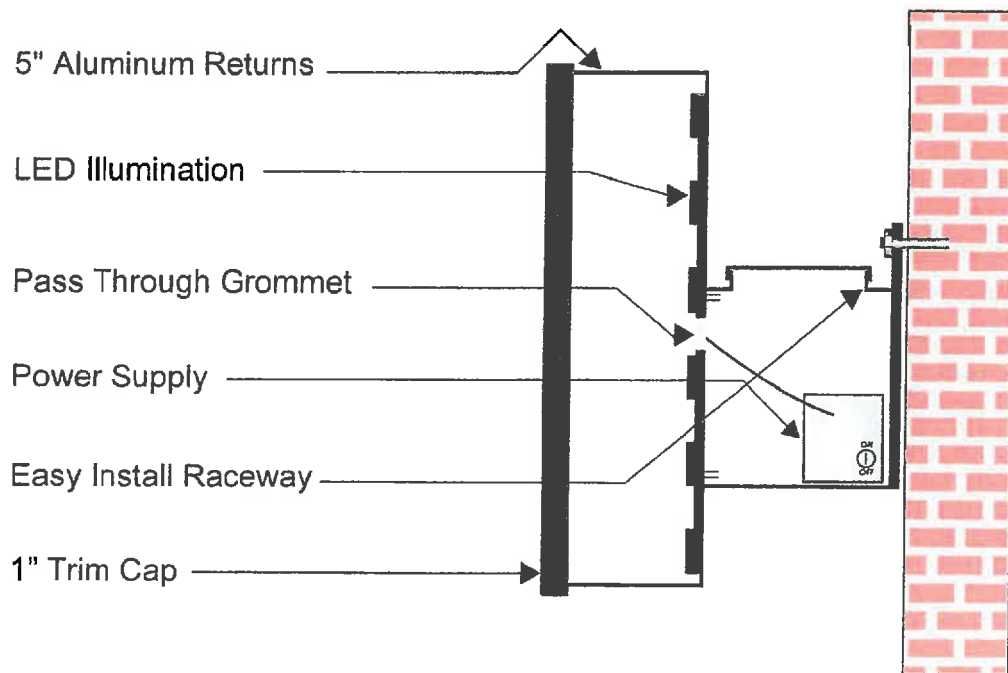

SIDE VIEW


www.directsignwholesale.com



West Elevation




Illuminated Sign at Night

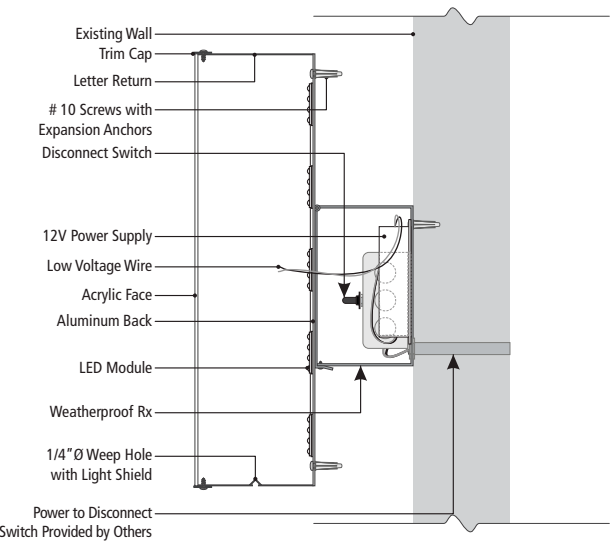

This sign is intended to be installed in accordance with the requirements of article 600 of the national electrical code and/or other applicable local codes. This includes proper grounding and bonding of the sign. The location of the disconnect switch after installation shall comply with Article 600.6(A)(1) of the National Electrical Code. All signs fabricated as per 2008 N.E.C. Standards.

FACE ILLUMINATED LETTER SECTION


scale: nts

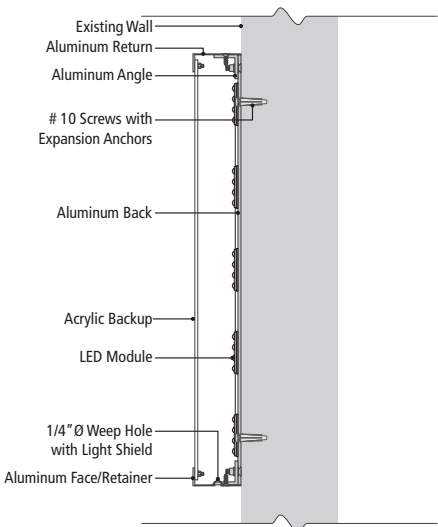

This sign is intended to be installed in accordance with the requirements of article 600 of the national electrical code and/or other applicable local codes. This includes proper grounding and bonding of the sign. The location of the disconnect switch after installation shall comply with Article 600.6(A)(1) of the National Electrical Code. All signs fabricated as per 2008 N.E.C. Standards.

ILLUMINATED CABINET SECTION

scale: nts

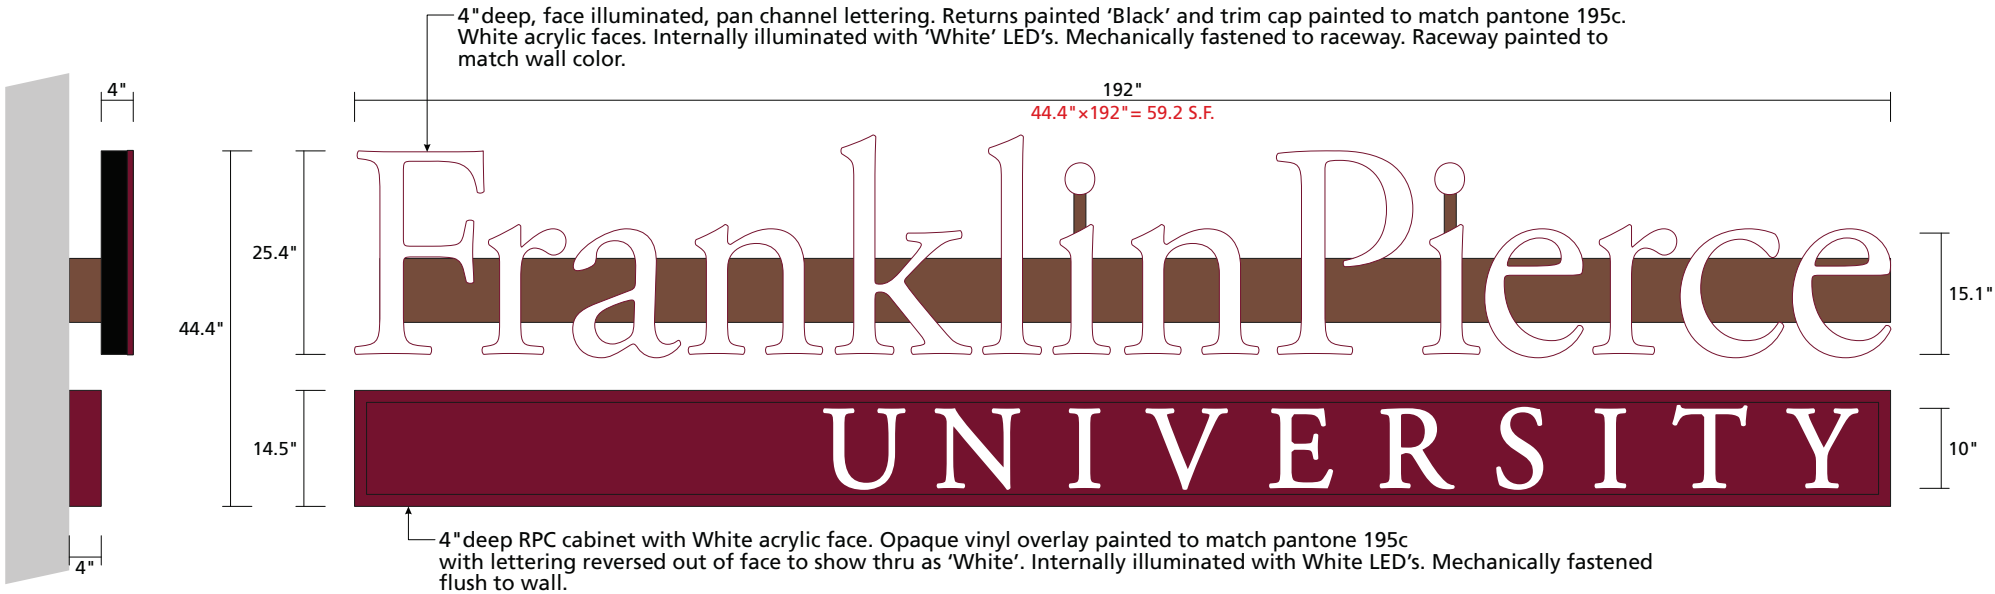

Building Mounted Sign

scale: 1/2" = 1'-0"

 Gretchen Wilde, owner / designer 1205 N. Miller Road Tempe, AZ 85281 480.966.6565 / 480.966.5668 (f) signs@airparksigns.com	City of Goodyear	NOTES:	XX	City of Goodyear/ Goodyear Municipal Complex Building Mounted Sign_Franklin Pierce University	01.07.22
		Approved By:	XX		

All specified details on these drawings are subject to change due to the availability of materials and/or changes in the method of fabrication. Airpark signs & graphics will do their best to maintain the designs intent of these drawings at all times. If the owner or owners' s representative wishes to receive detail drawings on all changes during the fabrication process, airpark signs & graphics must be Advised in writing prior to the start of fabrication. This is an original unpublished drawing created by airpark signs and graphics. It is submitted for your personal use in connection with a proposed project being planned for you by airpark signs and graphics. It is not to be reproduced, copied, photographed, exhibited or used in any fashion without expressed written approval of airpark signs and graphics.



Conceptual Rendering

SCALE: 3/32" = 1'-0"

DATE

07.15.2025

JOB NAME

Alice Cooper's Solid Rock
Teen Center

ADDRESS

14455 143rd Avenue
Goodyear, AZ 85338
Building C

CLIENT

Alice Cooper's Solid Rock
Teen Center

CONTACT

--

DESIGNER

JW

SCALE

As Noted

REVISIONS

Date:

Date:

Date:

Date:




10027 N. 12th Street
Phoenix, AZ. 85020

(T) 602.279.9268
(C) 602.751.0708
(F) 602.266.1289

scott@identitysign.net

This Drawing was created to assist you in
the visualizing our proposal.
The Original Ideas herein are the property of
IDENTITY SIGN GROUP.
Permission to copy or revise this drawing
can only be obtained thru a written agreement
with IDENTITY SIGN GROUP.

QTY. 1 SET

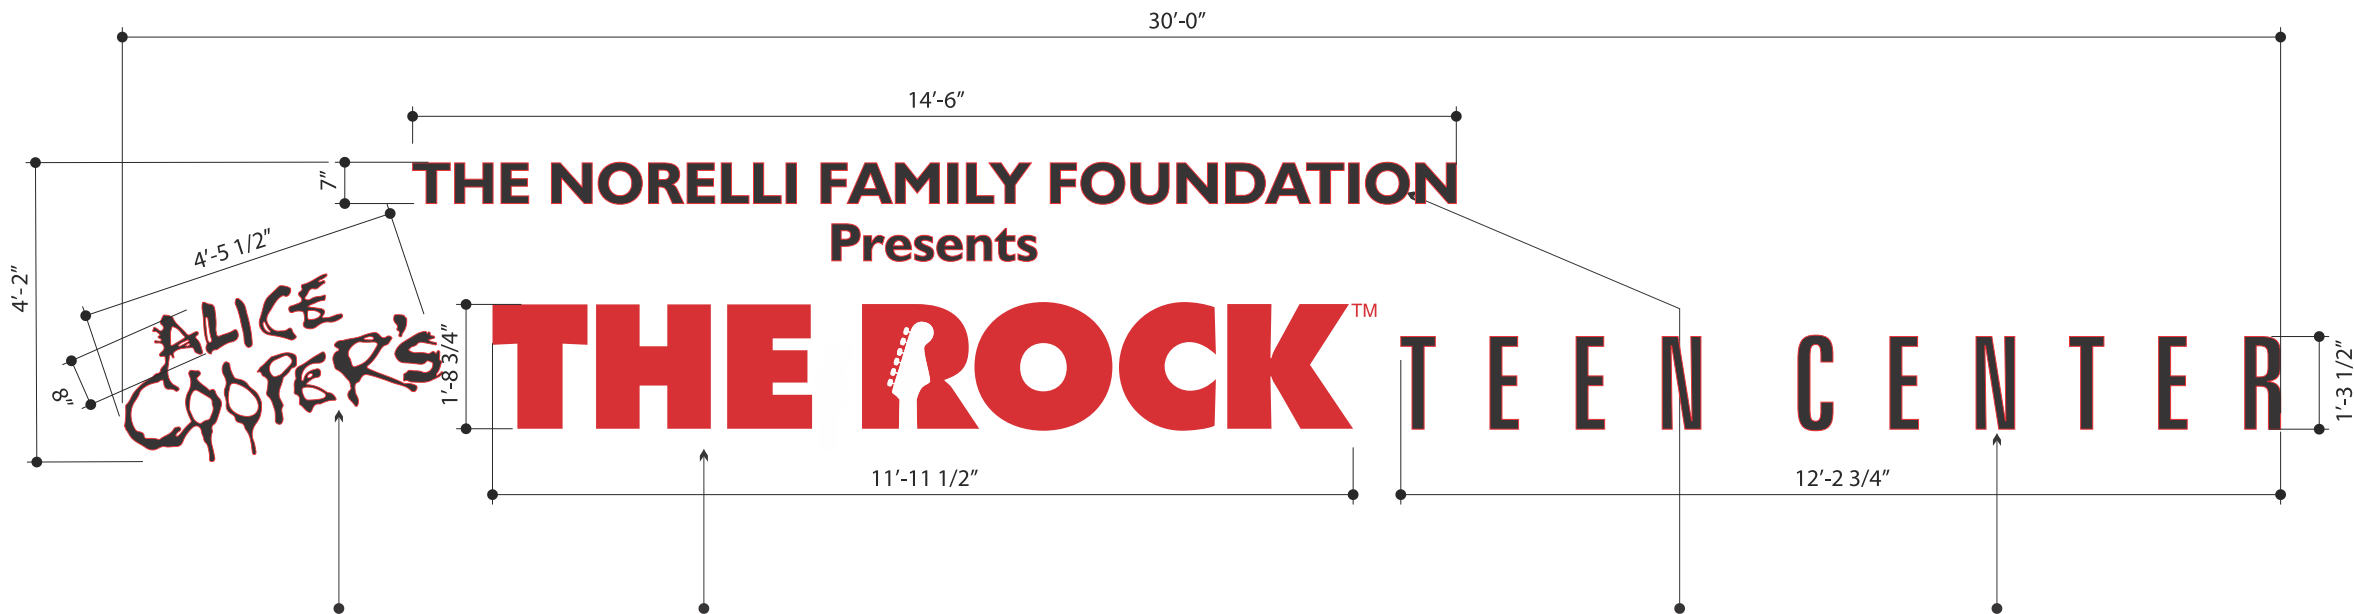

RUBY RED EXPOSED NEON W/
.125" ALUMINUM, BLACK FCO
SPLASH PANEL.


P/C LETTERS W/ 3/4" RED TRIM CAP AND WHITE SAMSUNG L.E.D. ILLUMINATION
RED PRE PAINTED RETURNS. "TM" IS FCO ACRYLIC. GUITAR IS WHITE VINYL
FOR CENTER OF THE "R".

P/C LETTERS W/ 3/4" RED TRIM CAP AND WHITE SAMSUNG L.E.D. ILLUMINATION
BLACK PRE PAINTED RETURNS AND DAY NIGHT ACRYLIC FACES.

A SCALE: 3/8" = 1'-0"
126.00 SQ.FT.

IDENTITY SIGN GROUP TO MANUFACTURE AND INSTALL
ONE (1) SET OF ILLUMINATED LETTERS.

Sign Type A (3a)
Building Mounted Sign

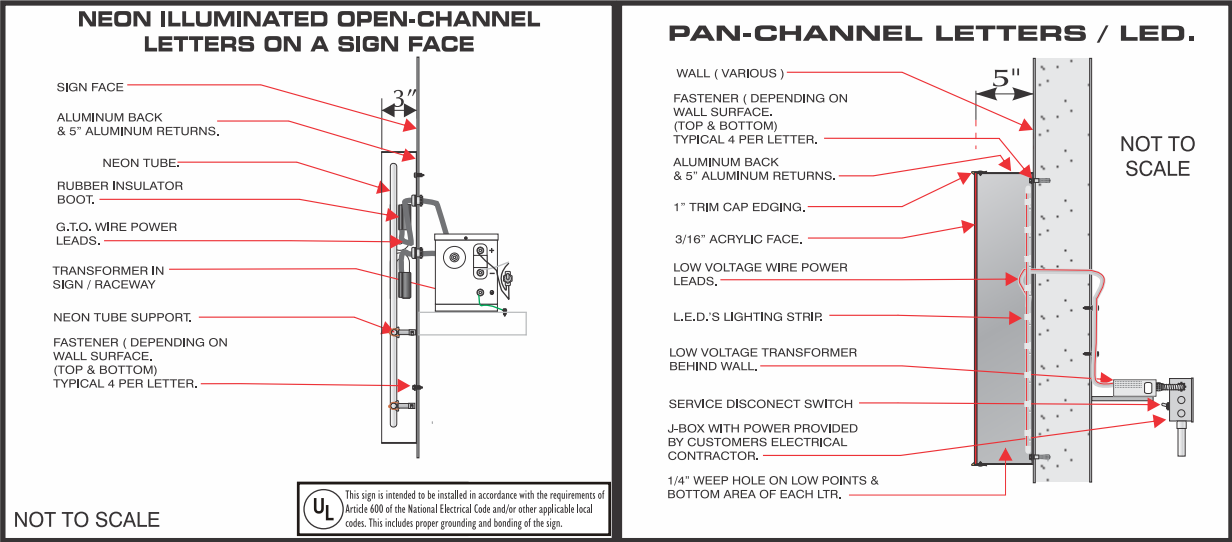

DATE

07.15.2025

JOB NAME

Alice Cooper's Solid Rock
Teen Center

ADDRESS

14455 143rd Avenue
Goodyear, AZ 85338
Building C

CLIENT

Alice Cooper's Solid Rock
Teen Center

CONTACT

--

DESIGNER

JW

SCALE

As Noted

REVISIONS

Date:

Date:

Date:

Date:



10027 N. 12th Street
Phoenix, AZ. 85020

(T) 602.279.9268
(C) 602.751.0708
(F) 602.266.1289

scott@identitysign.net

This Drawing was created to assist you in
the visualizing our proposal.
The Original Ideas herein are the property of
IDENTITY SIGN GROUP.
Permission to copy or revise this drawing
can only be obtained thru a written agreement
with IDENTITY SIGN GROUP.



Night View

DATE

06.26.2025

JOB NAME

Alice Cooper's Solid Rock
Teen Center

ADDRESS

14455 143rd Avenue
Goodyear, AZ 85338
Building C

CLIENT

Alice Cooper's Solid Rock
Teen Center

CONTACT

--

DESIGNER

JW

SCALE

As Noted

REVISIONS

Date:

Date:

Date:

Date:




10027 N. 12th Street
Phoenix, AZ. 85020

(T) 602.279.9268
(C) 602.751.0708
(F) 602.266.1289
scott@identitysign.net



This Drawing was created to assist you in
the visualizing our proposal.
The Original Ideas herein are the property of
IDENTITY SIGN GROUP.
Permission to copy or revise this drawing
can only be obtained thru a written agreement
with IDENTITY SIGN GROUP.

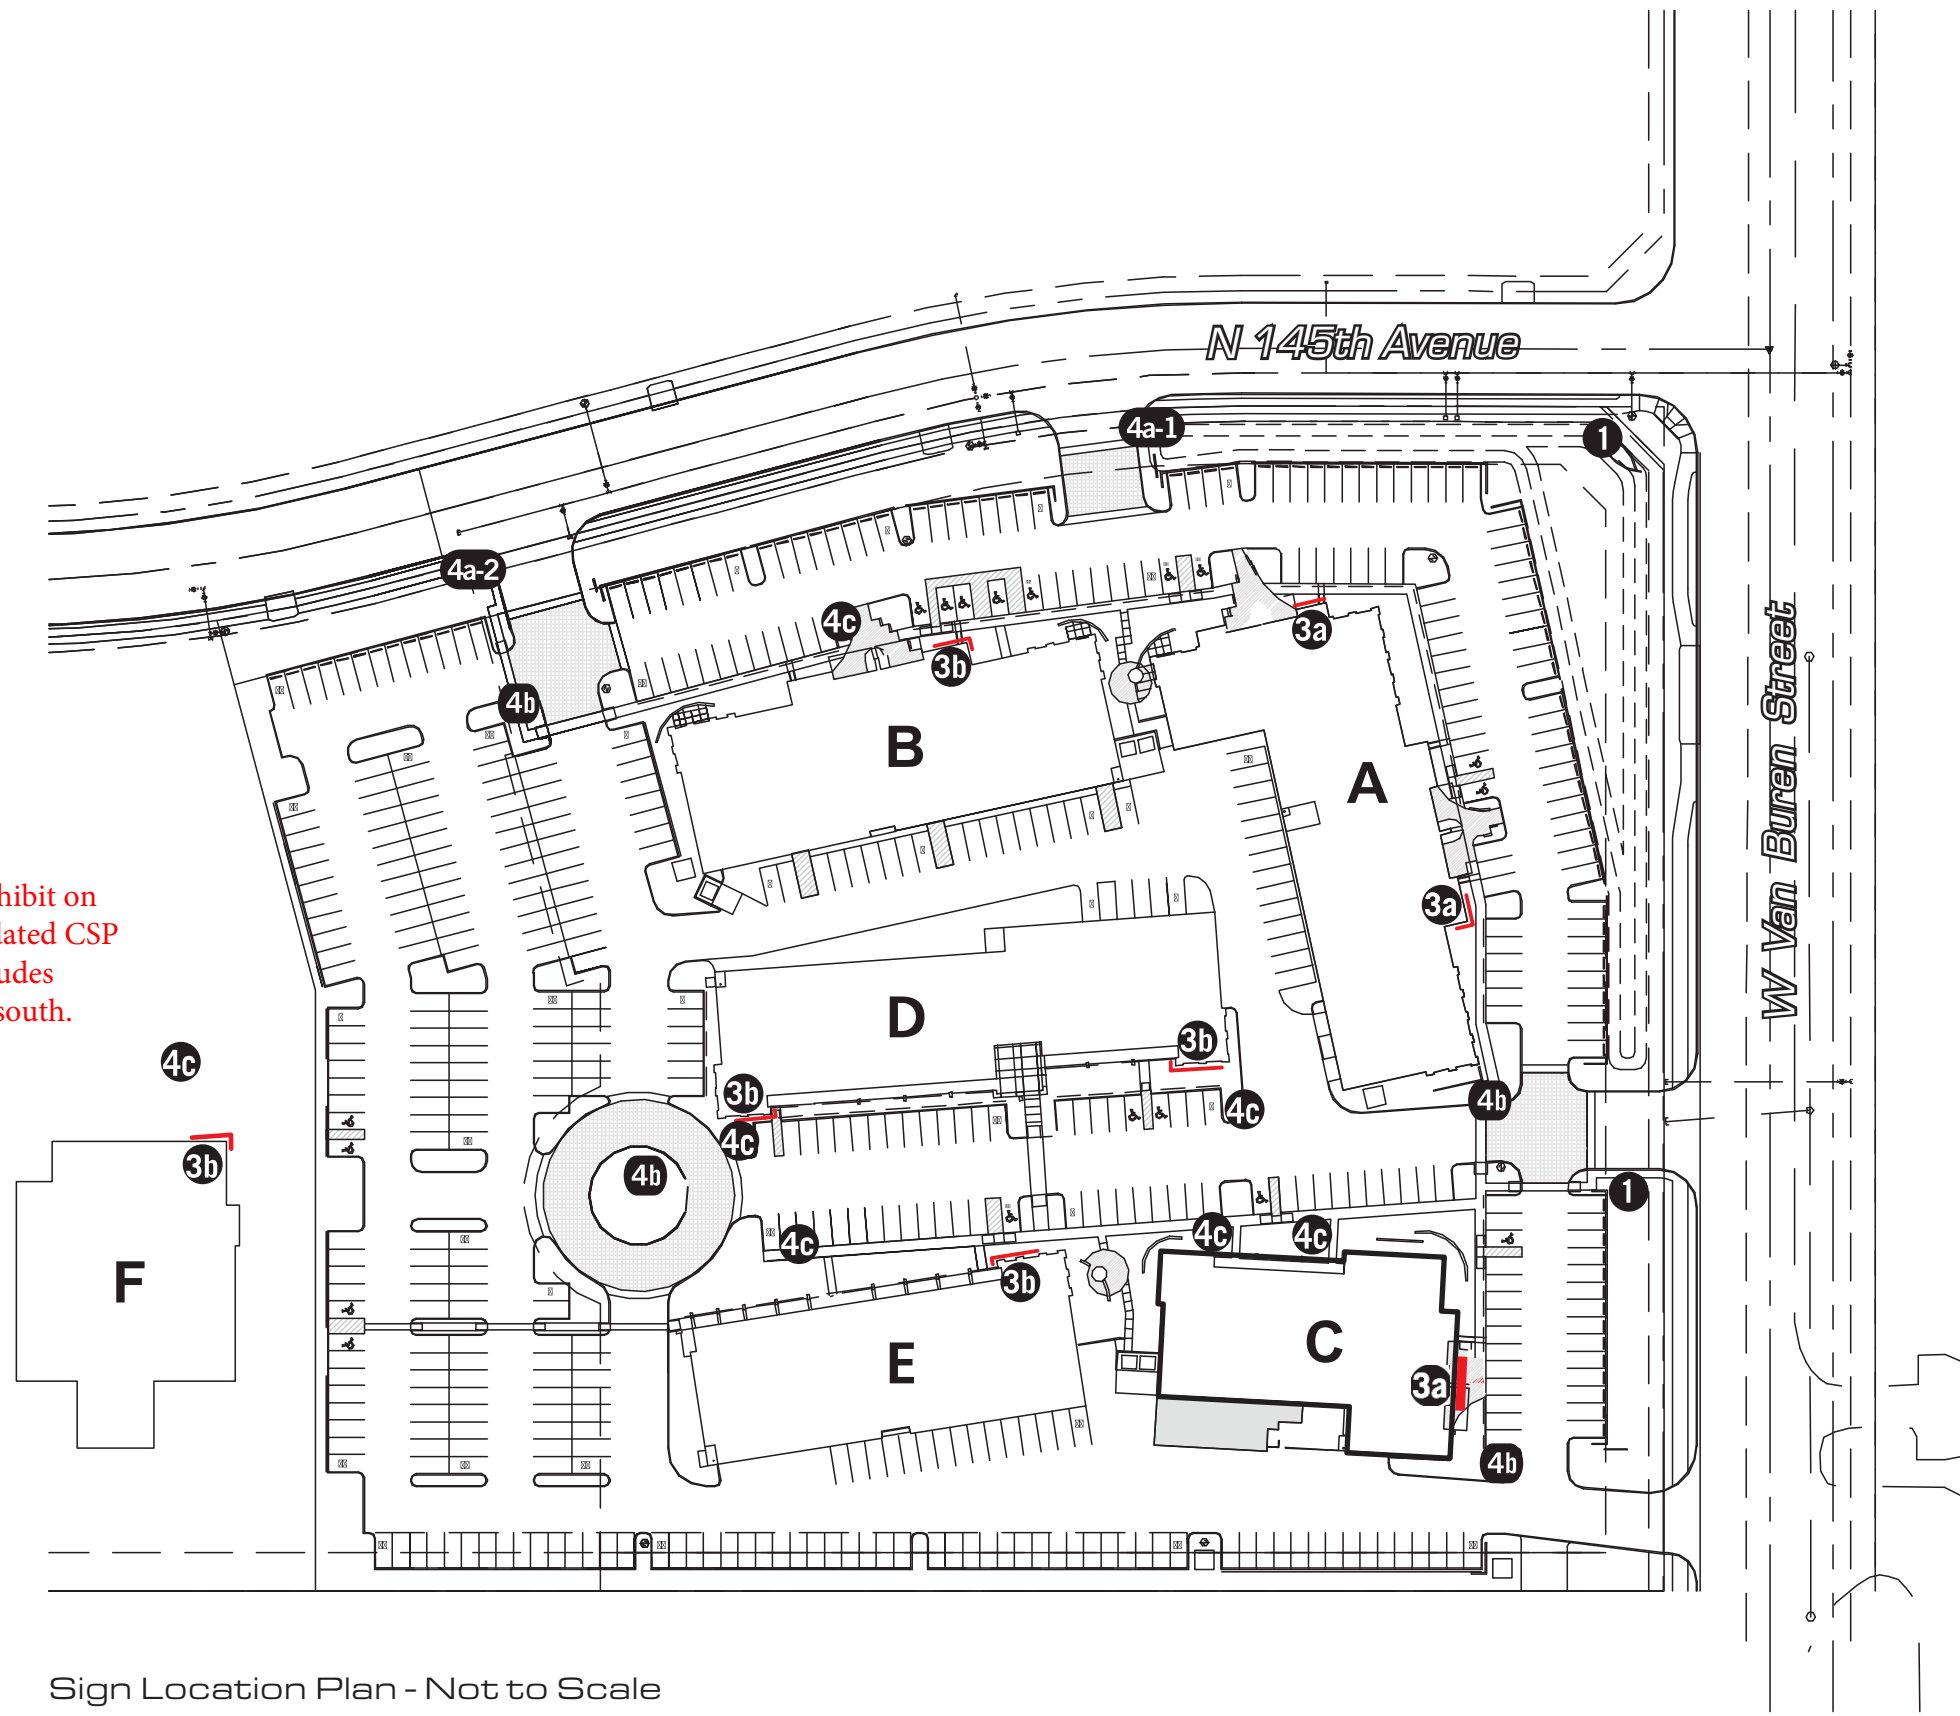

*See Aerial Photo Exhibit on next page for the updated CSP boundary which includes Goodyear PD to the south.

Sign Location Plan - Not to Scale

DATE

07.15.2025

JOB NAME

Alice Cooper's Solid Rock Teen Center

ADDRESS

14455 143rd Avenue
Goodyear, AZ 85338
Building C

CLIENT

Alice Cooper's Solid Rock Teen Center

CONTACT

--

DESIGNER

--

SCALE

As Noted

REVISIONS

Date:
Date:
Date:
Date:



10027 N. 12th Street
Phoenix, AZ. 85020
(T) 602.279.9268
(C) 602.751.0708
(F) 602.266.1289
scott@identitysign.net
This Drawing was created to assist you in the visualizing our proposal. The Original Ideas herein are the property of IDENTITY SIGN GROUP. Permission to copy or revise this drawing can only be obtained thru a written agreement with IDENTITY SIGN GROUP.