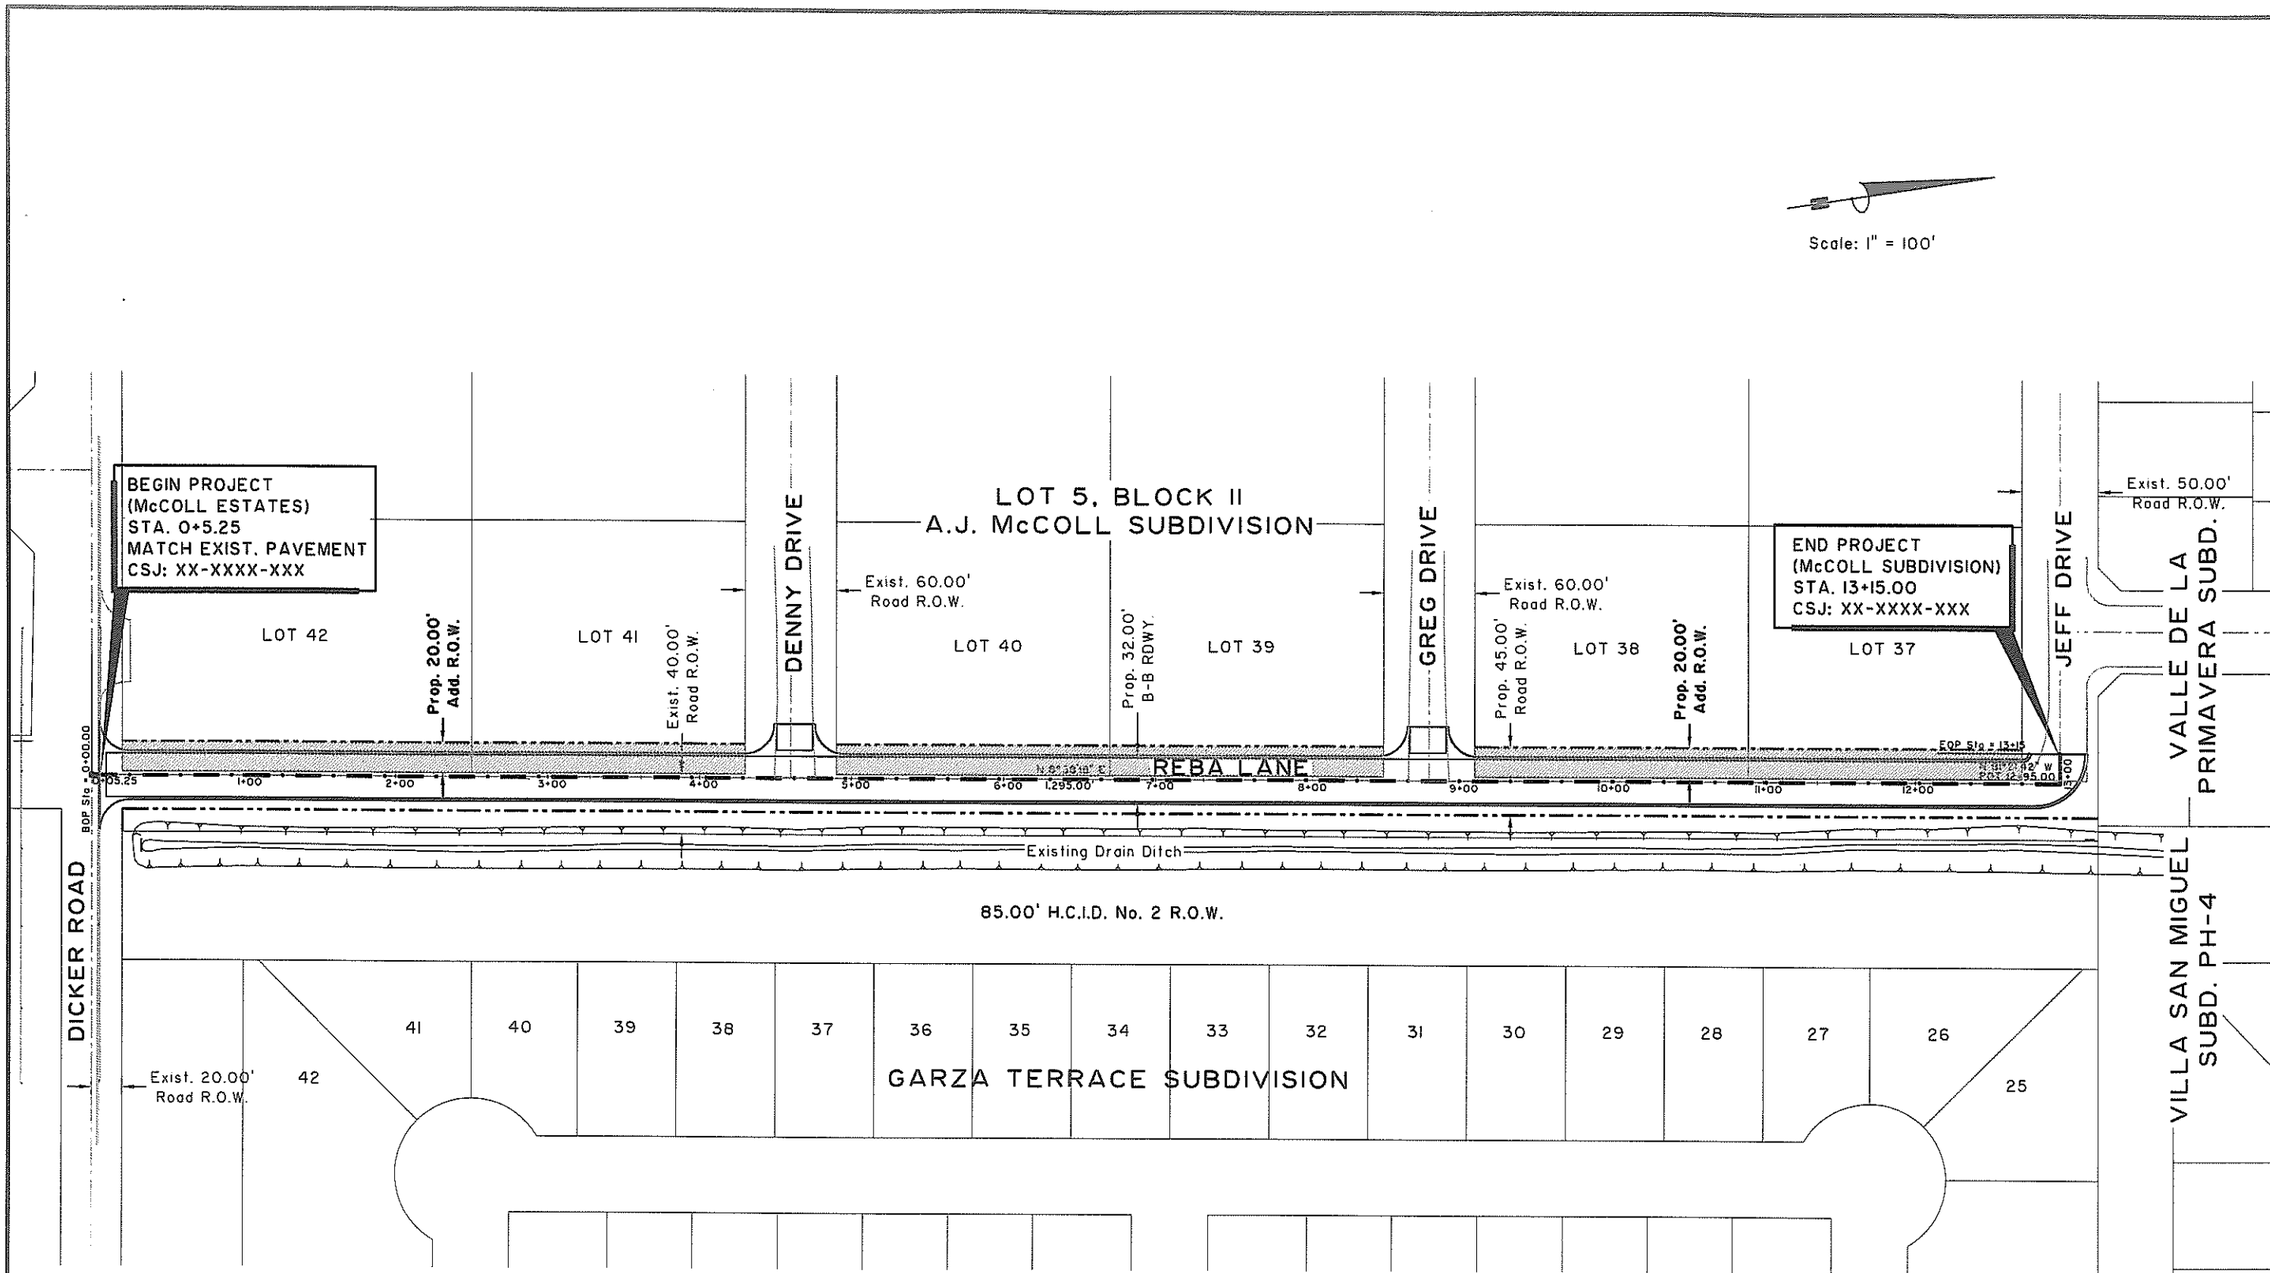

R. Gutierrez Engineering Corporation
Professional Engineers & Land Surveyors
130 E. PARK AVENUE • PHARR, TEXAS 78577
(TEL) 956 782-2587 • (FAX) 956 782-2553

PRELIMINARY-FOR REVIEW ONLY

These documents are for Design Review and not intended for Construction, Bidding or Permit Purposes. They were prepared by, or under the supervision of:

RAMIRO GUTIERREZ 65948
Print Name PE# Date

REBA LANE PROPOSED RIGHT OF WAY MAP

CITY OF PHARR

REVISION	DATE	BY

SCALE:1:50
DATE: 02-04-09
FB. No.:
SURVEY BY:
DRAWN BY: NML
PREPARED BY: R.G.
CHECKED BY: R.G.

SHEET 1
OF 1

User: NELLY
File Path:F:\2008\ENG\0195-BCAP Reba Drive\PROJECT\Stripmap\RebaLine.dwg
Date: Tuesday, October 14, 2008 Time:10:21 AM