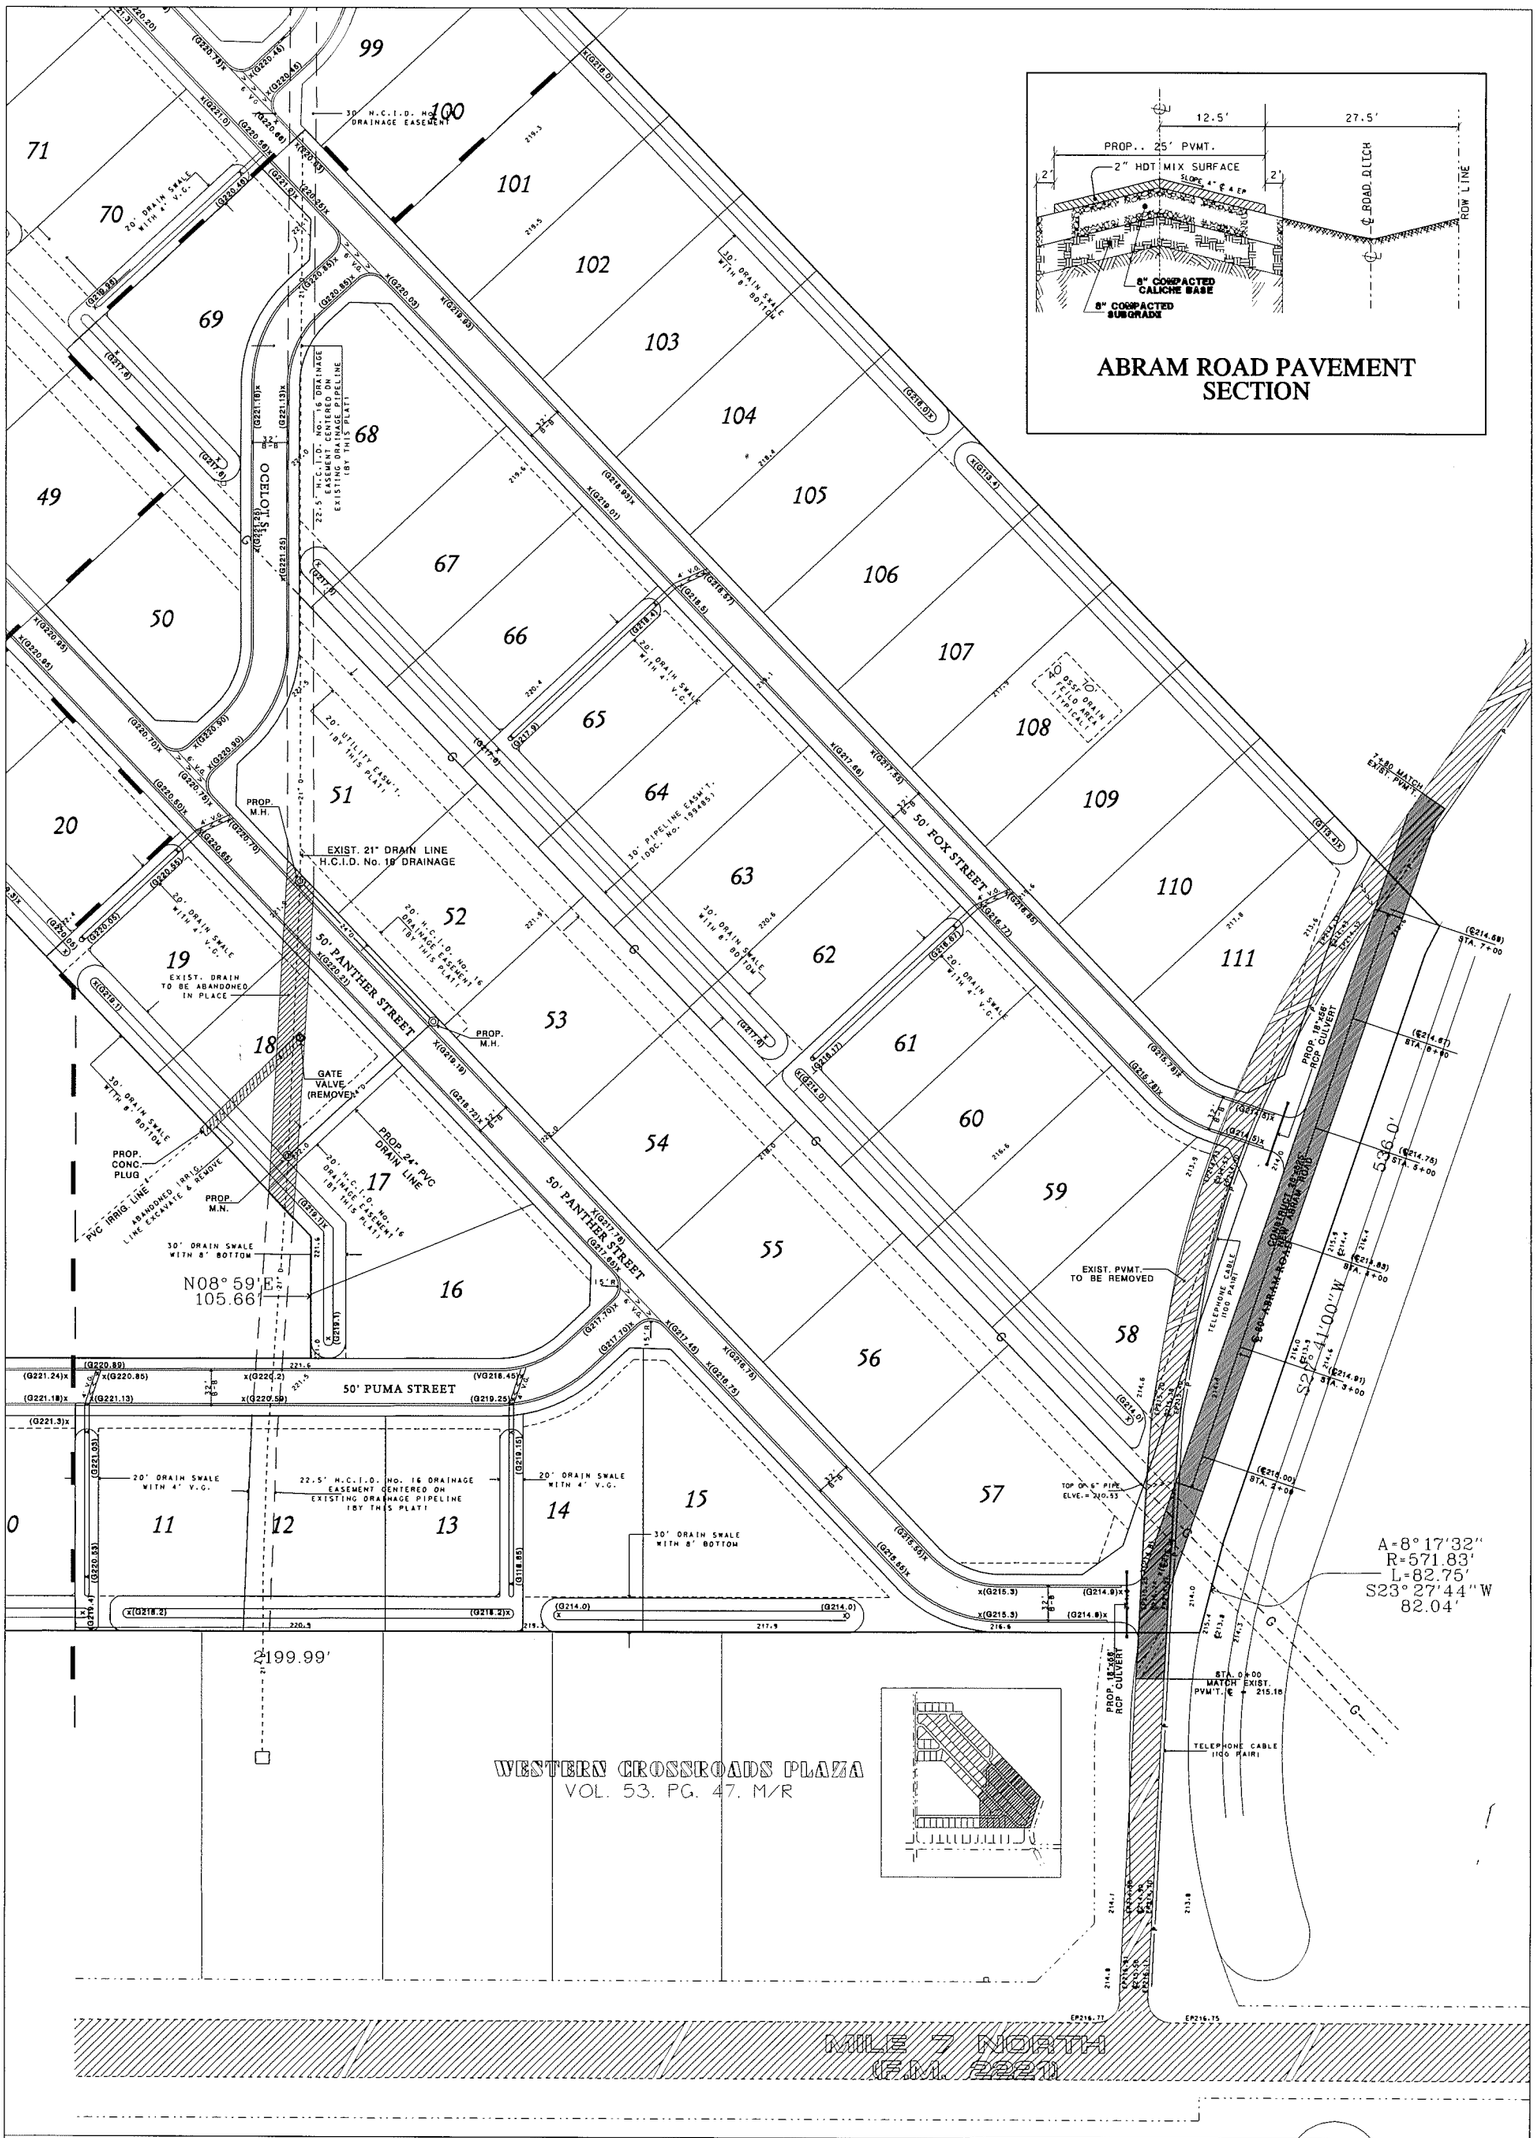

SHEET NO.
D-4
OF 5

DATE: 9-16-09
SCALE: 1" = 60'
DRAWING BY:
FB:

PROJECT LAS COMADRES ACRES
HIDALGO COUNTY, TEXAS

NAME OF PLAN
GRADING & DRAINAGE MAP

Prepared by:
SPOOR ENGINEERING CONSULTANTS, Inc.
202 South 4th. Street
McALLEN, TEXAS 78501
TEL. (956) 683 1000 FAX (956) 683 1002