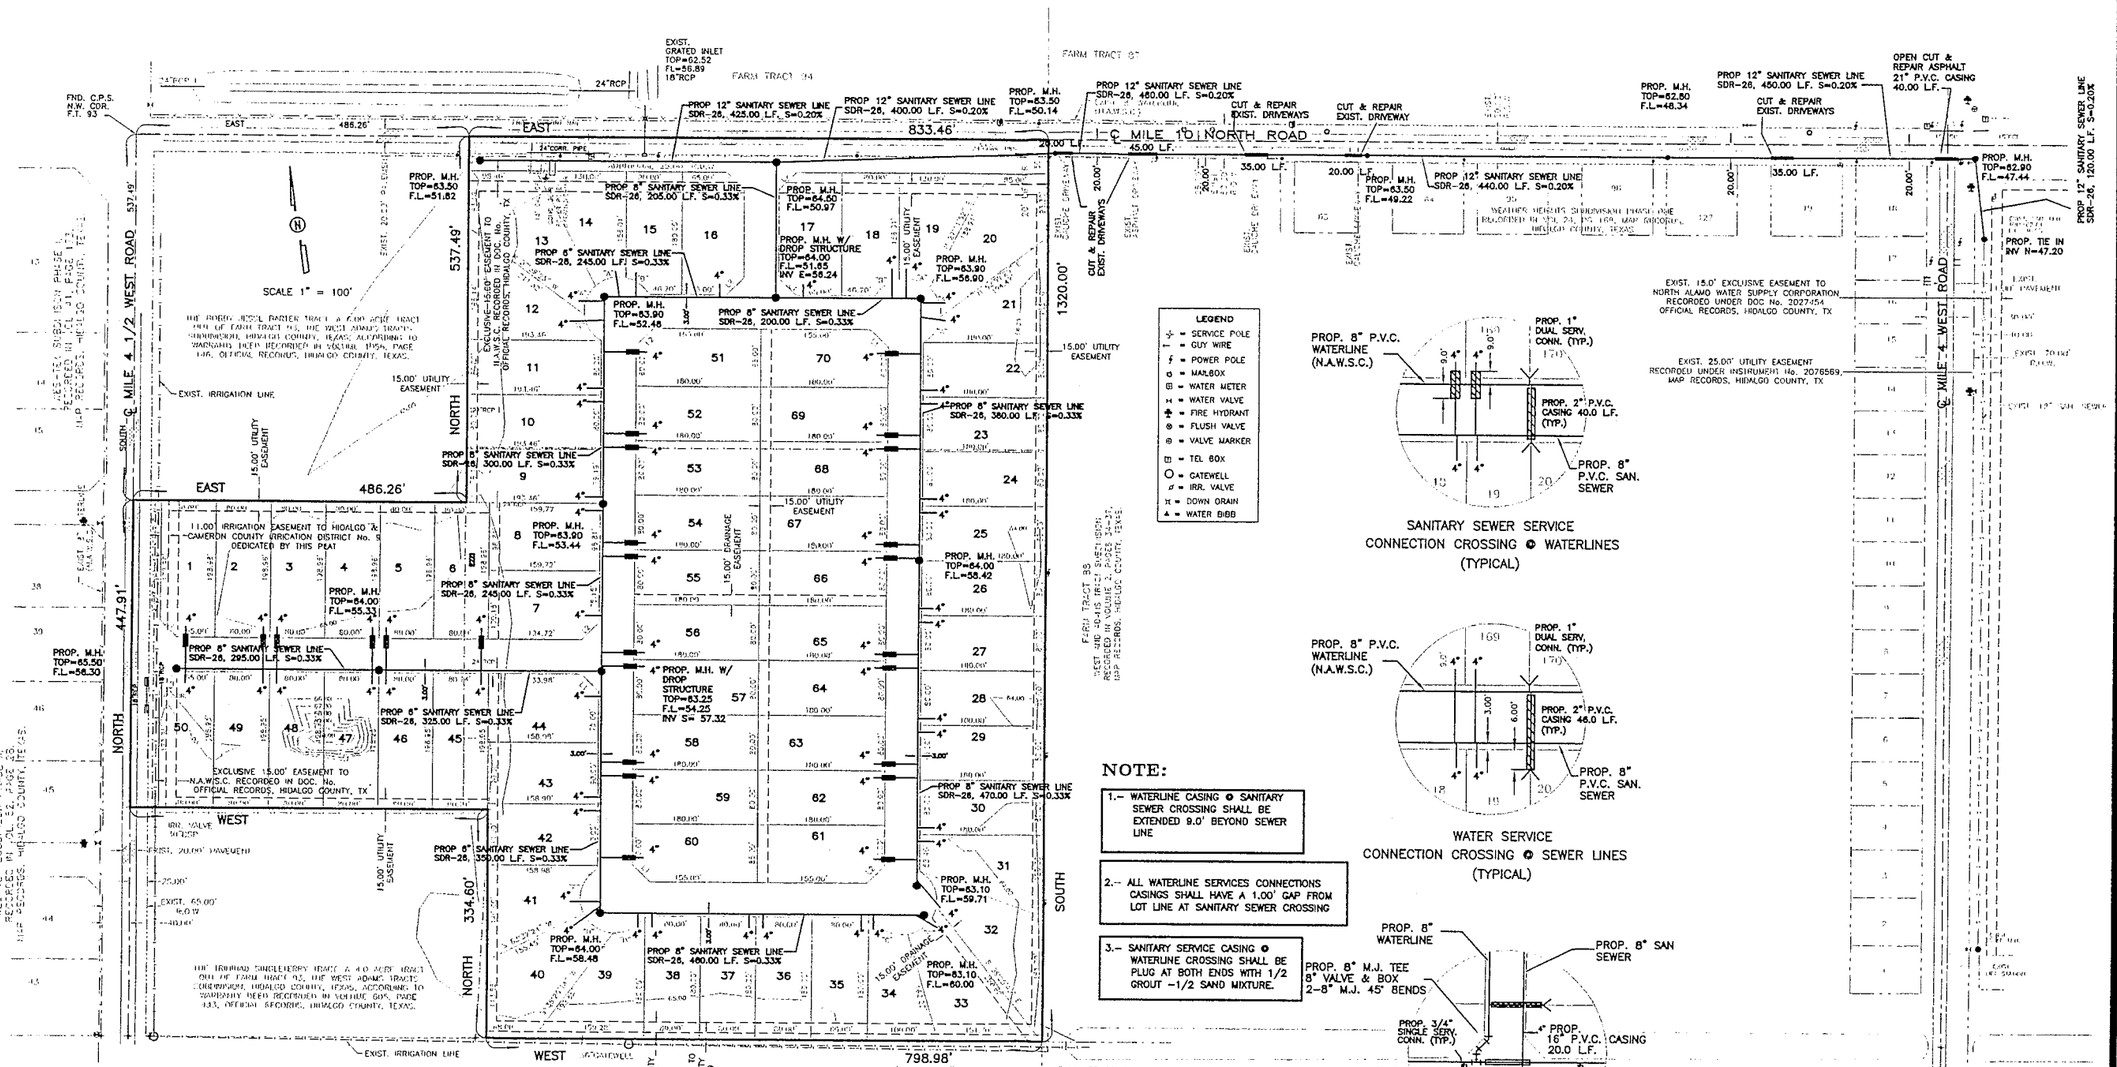

NOTE:

1.- WATERLINE CASING @ SANITARY SEWER CROSSING SHALL BE EXTENDED 9.0' BEYOND SEWER LINE

2.- ALL WATERLINE SERVICES CONNECTIONS CASINGS SHALL HAVE A 1.00' GAP FROM LOT LINE AT SANITARY SEWER CROSSING

3.- SANITARY SERVICE CASING @ WATERLINE CROSSING SHALL BE PLUG AT BOTH ENDS WITH 1/2 GROUT -1/2 SAND MIXTURE.

NOTE:
THE BACKFILL SHALL EXTEND THREE FEET BEYOND THE EDGE OF EXISTING PAVEMENT.

TYPICAL TRENCH DETAIL

NOT TO SCALE

JOB NO.	
DATE	MAY 6, 2010
REVISION	5-20-2010
SCALE	1" = 100'
DRAWN BY	M.G.-L.G.
SHEET	

SAN JACINTO ESTATES No. 7
SANITARY SEWER LAYOUT

10-12-10

QUINTANILLA, HEADLEY AND ASSOCIATES, INC.
CONSULTING ENGINEERS · LAND SURVEYORS
124 E. STUBBS ST.
EDINBURG, TEXAS 78539
REGISTRATION NUMBER F-1513
PHONE 956-381-6480
FAX 956-381-0527
QUINTANILLAHEADLEY@SBCGLOBAL.NET

FILENAME: F:\DATA\SUB\WESLACO\SAN JACINTO No. 7\SEWER			
DATE PREPARED	PREPARED BY	CHECKED BY	APPROVED BY
5-6-10	M.G.		
DATE REVISED		CHECKED BY	APPROVED BY
5-20-2010	L.G.		