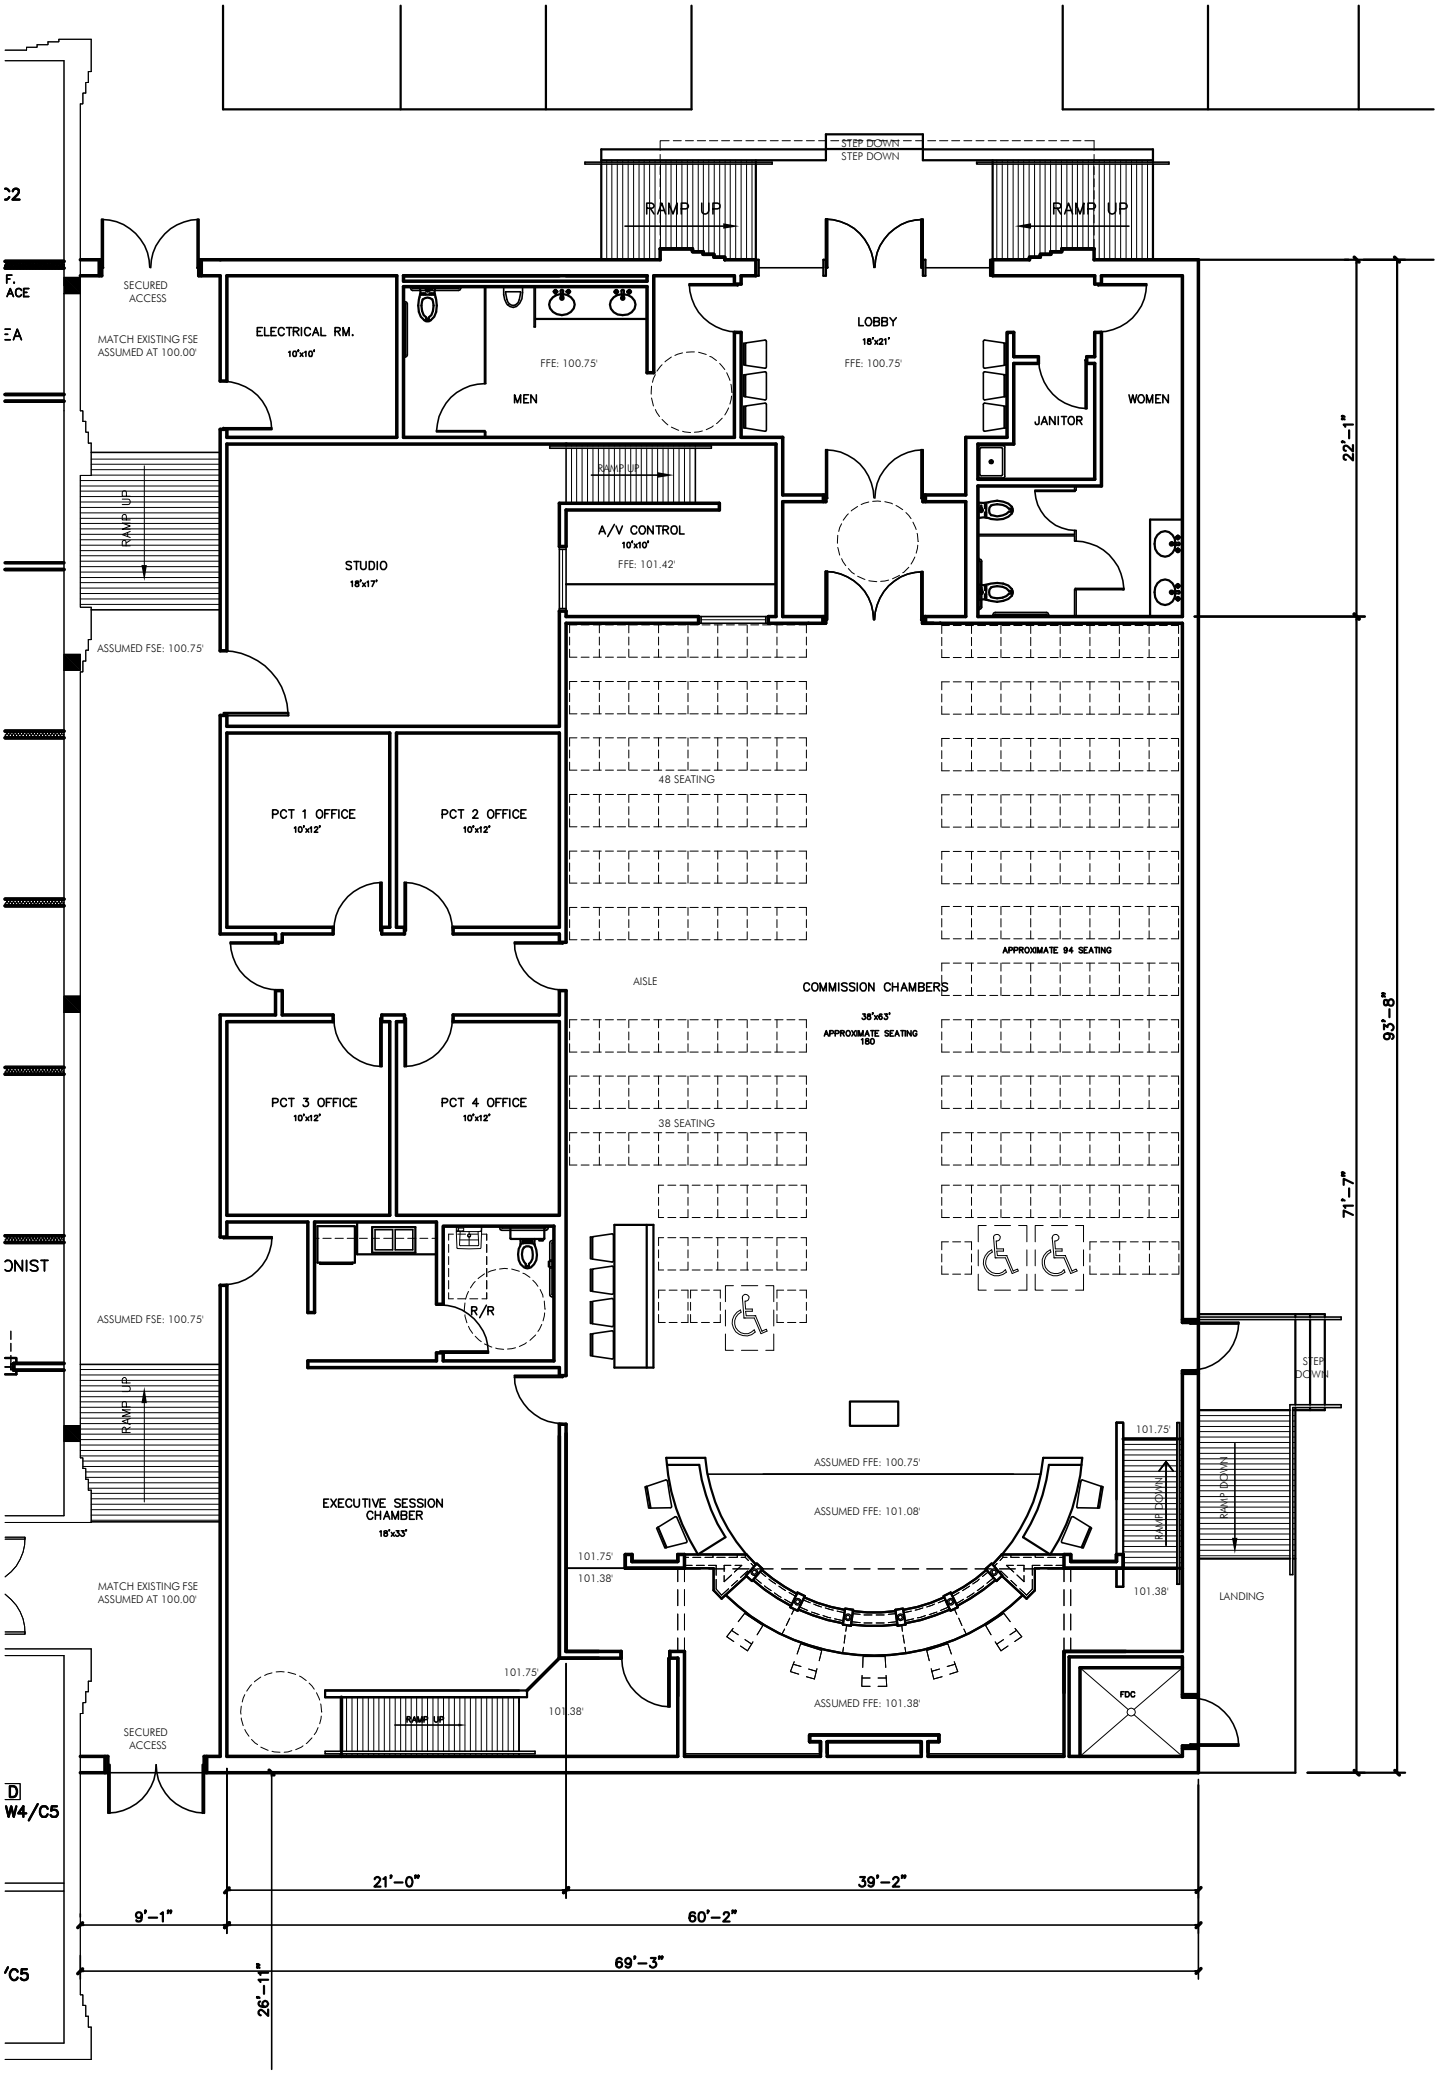
STEP DOWN
STEP DOWN
RAMP UP
RAMP UP
SECURED ACCESS
MATCH EXISTING FSE ASSUMED AT 100.00'
ELECTRICAL RM.
10'x10'
FFE: 100.75'
MEN
LOBBY
18'x21'
FFE: 100.75'
JANITOR
WOMEN
RAMP UP
A/V CONTROL
10'x10'
FFE: 101.42'
STUDIO
18'x17'
ASSUMED FSE: 100.75'
48 SEATING
PCT 1 OFFICE
10'x12'
PCT 2 OFFICE
10'x12'
APPROXIMATE 94 SEATING
AISLE
COMMISSION CHAMBERS
38'x63'
APPROXIMATE SEATING 180
PCT 3 OFFICE
10'x12'
PCT 4 OFFICE
10'x12'
38 SEATING
R/R
ASSUMED FSE: 100.75'
STEP DOWN
101.75'
ASSUMED FFE: 100.75'
ASSUMED FFE: 101.08'
RAMP DOWN
RAMP DOWN
EXECUTIVE SESSION CHAMBER
18'x33'
101.75'
101.38'
101.38'
LANDING
MATCH EXISTING FSE ASSUMED AT 100.00'
101.75'
101.38'
ASSUMED FFE: 101.38'
FDC
SECURED ACCESS
22'-1"
93'-8"
71'-7"
21'-0"
39'-2"
9'-1"
60'-2"
69'-3"
26'-11"