Reference POLE 5
Latitude: 26.2988
Longitude: -98.0701

CIAC: $12,518.95

Work consists of extending primary across street from Pole 5 to pole 4 and installing 10 KVA XFMR with Duplex to power 8- 122W LED STLT's from pole 1 to Pole 10

Note: Remove CCA Pole 2 and install standard 35- 5 Secondary pole


Customer Requirements:
-Pay CIAC

Load Info:
- 8- 122 W LED STREET LIGHTS

Note:
-Not Staked
-Not Cleared
-All Weather

HIDALGO COUNTY
INSTALL 8 STREET LIGHTS
ON WOOD POLE (PUBLIC)
8- 122W- LED STREET LIGHT
ESID# 10032789487093290

WR:92677173
Easement #:N/A

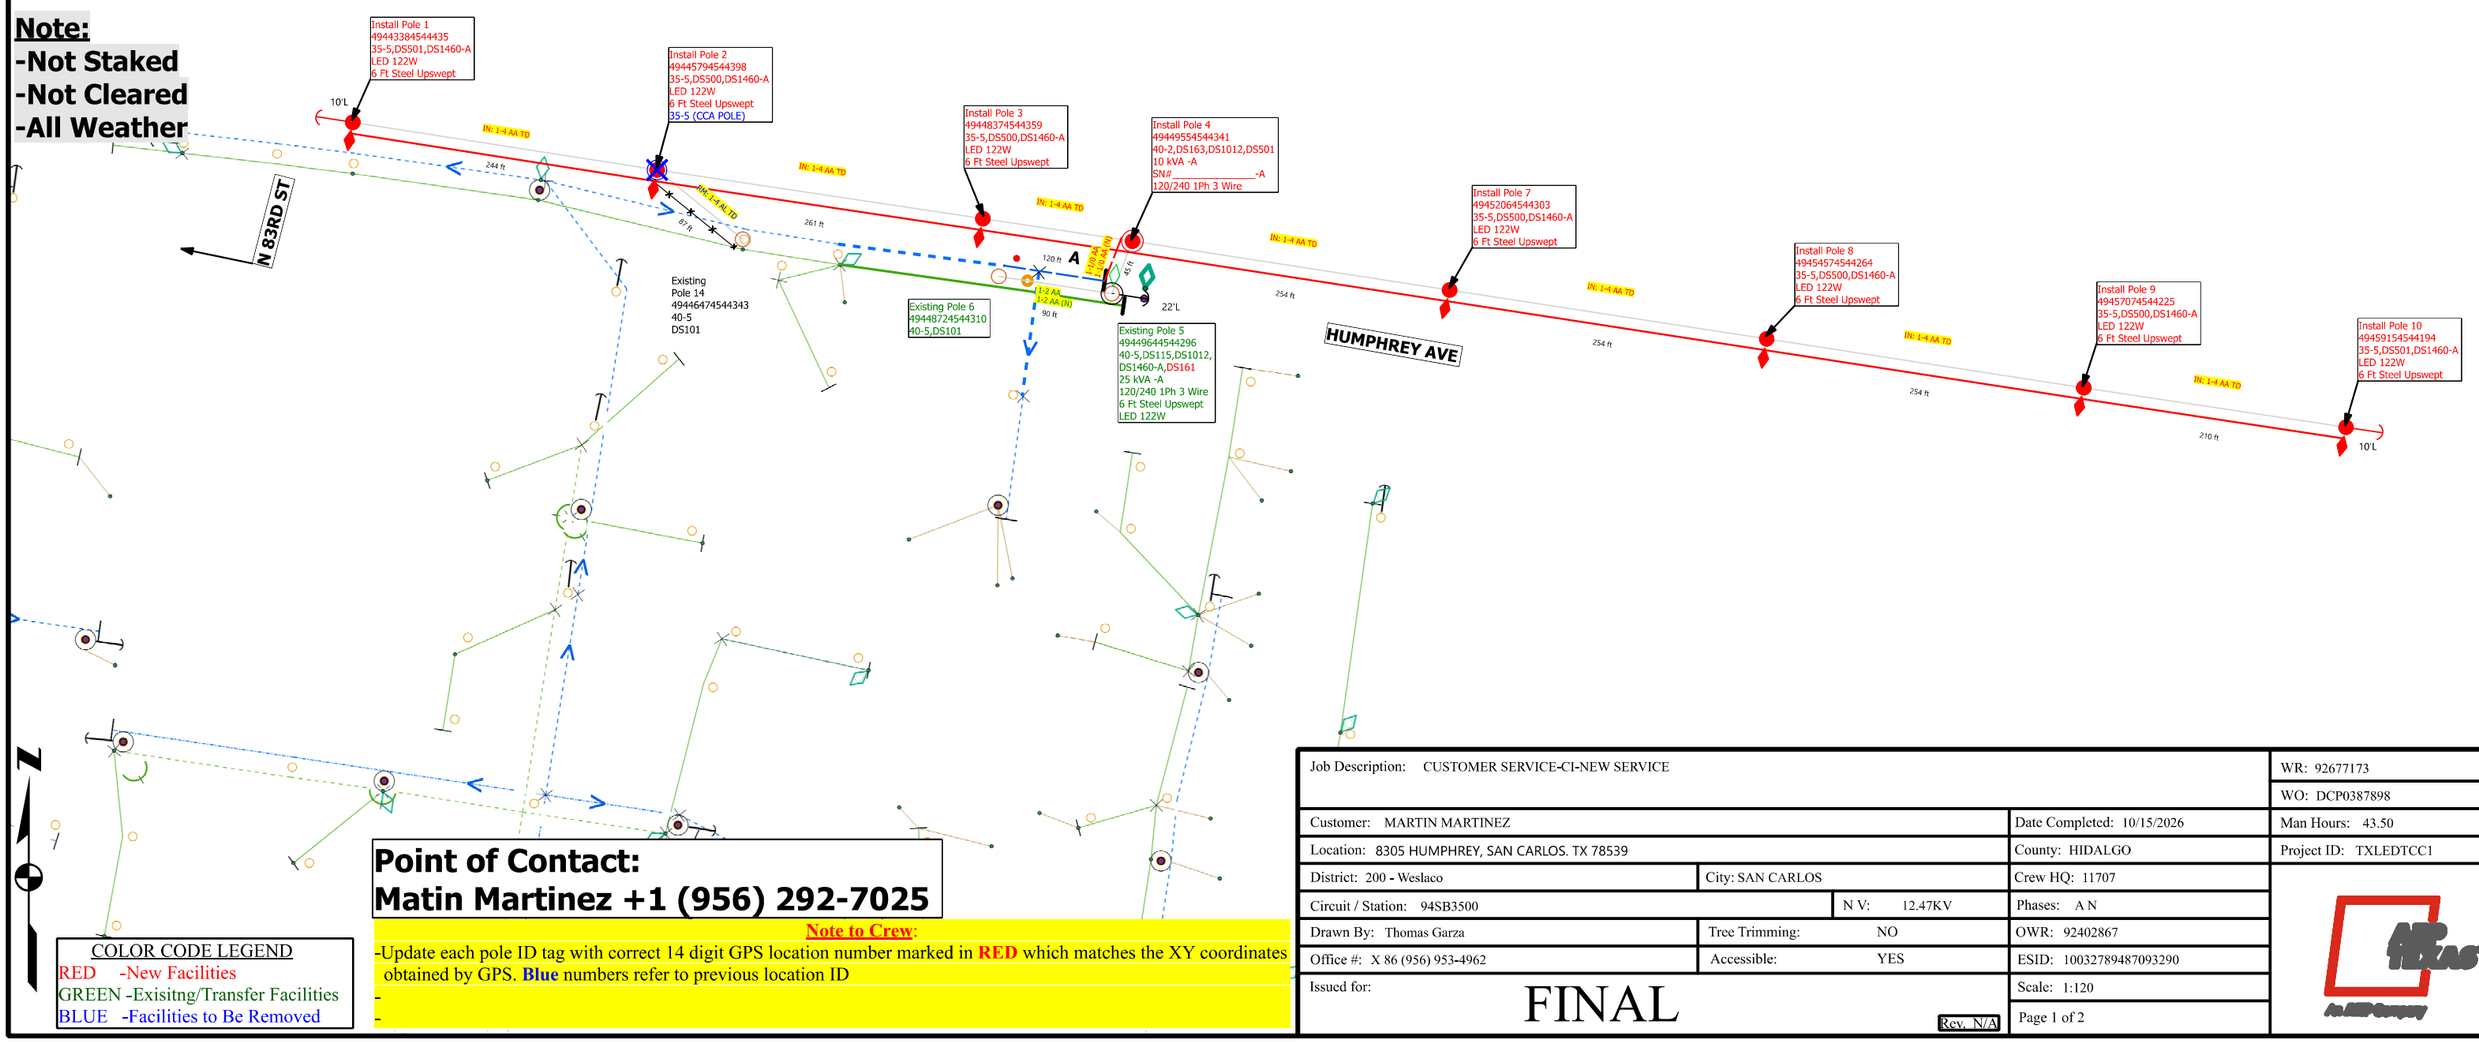

Point of Contact:
Matin Martinez +1 (956) 292-7025

Note to Crew:
-Update each pole ID tag with correct 14 digit GPS location number marked in **RED** which matches the XY coordinates obtained by GPS. **Blue** numbers refer to previous location ID
-
-

COLOR CODE LEGEND
RED -New Facilities
GREEN -Exisitng/Transfer Facilities
BLUE -Facilities to Be Removed

Job Description: CUSTOMER SERVICE-CI-NEW SERVICE			WR: 92677173
			WO: DCP0387898
Customer: MARTIN MARTINEZ		Date Completed: 10/15/2026	Man Hours: 43.50
Location: 8305 HUMPHREY, SAN CARLOS. TX 78539		County: HIDALGO	Project ID: TXLEDTCC1
District: 200 - Weslaco	City: SAN CARLOS	Crew HQ: 11707	
Circuit / Station: 94SB3500	N V: 12.47KV	Phases: A N	
Drawn By: Thomas Garza	Tree Trimming: NO	OWR: 92402867	
Office #: X 86 (956) 953-4962	Accessible: YES	ESID: 10032789487093290	
Issued for: FINAL	Rev. N/A	Scale: 1:120	
		Page 1 of 2	

WR:92677173
Easement #: N/A

Reference POLE 11
Latitude: 26.2985
Longitude: -98.0650

CIAC: $12,518.95


Work consists of extending primary across street from Pole 5 to pole 4 and installing 10 KVA XFMR with Duplex to power 8- 122W LED STLT's from pole 1 to Pole 10

Note: Remove CCA Pole 2 and install standard 35- 5 Secondary pole

Customer Requirements:
-Pay CIAC

Load Info:
- 8- 122 W LED STREET LIGHTS

Note:
-Not Staked
-Not Cleared
-All Weather

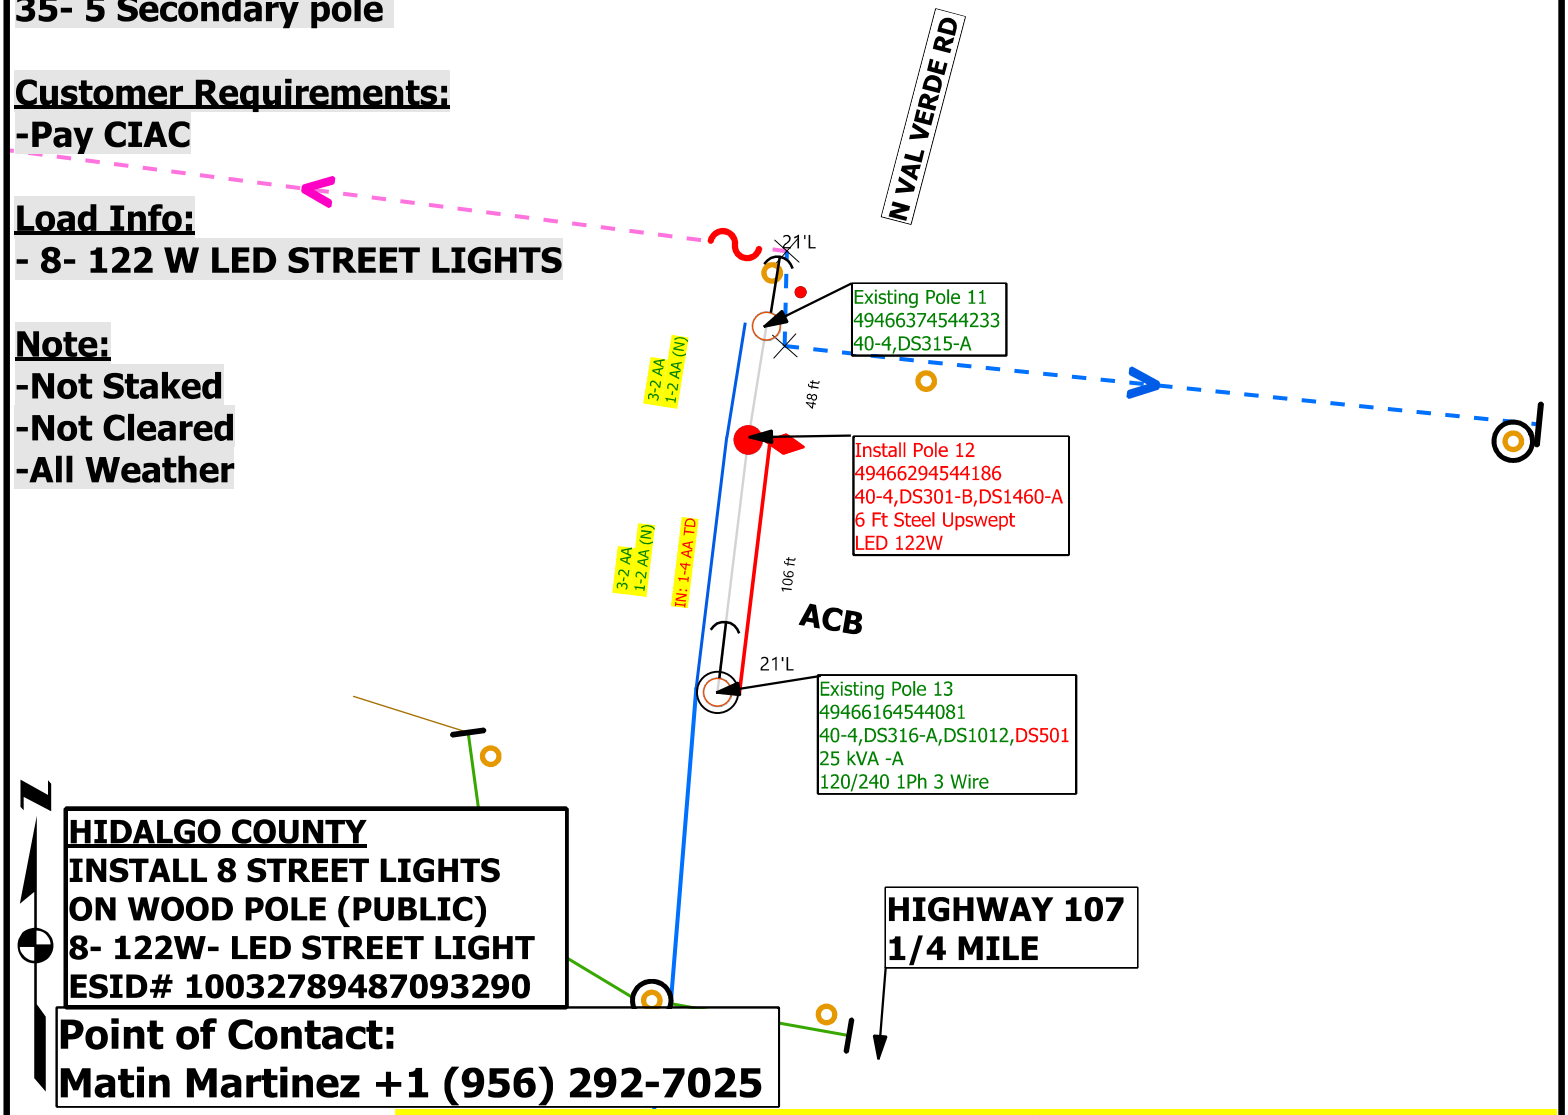

Point of Contact:
Matin Martinez +1 (956) 292-7025

COLOR CODE LEGEND
RED -New Facilities
GREEN -Exisitng/Transfer Facilities
BLUE -Facilities to Be Removed

Note to Crew:
-Update each pole ID tag with correct 14 digit GPS location number marked in **RED** which matches the XY coordinates obtained by GPS. **Blue** numbers refer to previous location ID
-
-

Job Description: CUSTOMER SERVICE-CI-NEW SERVICE			WR: 92677173
			WO: DCP0387898
Customer: MARTIN MARTINEZ		Date Completed: 10/15/2026	Man Hours: 43.50
Location: 8305 HUMPHREY, SAN CARLOS. TX 78539		County: HIDALGO	Project ID: TXLEDTCC1
District: 200 - Weslaco	City: SAN CARLOS	Crew HQ: 11707	
Circuit / Station: 94SB3500	N V: 12.47KV	Phases: ABC N	
Drawn By: Thomas Garza	Tree Trimming: NO	OWR: 92402867	
Office #: X 86 (956) 953-4962	Accessible: YES	ESID: 10032789487093290	
Issued for: FINAL		Scale: 1:80	
		Page 2 of 2	Rev. N/A