Jenny Anita <jenny.anita@co.hidalgo.tx.us>

Compliance Check - Buy Board Co-op Agreement Exerplay

2 messages

Jenny Anita <jenny.anita@co.hidalgo.tx.us> Thu, Oct 1, 2026 at 12:57 PM
To: Contract Admin <ContractAdmin@buyboard.com>
Cc: Lizette Sanchez <lizette.sanchez@co.hidalgo.tx.us>

Good afternoon,

Our office is kindly requesting a compliance check of the following proposal submitted by Exerplay contract number 781-25 *(Parks and Recreation Equipment, Products, and Installation)*. Please view attached supporting documents for your review. Could you send us the catalog for these items please. I could not locate the correct one on the BuyBoard Platform.

Should you require additional information, please do not hesitate to contact me. Thank you so much!

Respectfully,
Anita Jenny
CDBG Division Manager III
Hidalgo County - Urban County Program
1916 Tesoro St., Pharr, Texas 78577
Phone: (956) 787-8127 x 2260
Website: https://www.hidalgocounty.us/618/Urban-County

Exerplay Quote Q017612.pdf
640K

Contract Admin <ContractAdmin@buyboard.com> Thu, Oct 1, 2026 at 1:24 PM
To: Jenny Anita <jenny.anita@co.hidalgo.tx.us>
Cc: Lizette Sanchez <lizette.sanchez@co.hidalgo.tx.us>, Cesar Lopez <Cesar.Lopez@tasb.org>, Travis Maese <Travis.Maese@tasb.org>, Lupe Mireles <Lupe.Mireles@tasb.org>

The quote provided is in accordance with BuyBoard Contract No. 781-25. Correct contract number on quote should be # 781-25

BuyBoard needs to be referenced on the quote and purchase order.

POs tied to this quote can be emailed to info@buyboard.com as a "live order" or a "report only" with the notation of "Per BuyBoard Contract 781-25".

Thank you,

Jim Tulberg

Contract Administrator


Email: jim.tulberg@tasb.org

** Quote verification requests should be sent to **contractadmin@buyboard.com** for processing. Due to the high volume of verification requests, Members are asked to allow **2 business days** for processing.**

[Quoted text hidden]

Exerplay Quote Q017612.pdf
640K

COOP AGREEMENT TERMS PROPOSAL NO. 781-25 PARKS AND RECREATION EQUIPMENT, PRODUCTS AND INSTALLATION SERVICES

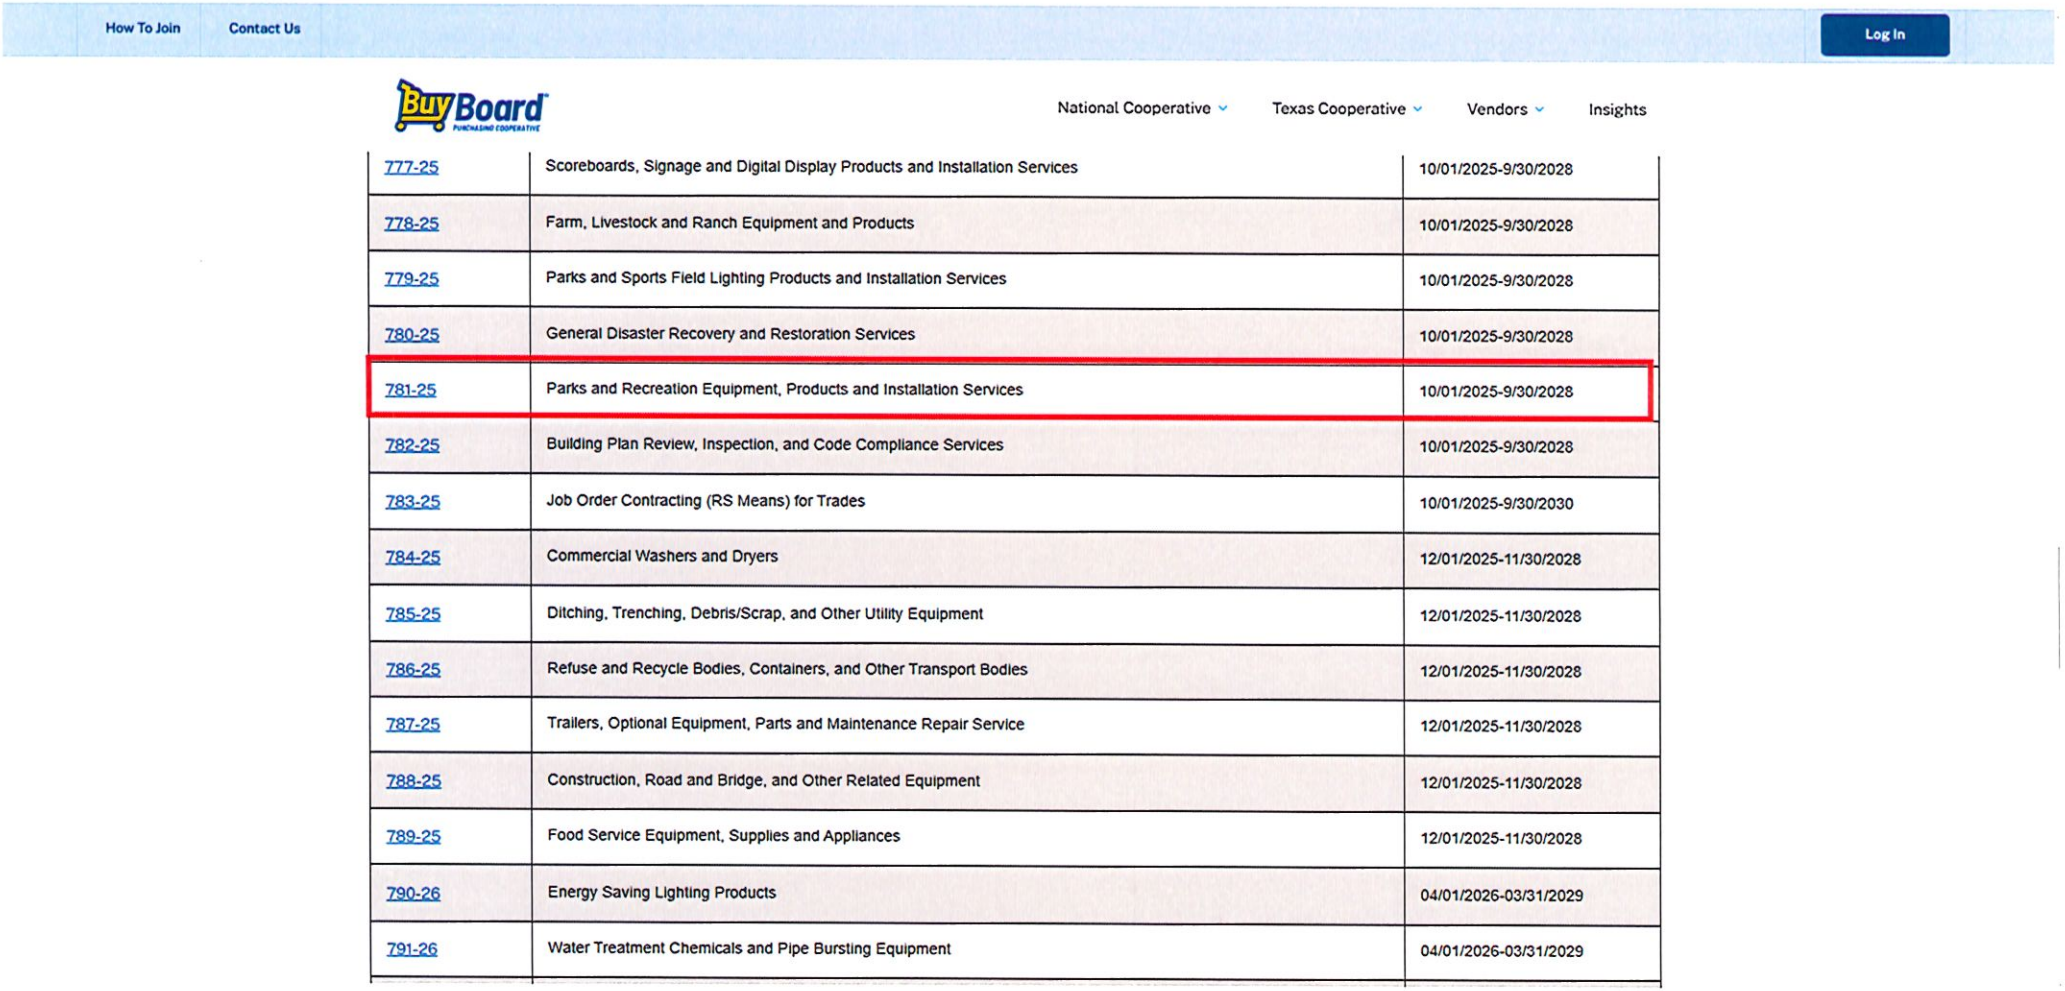

777-25	Scoreboards, Signage and Digital Display Products and Installation Services	10/01/2025-9/30/2028
778-25	Farm, Livestock and Ranch Equipment and Products	10/01/2025-9/30/2028
779-25	Parks and Sports Field Lighting Products and Installation Services	10/01/2025-9/30/2028
780-25	General Disaster Recovery and Restoration Services	10/01/2025-9/30/2028
781-25	Parks and Recreation Equipment, Products and Installation Services	10/01/2025-9/30/2028
782-25	Building Plan Review, Inspection, and Code Compliance Services	10/01/2025-9/30/2028
783-25	Job Order Contracting (RS Means) for Trades	10/01/2025-9/30/2030
784-25	Commercial Washers and Dryers	12/01/2025-11/30/2028
785-25	Ditching, Trenching, Debris/Scrap, and Other Utility Equipment	12/01/2025-11/30/2028
786-25	Refuse and Recycle Bodies, Containers, and Other Transport Bodies	12/01/2025-11/30/2028
787-25	Trailers, Optional Equipment, Parts and Maintenance Repair Service	12/01/2025-11/30/2028
788-25	Construction, Road and Bridge, and Other Related Equipment	12/01/2025-11/30/2028
789-25	Food Service Equipment, Supplies and Appliances	12/01/2025-11/30/2028
790-26	Energy Saving Lighting Products	04/01/2026-03/31/2029
791-26	Water Treatment Chemicals and Pipe Bursting Equipment	04/01/2026-03/31/2029

BuyBoard Current Vendors - Texas

Vendor	Address Line 1	City	State	ZIP	Effective	Expiration	Contract
EVERWhite Corporation(E)(I)(T)	90 Industrial Drive	Ivyland	PA	18974	11/1/2024	10/31/2027	Classroom & Teaching Aids, Supplies, & Equipment 750-24
Ewing Irrigation Products Inc.(E)(I)(T)	11392 US Highway 281 North Bldg A	Round Mountain	TX	78663	6/1/2026	5/31/2029	Field and Turf Irrigation Products, Landscaping Products, and Specialty Conditioners/Soils 805-26
Ewing Irrigation Products Inc.(E)(I)(T)	11392 US Highway 281 North Bldg A	Round Mountain	TX	78663	6/1/2026	5/31/2029	Grounds Maintenance Equipment, Parts, and Supplies 806-26
Excel Energy Group, Inc.(I)(T)	3003 East 17th Street	Russellville	AR	72802	4/1/2026	3/31/2029	Energy Saving Lighting Products 790-26
Excell Environmental LLC dba Excell Fueling Systems(M)(E)(I)(T)	PO Box 1675	Buda	TX	78610	12/1/2023	11/30/2026	Electric Vehicle & Other Charging Stations 719-23
Excell Environmental LLC dba Excell Fueling Systems(M)(E)(I)(T)	PO Box 1675	Buda	TX	78610	7/1/2025	6/30/2028	Fueling Systems and Equipment 772-25
Exemplis LLC dba SitOnIt Seating(E)(I)(T)	6415 Katella Avenue	Cypress	CA	90630	4/1/2025	3/31/2028	Furniture for School, Office, Science, Library and Dormitory 767-25
ExerPlay, Inc(E)(I)(T)	PO Box 1160	Cedar Crest	NM	87008	10/1/2025	9/30/2028	Parks and Recreation Equipment, Products, and Installation 781-25
Exploros, Inc.(E)(I)(T)	1382 County St.	Attleboro	MA	02703	4/1/2026	3/31/2029	Software as a Service (SaaS), Cybersecurity Assessments and Related Products and Services 792-26
Express Booksellers, LLC(E)(I)(T)	9026 Diplomacy Row	Dallas	TX	75247	6/1/2026	5/31/2029	Library Books, Used Textbooks, and Other Books 802-26
Extreme Water, LLC(M)(E)(I)(T)	PO Box 466	Crosby	TX	77532	4/1/2026	3/31/2029	Water Treatment Chemicals and Pipe Bursting Equipment 791-26
EyeP Solutions Inc(E)(I)(T)	3450 Palmer Drive, Suite 4-191	Cameron Park	CA	95682	6/1/2026	5/31/2029	Highway Safety and Traffic Control Products 803-26
EZ Dock of Texas LP(E)(I)(T)	3500 Raider Drive	Hurst	TX	76053	10/1/2025	9/30/2028	Parks and Recreation Equipment, Products, and Installation 781-25
Ezee Fiber Texas LLC(E)(I)(T)	14850 Woodham Dr. Ste. B-105	Houston	TX	77073	2/1/2025	1/31/2028	Telecommunication Products and Services 758-25
Facilitech Inc. dba Business Interiors (M)(E)(I)(T)	1111 Valley View Ln.	Irving	TX	75061	4/1/2025	3/31/2028	Furniture for School, Office, Science, Library and Dormitory 767-25
Facilities Sources(M)(E)(I)(T)	13124 Player St.	Houston	TX	77045	4/1/2024	3/31/2029	Job Order Contracting (RSMeans) 728-24
Facility Armor LLC(E)(I)(T)	1000 Cobb International Drive, Suite J	Kennesaw	GA	30152	4/1/2025	3/31/2028	Gymnasium & Outdoor Sport Field Equipment and Supplies 765-25


(M) - MWBE (E) - EDGAR Received (D) - Designated Dealer (I) - No Israel Boycott (T) - No Foreign Terrorist Orgs

10/27/2026 6:07 AM

NOTE:
SITE EXPANSION MAY BE REQUIRED.
PLEASE VERIFY ALL SITE INFORMATION PRIOR TO ANY CONSTRUCTION, TO INSURE THAT ADEQUATE SPACE IS PROVIDED TO ACCOMMODATE SAFETY-ZONES.
LSI RECOMMENDS A 6-12" BUFFER AROUND ALL USE ZONES TO SITE EDGE

NOTE:
DESIGN ASSUMES THAT THE SITE IS LEVEL, OR DOES NOT EXCEED A 2% GRADE CHANGE OVER THE ENTIRE AREA.

NOTE:
SLIDES SHOULD NOT FACE THE HOT AFTERNOON SUN

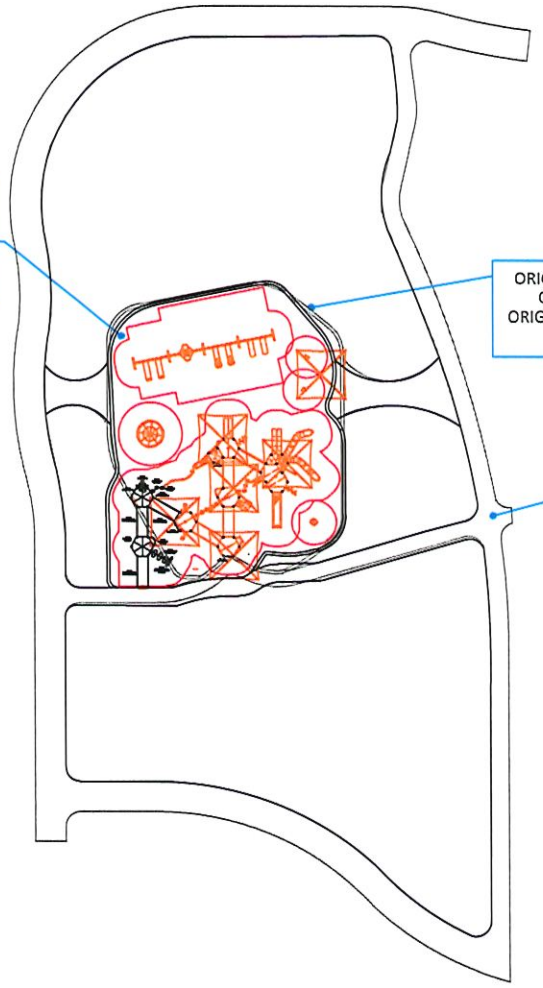

TOTAL ELEVATED PLAY COMPONENTS	30		
TOTAL ELEVATED COMPONENTS ACCESSIBLE BY RAMP	23	REQUIRED	15
TOTAL ELEVATED COMPONENTS ACCESSIBLE BY TRANSFER	7	REQUIRED	0
TOTAL ACCESSIBLE GROUND LEVEL COMPONENTS SHOWN	15	REQUIRED	0
TOTAL DIFFERENT TYPES OF GROUND LEVEL COMPONENTS	5	REQUIRED	5

landscape structures

IPEMA CERTIFIED

The play components identified on this plan are IPEMA certified. (Unless model number is preceded with *) The use and layout of these components conforms to the requirements of ASTM F1487. To verify product certification, visit www.ipema.org

THIS PLAY AREA & PLAY EQUIPMENT IS DESIGNED FOR AGES 5-12 YEARS UNLESS OTHERWISE NOTED ON PLAN.

IT IS THE MANUFACTURERS OPINION THAT THIS PLAY AREA DOES CONFORM TO THE A.D.A. ACCESSIBILITY STANDARDS, ASSUMING AN ACCESSIBLE PROTECTIVE SURFACING IS PROVIDED, AS INDICATED, OR WITHIN THE ENTIRE USE ZONE.

THIS CONCEPTUAL PLAN WAS BASED ON INFORMATION AVAILABLE TO US. PRIOR TO CONSTRUCTION, DETAILED SITE INFORMATION INCLUDING SITE DIMENSIONS, TOPOGRAPHY, EXISTING UTILITIES, SOIL CONDITIONS, AND DRAINAGE SOLUTIONS SHOULD BE OBTAINED, EVALUATED, & UTILIZED IN THE FINAL DESIGN. PLEASE VERIFY ALL DIMENSIONS OF PLAY AREA, SIZE, ORIENTATION, AND LOCATION OF ALL EXISTING UTILITIES, EQUIPMENT, AND SITE FURNISHINGS PRIOR TO ORDERING. SLIDES SHOULD NOT FACE THE HOT AFTERNOON SUN.

CHOOSE A PROTECTIVE SURFACING MATERIAL THAT HAS A CRITICAL HEIGHT VALUE TO MEET THE MAXIMUM FALL HEIGHT FOR THE EQUIPMENT (REF. ASTM F1487 STANDARD CONSUMER SAFETY PERFORMANCE SPECIFICATION FOR PLAYGROUND EQUIPMENT FOR PUBLIC USE, SECTION 8 CURRENT REVISION). THE SUBSURFACE MUST BE WELL DRAINED. IF THE SOIL DOES NOT DRAIN NATURALLY IT MUST BE TILED OR SLOPED 1/8" TO 1/4" PER FOOT TO A STORM SEWER OR A "FRENCH DRAIN".

ACCESSIBLE/PROTECTIVE
LOOSE FILL MATERIAL
(ENGINEERED WOOD FIBER SUGGESTED)

DESIGNED BY:
KB

COPYRIGHT: 7/24/25
LANDSCAPE STRUCTURES INC.
601 7th STREET SOUTH
DELANO, MINNESOTA 55328
PH: 888-438-5274
playls.com

Date	Previous Drawing #	Initials
4/8/25	1182841-01-07	KAP

SCALE IN FEET
0 25 50 100

Hidalgo County Precinct 2
Lopezville Park
Lopezville, TX

Exerplay, Inc.
Marissa Pecina

SYSTEM TYPE:
PlayBooster

DRAWING #:
000033A

ISO 14001:2015

ISO 9001:2015 Certified



landscape structures

Hidalgo County Precinct 2, Lopezville Park

000033A_NEW EQUIPMENT ONLY | 7.24.2026

exerplay

© 2026 Landscape Structures | All Rights Reserved


landscape structures
Hidalgo County Precinct 2, Lopezville Park
000033A_NEW EQUIPMENT ONLY | 7.24.2026
© 2026 Landscape Structures | All Rights Reserved
exerplay

Jenny Anita <jenny.anita@co.hidalgo.tx.us>

Requesting Quote (Lopezville Park)

Bob Ahrens <bob@miracleparkplace.com> Fri, Oct 30, 2026 at 2:29 PM
To: Jenny Anita <jenny.anita@co.hidalgo.tx.us>
Cc: Lizette Sanchez <lizette.sanchez@co.hidalgo.tx.us>

Good Afternoon,

Thank you for sending the drawing. This indicates that the new equipment you are bidding would be added physically connecting to existing equipment in the park. Looking at the drawing, you will see in the second image where the ramp ends up in the air. That is the point where it would connect to the existing equipment.

We are not allowed to directly connect our Miracle Recreation Equipment Company equipment to other manufacturers' equipment, and therefore cannot bid this project.

Please keep us in mind for other projects with parks and playgrounds!

Thanks,

Bob

Robert K. Ahrens
President
Park Place Recreation Designs, Inc.
Cell: 210-416-6482
www.miracleparkplace.com
bob@miracleparkplace.com

On Oct 30, 2026, at 11:33 AM, Jenny Anita <jenny.anita@co.hidalgo.tx.us> wrote:

[Quoted text hidden]

Rev. Request for Quote Form BuyBoard Lopezville Park.docx
4885K

Jenny Anita <jenny.anita@co.hidalgo.tx.us>

Request for Quote via BuyBoard - Play & Park

Mankins, Jeff <Jeff.Mankins@playandpark.com> Fri, Oct 30, 2026 at 9:27 AM
To: Jenny Anita <jenny.anita@co.hidalgo.tx.us>
Cc: Lizette Sanchez <lizette.sanchez@co.hidalgo.tx.us>

Ms. Jenny,

Thank you for taking my call and sharing more about this opportunity.

Based on my findings, this is a sole source bid and I will not be participating in this bid.

If you have future playground opportunities, please keep me in mind.

Thank you,

[Quoted text hidden]

[Quoted text hidden]





[Quoted text hidden]