Rio Grande Valley Emergency Communication District

Commissioner Joaquin "J.J." Zamora, City of McAllen .....President
Judge Aurelio "Keeter" Guerra, Willacy County.....Vice-President
Mayor Omar Ochoa, City of Edinburg ..... Secretary
Mayor Adrian Gonzalez, City of Weslaco..... Treasurer

November 2, 2026


Everardo Villarreal
Hidalgo County Precinct 3
724 N Breyfogle
Mission, TX 78574

The LRGVDC E-Comms/9-1-1 Department acknowledges the notification on the following **PROPOSED NAME:**

RAYMUNDO RD

A road that runs East to West approximately 3,500 feet south of Circle 6 St S of the intersection with Circle 6 St W.

A query was carried out on the State 9-1-1 database and found no match for the proposed name in the system.

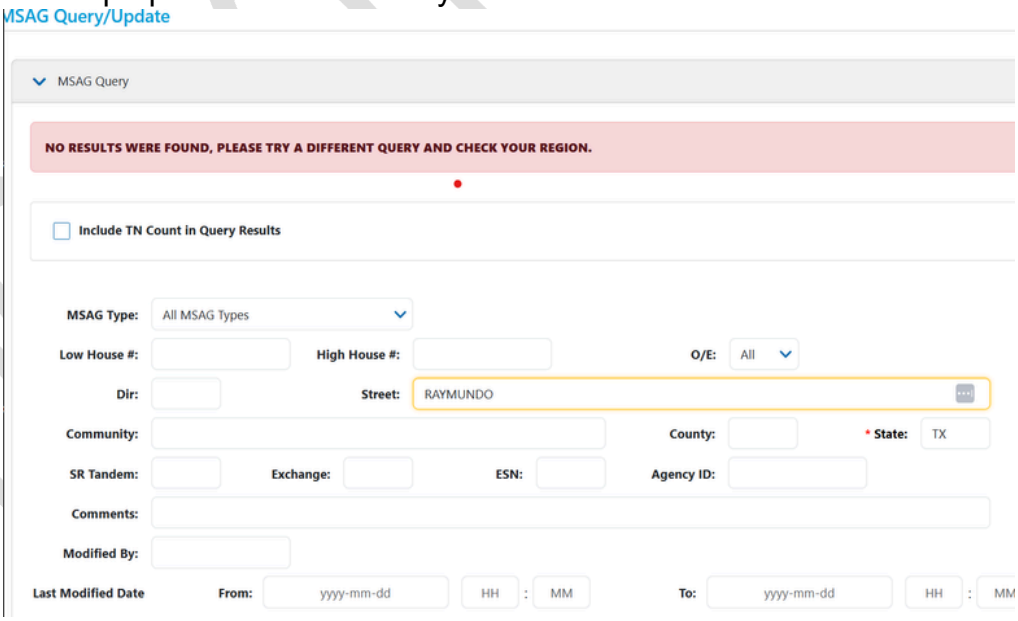

ACKNOWLEDGED ON: November 2, 2026
RESEARCHED BY: Rosemary Contreras

RGV9-1-1 BOARD OF MANAGERS

Arturo Galvan Jr.
Mayor ProTem, Alton

Alonzo "AL" Perez Jr
Mayor, Elsa

Yvette Cabrera
Mayor, Granjeno

Oscar D. Montoya
Mayor, Mercedes

Sylvia Castillo
Mayor, Sullivan City

Sheriff J. E. "Eddie" Guerra
Hidalgo County

Gilbert Gonzalez
Mayor, Raymondville

STAFF:

EXECUTIVE DIRECTOR

Manuel"Manny"Cruz

EMERGENCY SERVICES DIRECTOR
CesarMerla,BSCJ,ILO

Rio Grande Valley Emergency Communication District

Commissioner Joaquin "J.J." Zamora, City of McAllen .....President
Judge Aurelio "Keeter" Guerra, Willacy County.....Vice-President
Mayor Omar Ochoa, City of Edinburg ..... Secretary
Mayor Adrian Gonzalez, City of Weslaco..... Treasurer

November 2, 2026


Everardo Villarreal
Hidalgo County Precinct 3
724 N Breyfogle
Mission, TX 78574

The LRGVDC E-Comms/9-1-1 Department acknowledges the notification on the following **PROPOSED NAME:**

DAVID RD

Aroad that runs East to West approximately 3,500 feet south of Circle 6 St S of the intersection with Circle 6 St W.

Aquery was carried out on the State 9-1-1 database and found no match forthe proposed name in the system.

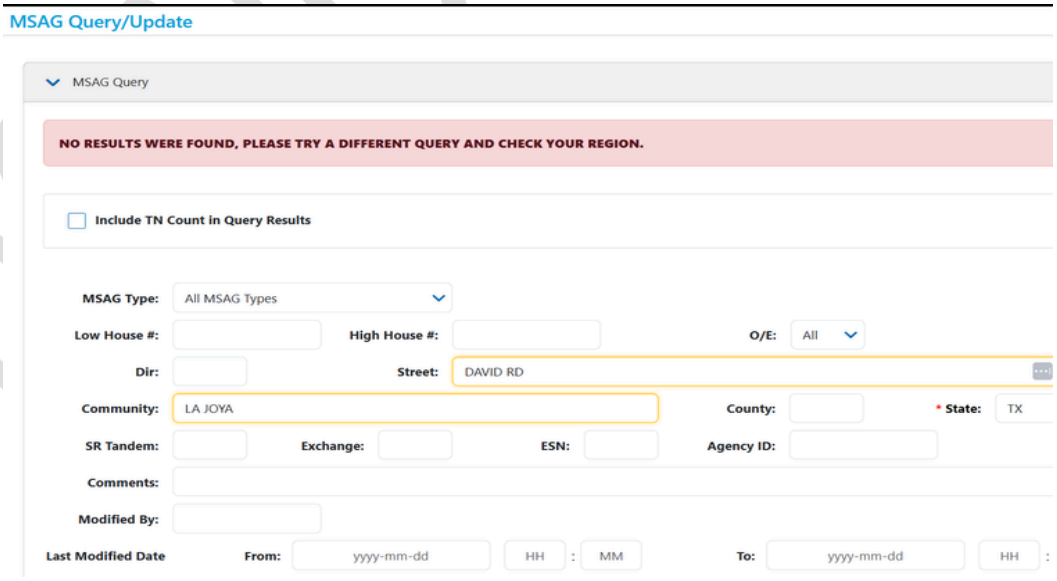

ACKNOWLEDGED ON: November 2, 2026
RESEARCHED BY: Rosemary Contreras

RGV9-1-1 BOARD OF MANAGERS

Arturo Galvan Jr.
Mayor ProTem, Alton

Alonzo "AL" Perez Jr
Mayor, Elsa

Yvette Cabrera
Mayor, Granjeno

Oscar D. Montoya
Mayor, Mercedes

Sylvia Castillo
Mayor, Sullivan City

Sheriff J. E. "Eddie" Guerra Hidalgo County

Gilbert Gonzalez
Mayor, Raymondville


STAFF:

EXECUTIVE DIRECTOR

Manuel"Manny"Cruz


EMERGENCY SERVICES DIRECTOR
CesarMerla,BSCJ,ILO


DAVID RD
RAYMUNDO RD
CIRCLE 6 ST N
CIRCLE 6 ST S
CIRCLE 6 ST W
SAN MIGUEL ST
SAN MARTIN ST
SAN BLAS ST
EL QUELITE RD
AUSTEN ST
MILE 4 RD
194614
194615
194616
194617
194618
194619
997060
997059
997058
997057
194613
194612
194611
194607
997061
194582
194576
194577
194578
453345
194581
997065
997070
997069
194575
194574
194573
194572
194571
194570
194544
194545
194546
194547
194548
194549
898057
997065
997067
1074045
132945
958496
958494
958498
958504
958506
958493
20828693
958507
20828696
958502
958500
20828674
958501
958509
20828732
20828719
20828713
815146
815149
815153
815156
20828709
958535
20828701
20828698
958537
958532
958538
20828702
958539
20828704
1311140
1311133
654226
654231
654234
654239
654242
654245
654249
654284
654279
654275
654271
654267
654264
654288
654292
726558
726563
721525
721470
721495
721469
721489
576404
576406
576408
898057
194586
194588
1378732
1378739
1378743
1378748
1378754
1378852
1378822
1378758
1378759
1378791
1378733
1378859
1378861
1378864
1378867
1378807
1378772
1378777
194564
194563
194562
194561
194560
194565
898058
1621769
194523
194541

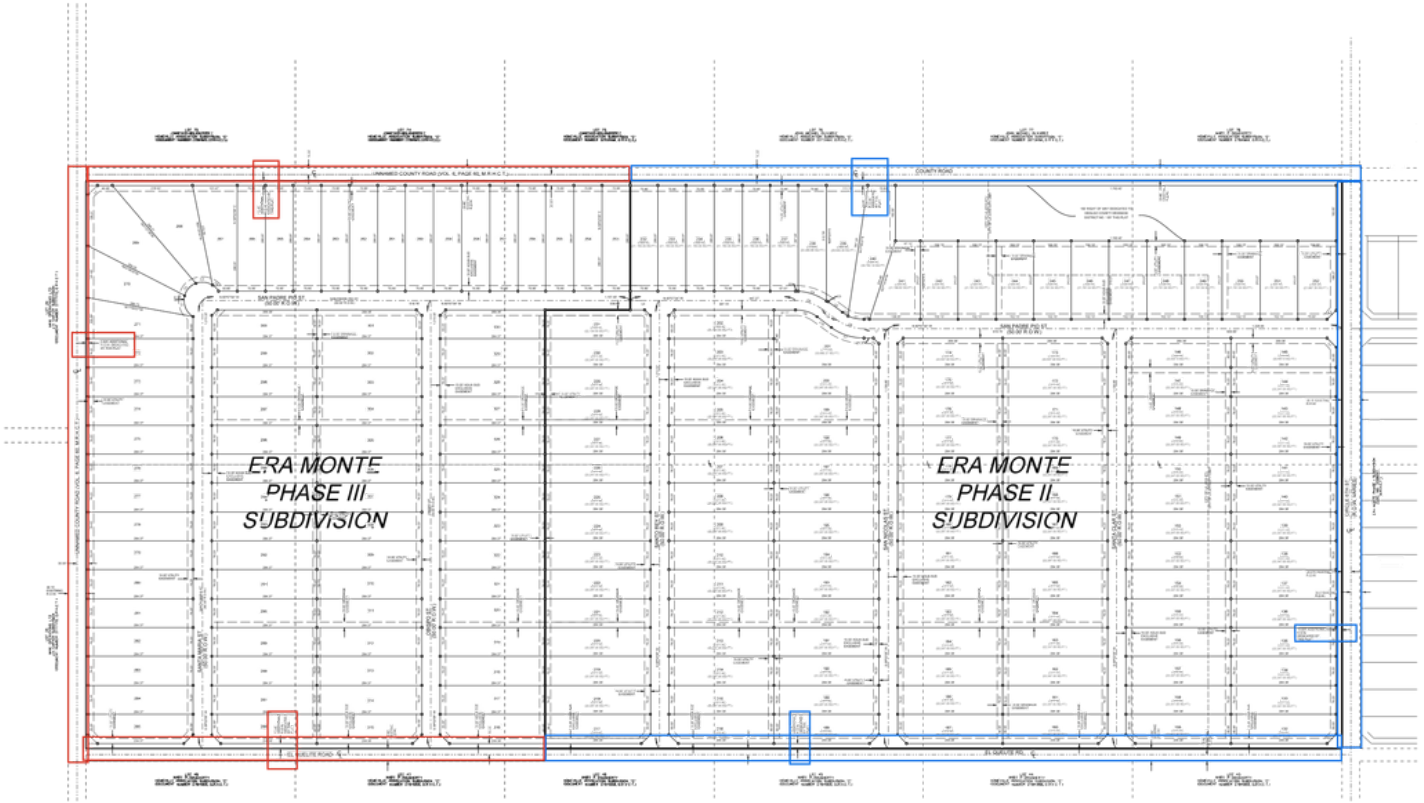

0' 160' 320' 480'

SCALE 1" = 160' (24" X 36")

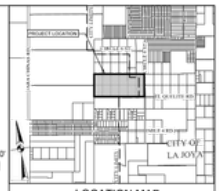

LOCATION MAP
SCALE = 1" : 2000'

LEGEND:

SET # 5/8" IRON ROD WITH PLASTIC CAP STAMPED "ROWSS PROP. COR.", UNLESS OTHERWISE NOTED ○

FOUND IRON ROD WITH PLASTIC CAP STAMPED "ROWSS PROP. COR.", UNLESS OTHERWISE NOTED ●

MAP RECORDS HIDALGO COUNTY TEXAS M.R.H.C.T.

OFFICIAL RECORDS HIDALGO COUNTY TEXAS O.R.H.C.T.

DEED RECORDS HIDALGO COUNTY TEXAS D.R.H.C.T.

NOTES:

A # 5/8" IRON ROD WITH PLASTIC CAP STAMPED "ROWSS PROP COR" WILL BE SET AT EVERY LOT CORNER OF THIS SUBDIVISION

LOCATION DESCRIPTION

ERA MONTE PHASE II SUBDIVISION IS LOCATED WITHIN HIDALGO COUNTY PRECINCT No. 3 IN THE WEST SIDE OF HIDALGO COUNTY, APPROXIMATELY 350 FT NORTH OF THE INTERSECTION OF MILE 4 ROAD AND CIRCLE 6TH STREET. THE ONLY NEARBY MUNICIPALITY IS THE CITY OF LA JOYA, ACCORDING TO THE OFFICIAL MAP IN THE CITY OFFICE OF PLANNING AND ZONING (POPULATION 4,339, 2018 CENSUS). ERA MONTE PHASE II SUBDIVISION LIES ON CITY LIMITS OF LA JOYA AND IS WITHIN THE CITY'S 0 TO 3 1/2 MILE EXTRATERRITORIAL JURISDICTION (ET.J) UNDER LOCAL GOVERNMENT CODE 42.021.

INDEX OF SHEETS

SHEET 1.- HEADING INDEX, LOCATION MAP AND ET.J. PRINCIPAL CONTACTS, LOT, STREETS AND EASEMENT LAYOUT, ENGINEER'S AND SURVEYOR'S CERTIFICATION, HIDALGO COUNTY CLERK'S RECORDING CERTIFICATE.

SHEET 2.- PLAT NOTES AND RESTRICTIONS, DESCRIPTION (METES & BOUNDS), OWNER'S ANKNOWLEDGMENT, HIDALGO COUNTY HEALTH DEPT. CERTIFICATE, H.C.D.D. NO. 1 CERTIFICATION, COUNTY CLERK RECORDING CERTIFICATE, H.C.I.D. NO. 6 CERTIFICATE, ENGINEER'S AND SURVEYOR'S CERTIFICATION, CITY OF LA JOYA CERTIFICATE OF APPROVAL, HIDALGO COUNTY ENVIRONMENTAL HEALTH DEPARTMENT CERTIFICATE, AGUA SUD CERTIFICATE.

SHEET 3.- UTILITY LAYOUT, WATER DISTRIBUTION, SANITARY SEWER (OSSF) MAP, ENGINEERING REPORT, INCLUDING DESCRIPTION OF WATER AND WASTE WATER(OSSF AND ENGINEER'S CERTIFICATION (ENGLISH AND SPANISH) SUBDIVIDER CERTIFICATE & STATEMENT.

SHEET 4.- DRAINAGE REPORT INCLUDING DESCRIPTION OF DRAINAGE, MAP OF TOPOGRAPHY, DRAINAGE AND PAVING MAP, ENGINEERING CERTIFICATION, REVISION NOTES.

SHEET 5.- WATER DISTRIBUTION STANDARD DETAILS.

SHEET 6.- PAVING & DRAINAGE DETAILS.

FILED FOR RECORD IN
HIDALGO COUNTY
ARTURO GUAJARDO, JR.
HIDALGO COUNTY CLERK

DATE _____ AT _____ AM/PM
INSTRUMENT NUMBER
OF THE MAP RECORDS OF HIDALGO COUNTY, TEXAS

BY _____ DEPUTY

STATE OF TEXAS
COUNTY OF HIDALGO

KNOW ALL MEN BY THESE PRESENTS:

I, JOSE MARIO GONZALEZ, A REGISTERED PROFESSIONAL LAND SURVEYOR IN THE STATE OF TEXAS, HEREBY CERTIFY THAT THIS PLAT IS TRUE AND CORRECTLY MADE AND PREPARED FROM AN ACTUAL SURVEY OF THE PROPERTY MADE UNDER MY SUPERVISION ON THE GROUND ON _____, UNDER MY DIRECTION.

_____
JOSE MARIO GONZALEZ, R.P.L.S.
REG. PROFESSIONAL LAND SURVEYOR NO. 5571
RIO DELTA SURVEYING FIRM # 10013900

STATE OF TEXAS
COUNTY OF HIDALGO

KNOW ALL MEN BY THESE PRESENTS:

I, VICTOR H. TREVINO, A REGISTERED PROFESSIONAL ENGINEER LICENSED TO PRACTICE IN THE STATE OF TEXAS, LICENSE NUMBER 128195, DO HEREBY CERTIFY THAT THIS PLAT HAS BEEN GIVEN PROPER AND ADEQUATE ENGINEERING CONSIDERATION.

_____
VICTOR H. TREVINO, P.E.
LICENSED PROFESSIONAL ENGINEER, TEXAS LIC. NO. 128195

REVISION NOTES

No.	SHEET	REVISION	DATE	APPROVED

PRINCIPAL CONTACTS:

	NAME	ADRESS	CITY & ZIP	PHONE	FAX
OWNER:	PENA CHAPA DEVELOPMENT	P.O. BOX 1958	PHARR, TEXAS 78577	(956) 778-3404	
ENGINEER:	VICTOR H. TREVINO, P.E.	900 S. STEWART RD., STE. 13	MISSION, TEXAS 78572	(956) 424-3335	(956) 424-3132
SURVEYOR:	JOSE MARIO GONZALEZ, R.P.L.S.	24593 FM 88	MONTE ALTO, TEXAS 78538	(956) 380-5164	(956) 380-5196

SOUTH TEXAS INFRASTRUCTURE GROUP
900 S. STEWART, SUITE 13
MISSION, TEXAS 78572
PH: (956) 424-3335
FAX: (956) 424-3132
TBPE REG. # 15500

SHEET 1 OF 6

LOT LAYOUT - (121 SINGLE FAMILY RESIDENTIAL)

ERA MONTE PHASE II & III SUBDIVISION

BEING A 75.16 ACRE TRACT OF LAND OUT HOMEVILLE ASSOCIATION SUBDIVISION "C" BEING ALL OF LOTS 52, 53, 54, 67, 68, 69, AND PART OF 51 & 70, ACCORDING TO THE MAP RECORDED IN VOLUME 5, PAGE 80, MAP RECORDS IN THE OFFICE OF THE COUNTY CLERK OF HIDALGO COUNTY, TEXAS.