SITE INFORMATION

FUELING POSITIONS:	120
DEF POSITIONS:	8
PARKING:	698
TESLA PARKING:	24
ADA PARKING:	20
BUS/RV PARKING:	11
OVERALL PARCEL SIZE:	±52.6 AC

KEY NOTES

1. STOP SIGN, TYP.
2. BUS/RV PARKING, TYP.
3. STANDARD CURB, TYP.
4. LIGHT POLE, TYP.
5. EV CHARGING STATION, TYP.
6. TRASH COMPACTOR

PAVING AND CURB LEGEND

- GRAVEL
- SIDEWALK
- SETBACK LINE
- PROPERTY LINE
- EASMENT LINE

NORTH

GRAPHIC SCALE IN FEET
0 30 60 120

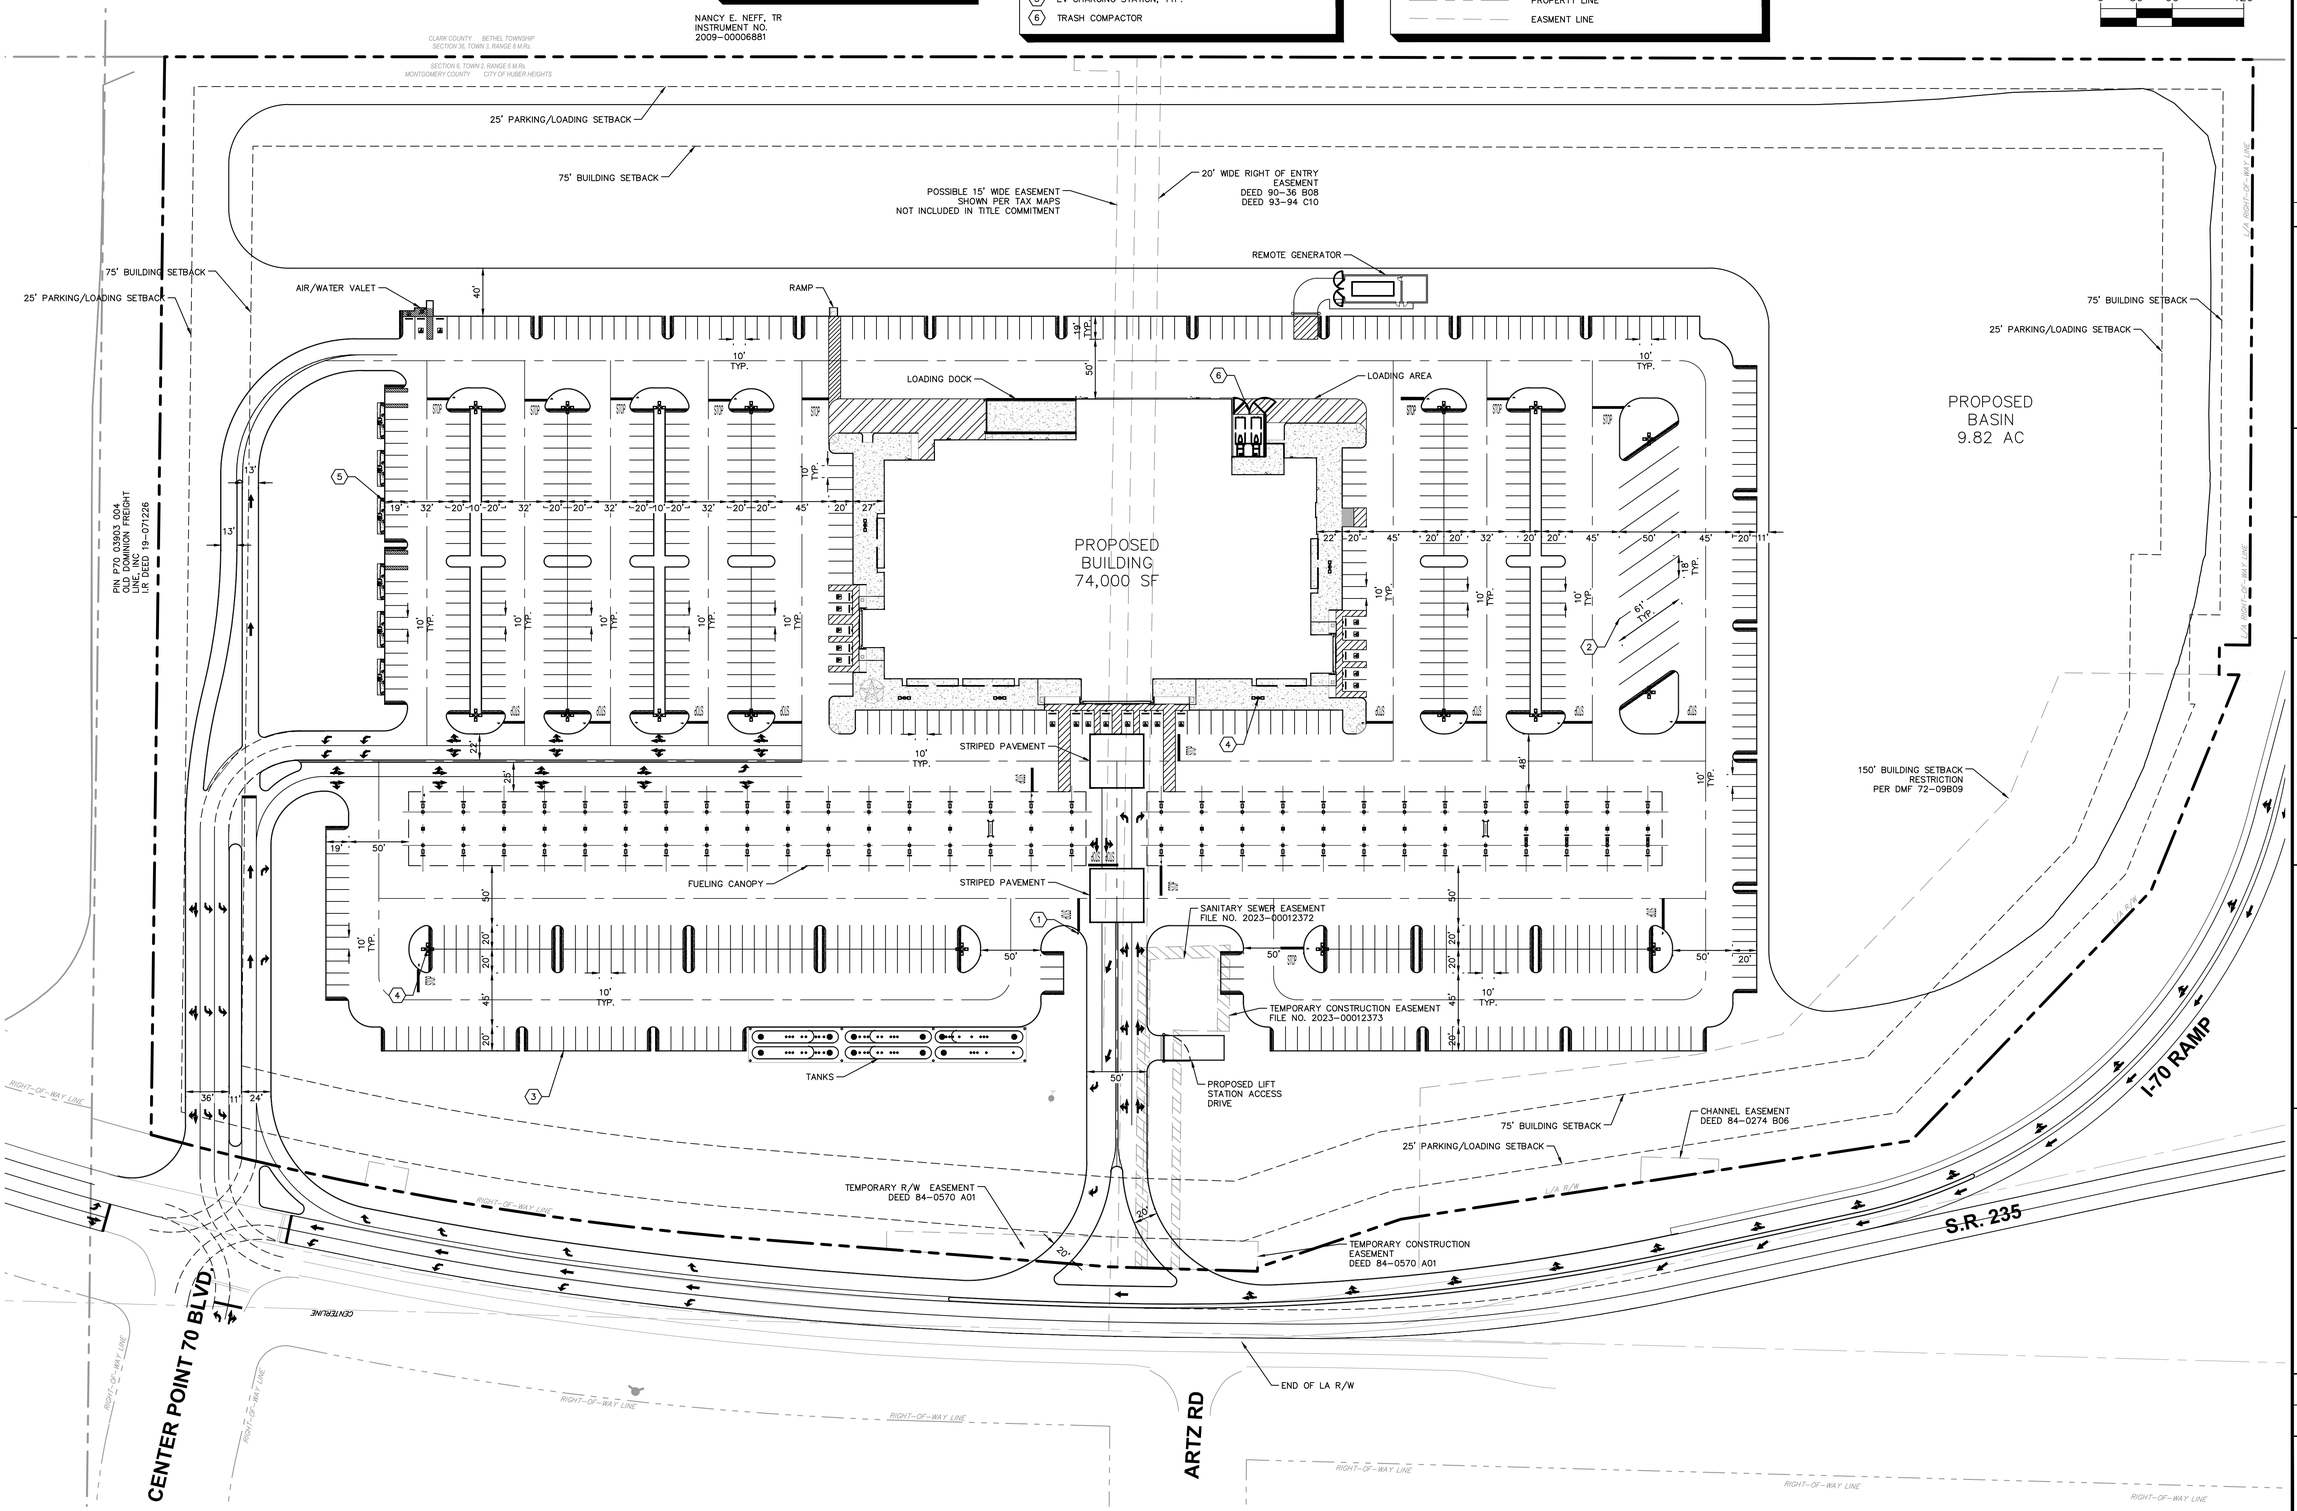

No.	REVISIONS	DATE	BY

Kimley»Horn

© 2023, KIMLEY-HORN AND ASSOCIATES, INC.
7965 N. HIGH STREET, SUITE 200,
COLUMBUS, OH 43235
PHONE: 614-775-4500
WWW.KIMLEY-HORN.COM

SCALE: AS NOTED
DESIGNED BY: IC
DRAWN BY: DJG
CHECKED BY: DDL

BUC-EES

SITE PLAN

BUC-EES
INTERSTATE HIGHWAY 70 & ALT IH-70
HUBER HEIGHTS, OH

ORIGINAL ISSUE:
8/3/2023
KHA PROJECT NO.
190255000
SHEET NUMBER
1

Drawing name: K:\CLB_LDEV\190255000_Buc-ees_HuberHeights_OH\2 Design\CAD\Exhibits\2023-0725-SitePlan.dwg Site Plan Aug 03, 2023 10:58am by: drew.gilmour
This document, together with the concepts and designs presented herein, as an instrument of service, is intended only for the specific purpose and client for which it was prepared. Reuse of and improper reliance on this document without written authorization and adaptation by Kimley-Horn and Associates, Inc. shall be without liability to Kimley-Horn and Associates, Inc.