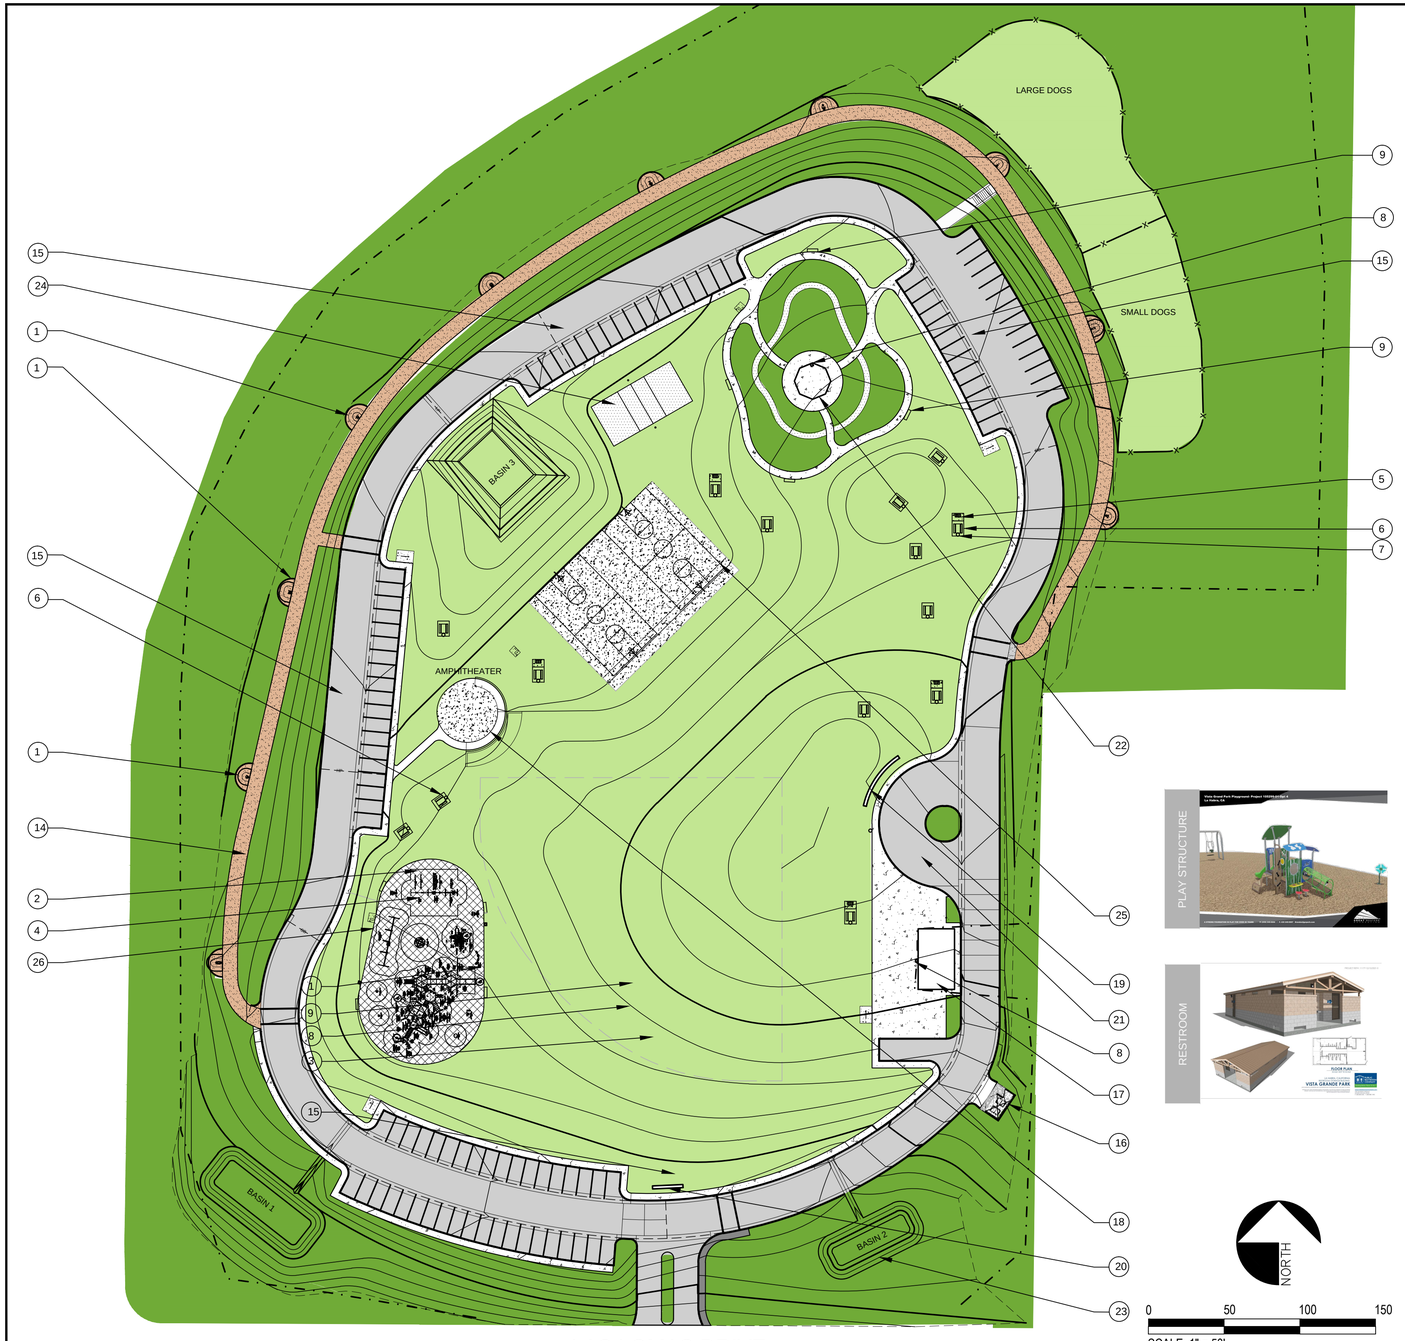

NORTH

0 50 100 150

SCALE: 1" = 50'

PAVING SCHEDULE

SYMBOL		ITEM	COLOR/FINISH	COMMENTS	DETAIL
	PV-01	CAST-IN-PLACE CONCRETE PAVING	COLOR: NATURAL GRAY FINISH: LIGHT BROOM	PROVIDE THREE (3) 4'X4' MOCKUPS TO GIVE A RANGE OF FINISHES FOR REVIEW & APPROVAL	DETAIL #1 & #2 / SHEET L401
	PV-02	CAST IN PLACE CONCRETE PAVING WITH INTEGRAL COLOR	SCOFIELD COLOR: COACHELLA SAND FINISH: BROOM FINISH	PROVIDE SAMPLES AND MOCKUP FOR APPROVAL	DETAIL #1 & #2 / SHEET L401
	PV-03	STABILIZED DECOMPOSED GRANITE	COLOR: CALIFORNIA GOLD AVAIL. FROM SOUTHWEST BOULDER	PROVIDE SAMPLES AND MOCKUP FOR APPROVAL	DETAIL #4 / SHEET L401
	PV-04	BALLFILED MIX STABILIZED DECOMPOSED GRANITE	ANGEL MIX W/ STABILIZER AVAIL. FROM CORONA CLAY	PROVIDE SAMPLES AND MOCKUP FOR APPROVAL	DETAIL #5 / SHEET L401
	PV-05	AC PAVING SEE CIVIL PLANS			

VOLLEYBALL COURT

CONCEPTUAL IMAGE

AMPHITHEATER

CONCEPTUAL IMAGE

PLAY STRUCTURE

PLAY STRUCTURE

PLAY STRUCTURE

PLAY STRUCTURE

PLAY STRUCTURE

PLAY STRUCTURE

PLAY STRUCTURE

RESTROOM

RESTROOM

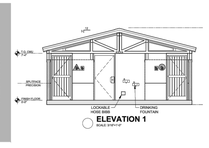

RESTROOM

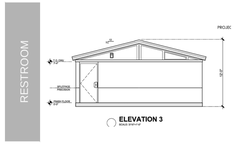

GAZEBO

BASKETBALL COURT

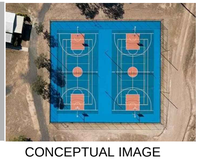

CONCEPTUAL IMAGE

KEYNOTES LEGEND

1. EXERCISE EQUIPMENT BY GREENFIELDS - 949.424.8857 www.gfoutdoorfitness.com
   REFER TO DETAIL #3 / SHEET L402 & #2 / SHEET L403
   CONTACT NAME: FRANK VASQUEZ
2. PLAY STRUCTURE / TOT LOT BY GREAT WESTERN RECREATION
   1-805-910-5971 brandon@gwpark.com
   REFER TO DETAIL #3 / SHEET L406
   CONTACT NAME: BRANDON SEITZ
3. RUBBER SURFACE BY ROBERTSON INC. 800.858.0519 www.totturf.com
   MODEL:TOTOTURF COLOR: XXX
   REFER TO DETAIL # 2 / SHEET L-402
4. SHADE STRUCTURE (CHILDREN'S PLAY AREA) BY GREAT WESTERN RECREATION
   1-805-910-5971 brandon@gwpark.com
   CONTACT NAME: BRANDON SEITZ
5. BBQ'S - MODEL#: SF1635G / AVAIL. FROM KAY PARK / INSTALL PER MANUFACTURERS INSTRUCTIONS / QTY. -XX - FINAL LOCATION T.B.D. BY OWNER
6. PICNIC TABLE BY GREAT WESTERN RECREATION
   1-805-910-5971 brandon@gwpark.com
   CONTACT NAME: BRANDON SEITZ
   MODEL: P592 AND P1309 (WHEEL CHAIR ACCESSIBLE)
7. TRASH RECEPTACLE W/ RECYCLED PLASTIC PLANKS & DOME LID - MODEL #: 1150-PL/M1 / AVAIL. FROM PATTERSON/WILLIAMS ATHLETIC / QTY.- XX.
   REFER TO DETAIL # 1 / SHEET L402 - FINAL LOCATION T.B.D. BY OWNER
8. CONCRETE TRASH RECEPTACLES - MODEL#: QCP - CAL2534WH25 / COLOR: LATTE / QTY. - 9
9. 5'-0" PARK BENCH WITH ARM RESTS - BENCH MODEL #: 111640A-H / ARM REST MODEL #: 114767A / AVAIL. FROM LANDSCAPE STRUCTURES. - QTY. - XX
   REFER TO DETAIL # 7 / SHEET L401
10. BIKE RACK - MODEL #: WLBR-SERIES / POWDER COATED COLOR: BLUE / AVAIL. FROM LANDSCAPE STRUCTURES.
    REFER TO DETAIL # 6 / SHEET L401
11. DRINKING FOUNTAIN & WATER BOTTLE FILLER - DRINKING FOUNTAIN - MODEL #: 3202, GALVANIZED / AVAIL. FROM HAWS
    - WATER BOTTLE FILLER - MODEL #: 3377G / 3377BF, GALVANIZED / AVAIL. FROM HAWS REFER TO DETAIL #8 / SHEET L401
12. CAST-IN-PLACE CONCRETE PAVING - REFER TO DETAIL #1 & #2 / SHEET L401
13. PRECAST PAVERS - REFER TO DETAIL #3 / SHEET L401
14. STABILIZED DECOMPOSED GRANITE - REFER TO DETAIL #4 / SHEET L401
15. PARKING LOT AND CURB - REFER TO CIVIL PLANS
16. TRASH ENCLOSURE - REFER TO SHEET L404 & 405
17. RESTROOMS AND STORAGE BUILDING AVAIL. FROM PUBLIC RESTROOM COMPANY - REFER TO DETAIL #1 SHEET L403
18. AMPHITHEATER
19. COMMUNITY ART WALL
20. PARK ENTRY SIGN
21. FOOD TRUCK CIRCLE
22. POLIGON GAZEBO MODEL#: OCT-20 / AVAIL. FROM MIRACLE PLAYGROUND SALES 714-271-2983 www.miracleplayground.com / INSTALL PER MANUFACTURERS INSTRUCTIONS / QTY. -1
    CONTACT NAME : JOHN JASON
23. FUTURE LOCATION OF JV SOFTBALL FIELD
24. VOLLEYBALL COURT
25. FUTSAL / BASKETBALL COURT
26. 4' FENCE AND GATE - REFER TO DETAIL #1 SHEET L406
27. 6' FENCE AND GATE - REFER TO DETAIL #2 SHEET L406

Troller Mayer Associates, Inc
Landscape Architecture Planning Urban Design
1403 Kenneth Road, Suite B
Glendale, California 91201-1421
Ph:(818)956-8101 Fx:(818) 956-0120
E-mail: rmayer@trollermayer.com

NO.	REVISION DESCRIPTION	BY:

TETRA TECH
21700 Copley Drive, Suite 200
Diamond Bar, CA 91765
TEL 909.860.7777 FAX 909.860.8017

LA HABRA LANDFILL
VISTA GRANDE PARK
CONSTRUCTION PLAN

DESIGNED BY :	TMA				
DRAWN BY :	TMA	DATE : 02-04-2022	SCALE: AS SHOWN		
CHECKED BY :	JM	DATE :	L-101	SHEET 1 OF	
APPROVED BY :	RM	DATE :			