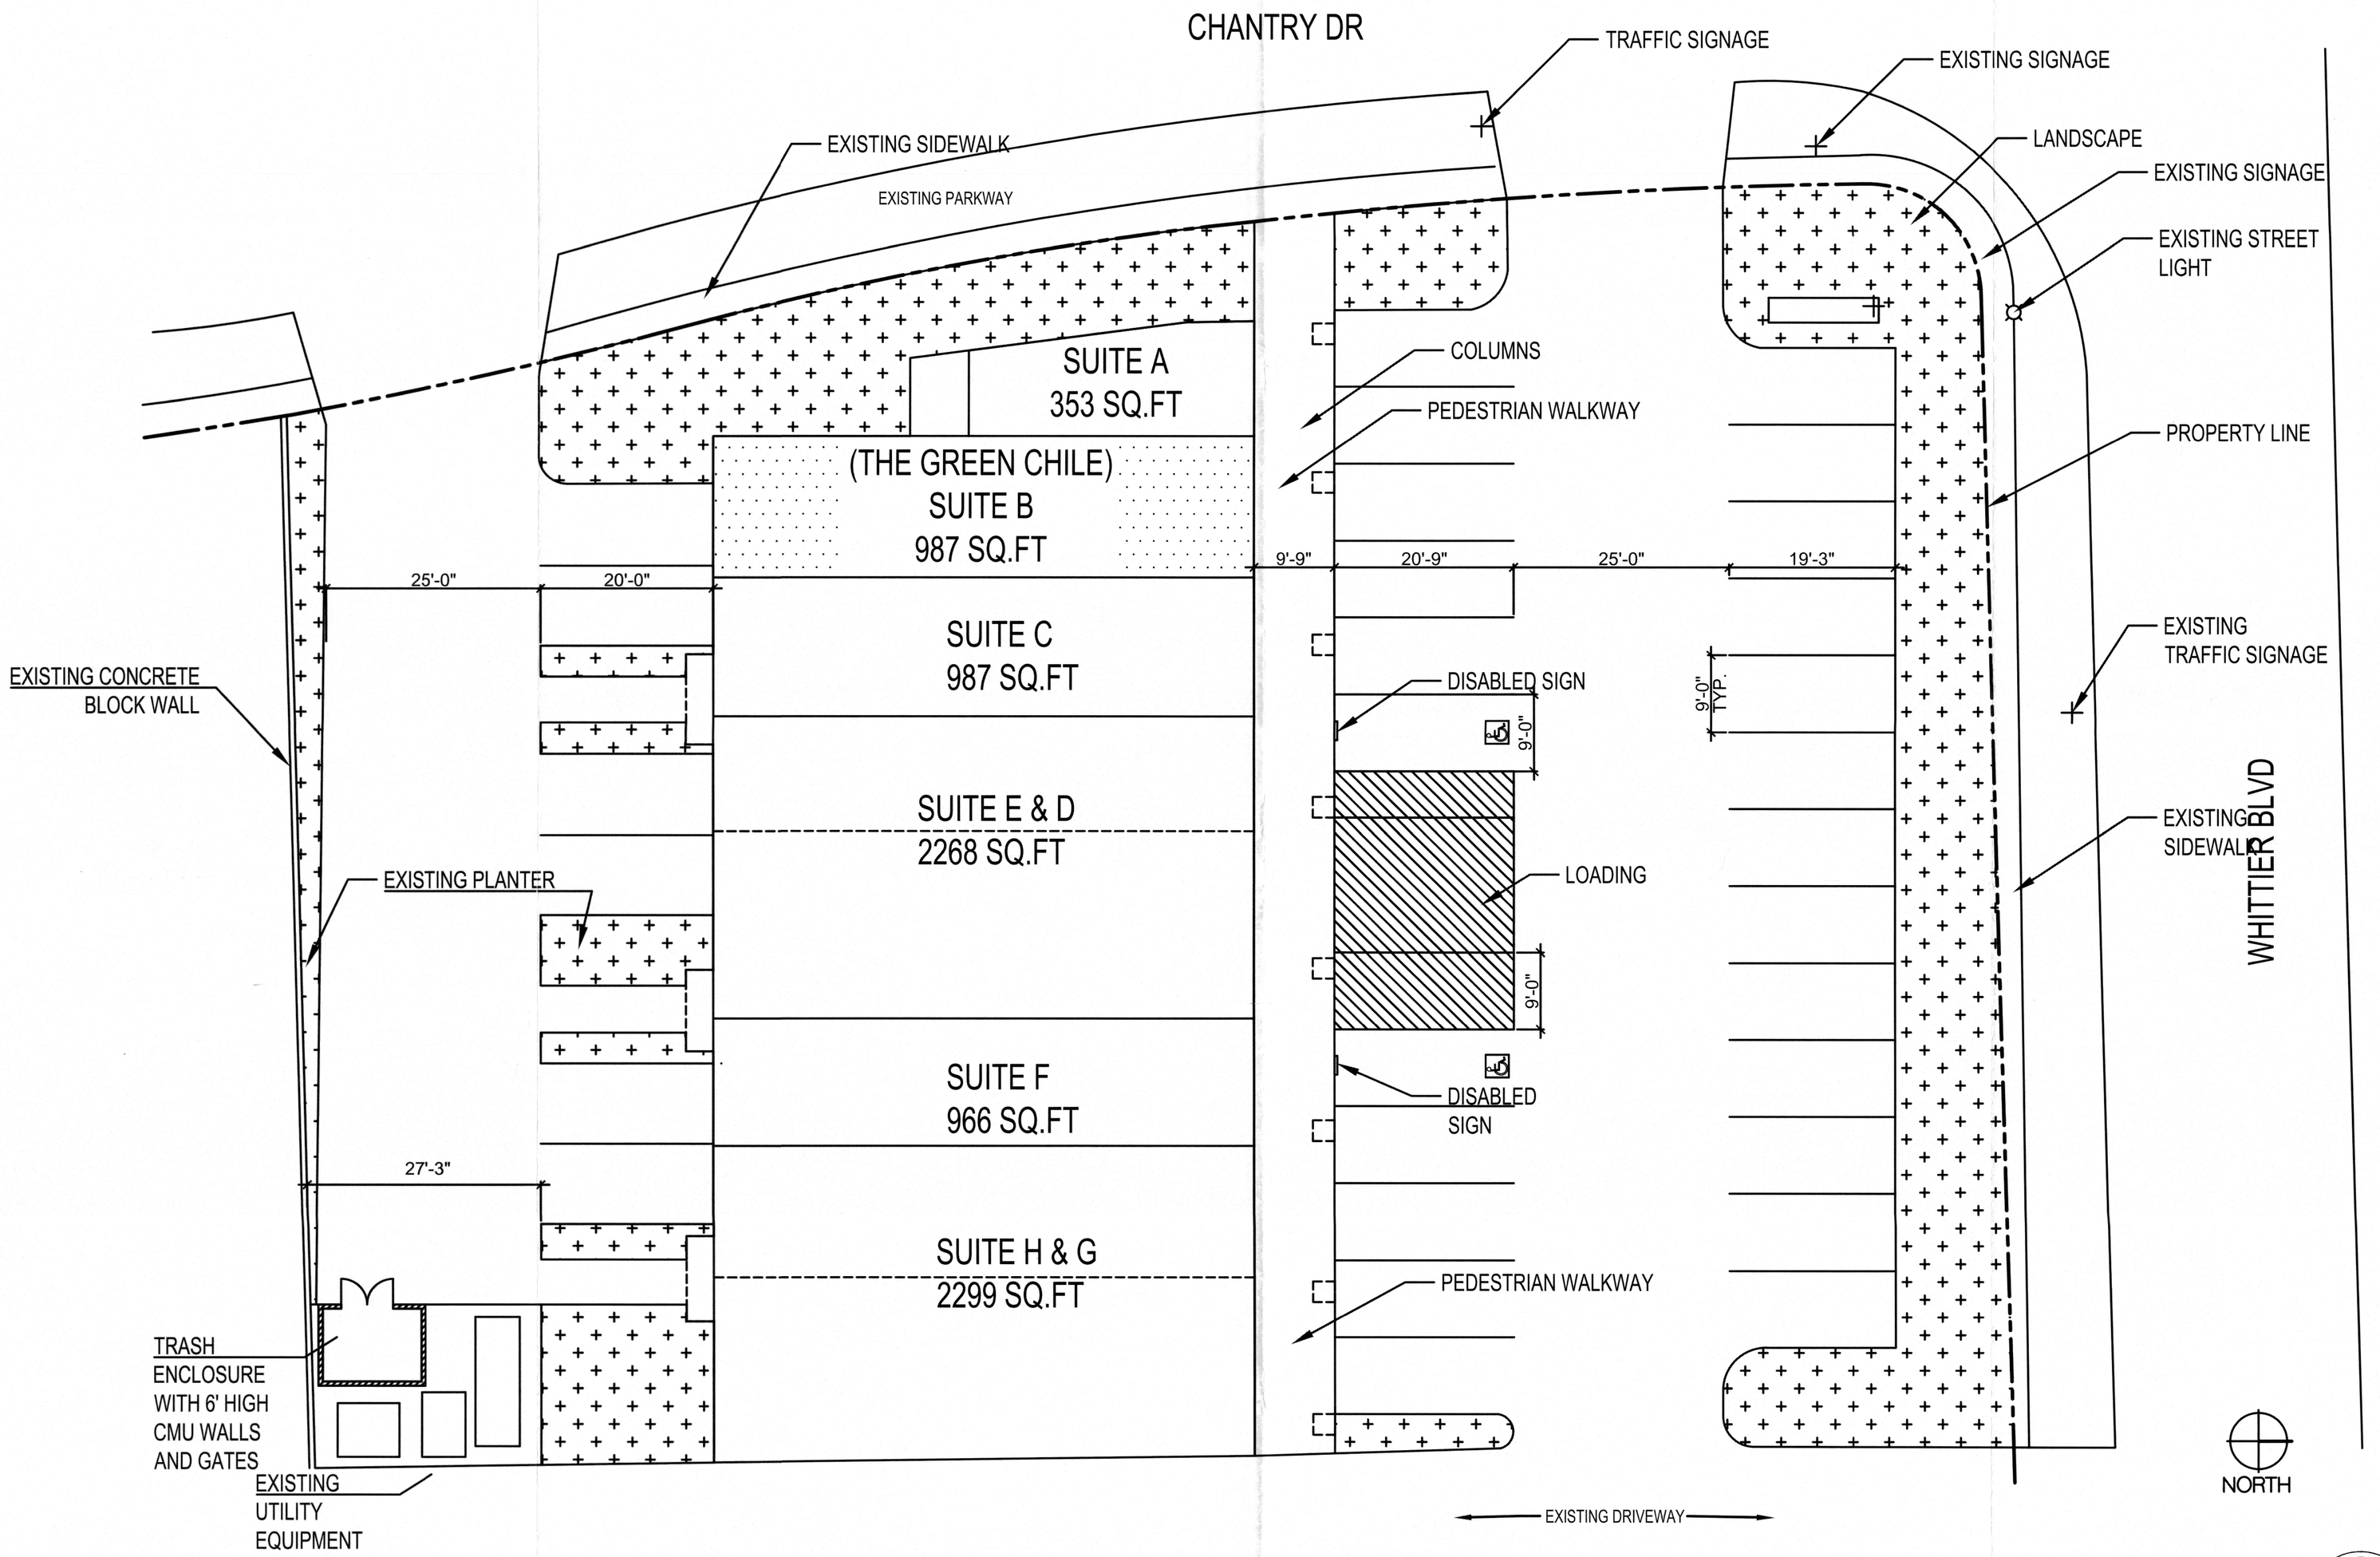

scale: 1/8" = 1'-0"

0 8 16 24 32

RECEIVED
JUN - 9 2022
PLANNING DEPARTMENT

LICENSED ARCHITECT
Daniel J. Farris
C-17341
03/31/23
RENEWAL DATE
STATE OF CALIFORNIA

SITE STUDY NTS

THE GREEN CHILE

2050 WEST WHITTIER BLVD. SUITE B, LA HABRA, CA. 90631

MAY 25, 2022
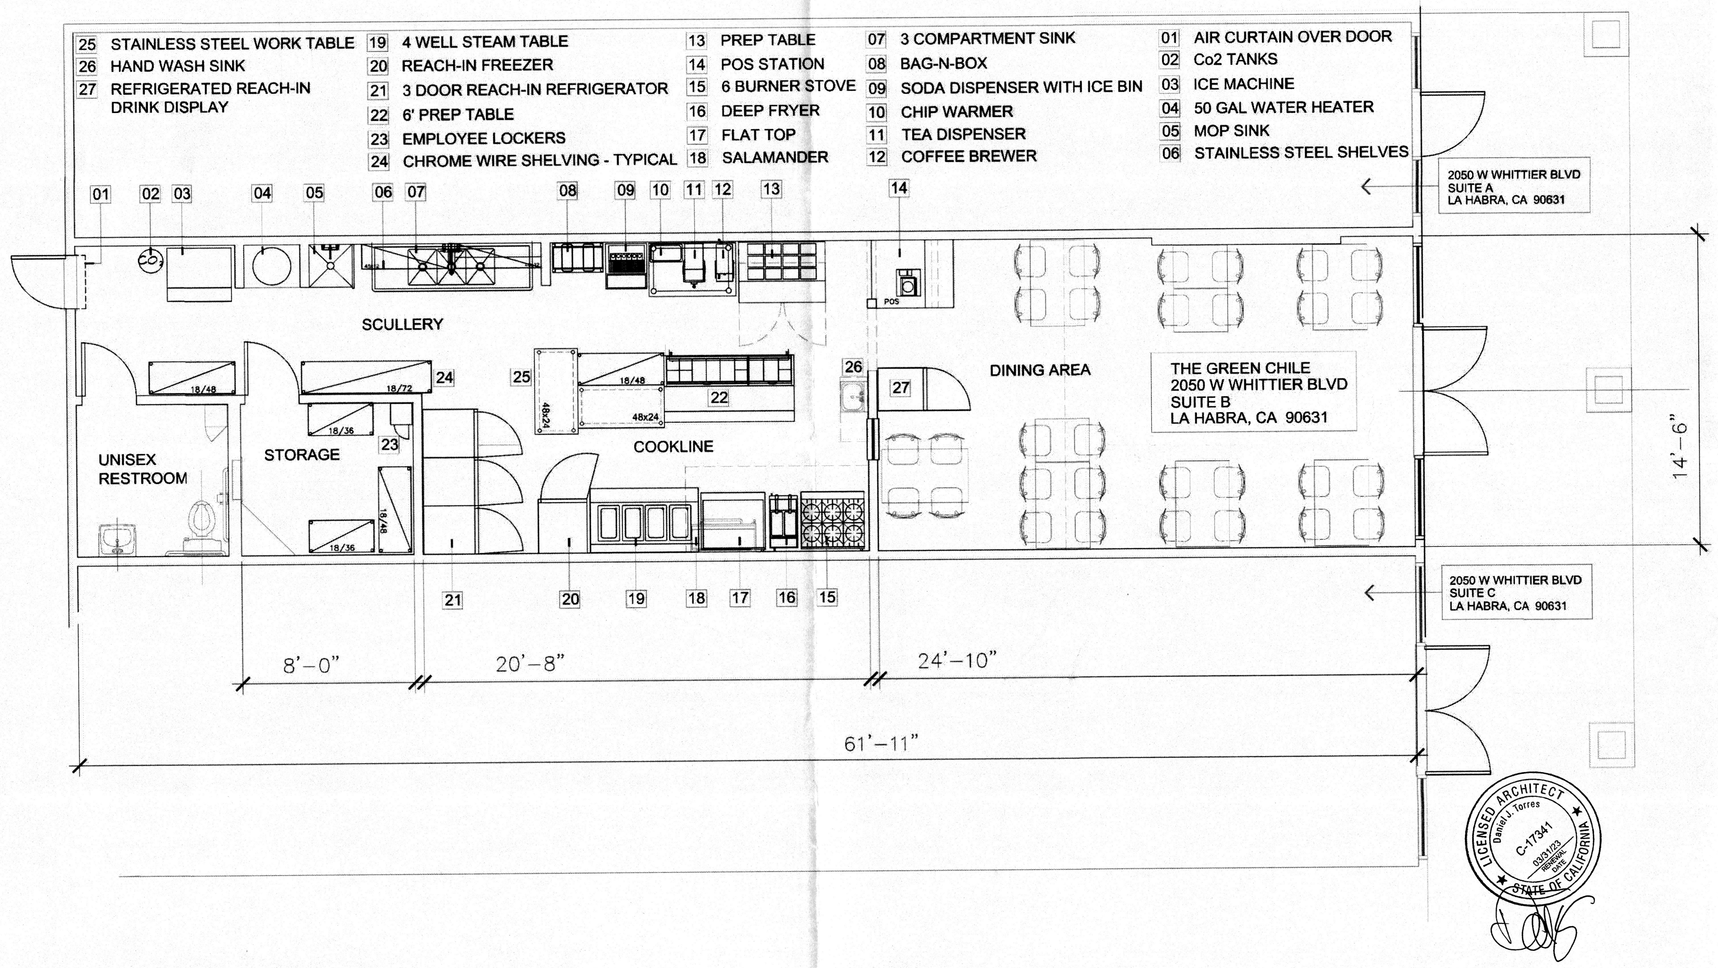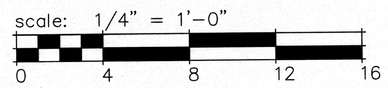
25	STAINLESS STEEL WORK TABLE	19	4 WELL STEAM TABLE	13	PREP TABLE	07	3 COMPARTMENT SINK	01	AIR CURTAIN OVER DOOR
26	HAND WASH SINK	20	REACH-IN FREEZER	14	POS STATION	08	BAG-N-BOX	02	Co2 TANKS
27	REFRIGERATED REACH-IN DRINK DISPLAY	21	3 DOOR REACH-IN REFRIGERATOR	15	6 BURNER STOVE	09	SODA DISPENSER WITH ICE BIN	03	ICE MACHINE
		22	6' PREP TABLE	16	DEEP FRYER	10	CHIP WARMER	04	50 GAL WATER HEATER
		23	EMPLOYEE LOCKERS	17	FLAT TOP	11	TEA DISPENSER	05	MOP SINK
		24	CHROME WIRE SHELVING - TYPICAL	18	SALAMANDER	12	COFFEE BREWER	06	STAINLESS STEEL SHELVES