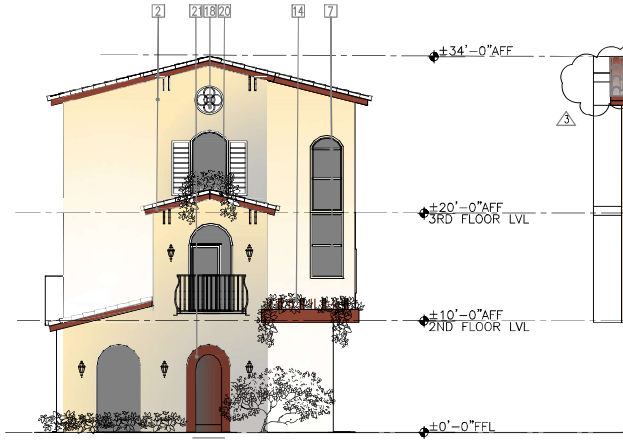

SOUTH ELEVATION
1/8" = 1'-0"

WEST ELEVATION
1/8" = 1'-0"

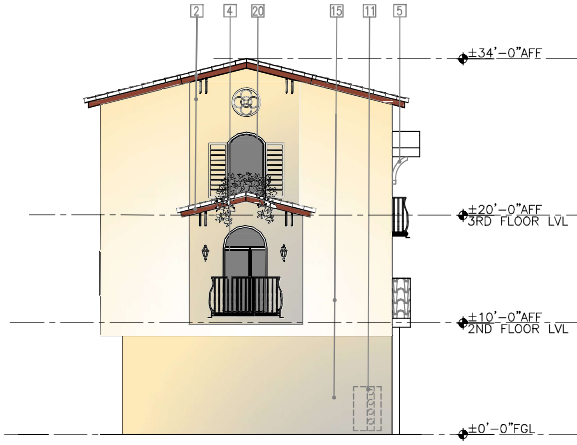

NORTH ELEVATION
1/8" = 1'-0"

EAST ELEVATION
1/8" = 1'-0"

0 4' 8' 16'

SCALE: 1/8" = 1'-0"

EXTERIOR MATERIAL/ FINISH SCHEDULE

1. CONCRETE ROOF TILE, MCA OR US TILE, CLAY-S W/ 3-COLOR BLEND
2. FASCIA BOARD /ACCENT ROOF TILE/ BAND MOLDING
3. DECORATIVE METAL WORK (WROUGHT IRON)
4. DECORATIVE METAL RAILING, DEGOG3 BLACK WALNUT
5. ARCHITECTURAL CORBEL
6. ARCHITECTURAL STONE CLADDING (COASTAL SAND ASHLAR VENEER OR APPROVED EQUAL)
7. MUNTINS & MULLIONS
8. CLAY PIPE TILE
9. GRAY TINTED GLAZING WITH ALUM. FRAME (W/ DECORATIVE WOOD SHUTTERS)
10. (PROPOSED) MAIL BOX LOCATION
11. PROPPOSED ELECTRICAL METER LOCATION
12. EXTERIOR ARCHITECTURAL LIGHTING
13. DECORATIVE WROUGHT IRON ENTRANCE DOOR/ ARCHED OPENING
14. WOOD SHUTTERS
15. EXTERIOR CEMENT PLASTER, LA HABRA, P-100 GLACIER (20/30 SEMI SMOOTH FINISH)
16. CLASSIC COLLECTION, 16X7 SOLID ULTRA GRAIN CHERRY GARAGE DOOR
17. SOLID WOOD EXTERIOR DOOR
18. ARCHITECTURAL QUATREFOIL (MEDALLION) DESIGN MOTIF
19. FALSE BALCONY
20. ARCHED BALCONY OPENINGS / PUNCH-OUT
21. FAUX WOODEN FRONT ENTRANCE DOOR (FACADE)
22. TRASH ENCLOSURE W/ DECORATIVE TRELLIS (SEE PAGE A06 DETAILS)
23. PLASTER BANDING

GLAZING CALCULATION:
WINDOWS = 3 + 3 = 6 LINEAL FT
BUILDING FACADE PER BUILDING = 24 LF
6 /24 = 25% > 20% MIN REQUIREMENT.

3

SHEET TITLE/ OWNER INFORMATION

LA HABRA 8-UNIT CONDOMINIUMS

525 E LA HABRA BLVD, LA HABRA, CA
90631

OWNER INFO: TONY ZHENG
626-400-0736

CONSULTANTS

MARK	DATE	DESCRIPTION

PROJECT NO:	22-03
CAD DWG FILE:	22-03-A14 ELEVATIONS.DWG
DRAWN BY:	-
CHK'D BY:	-
SCALE: 1/8" = 1'-0"	

SHEET TITLE

ELEVATIONS (BLDG 2)

A14

SHEET - OF -