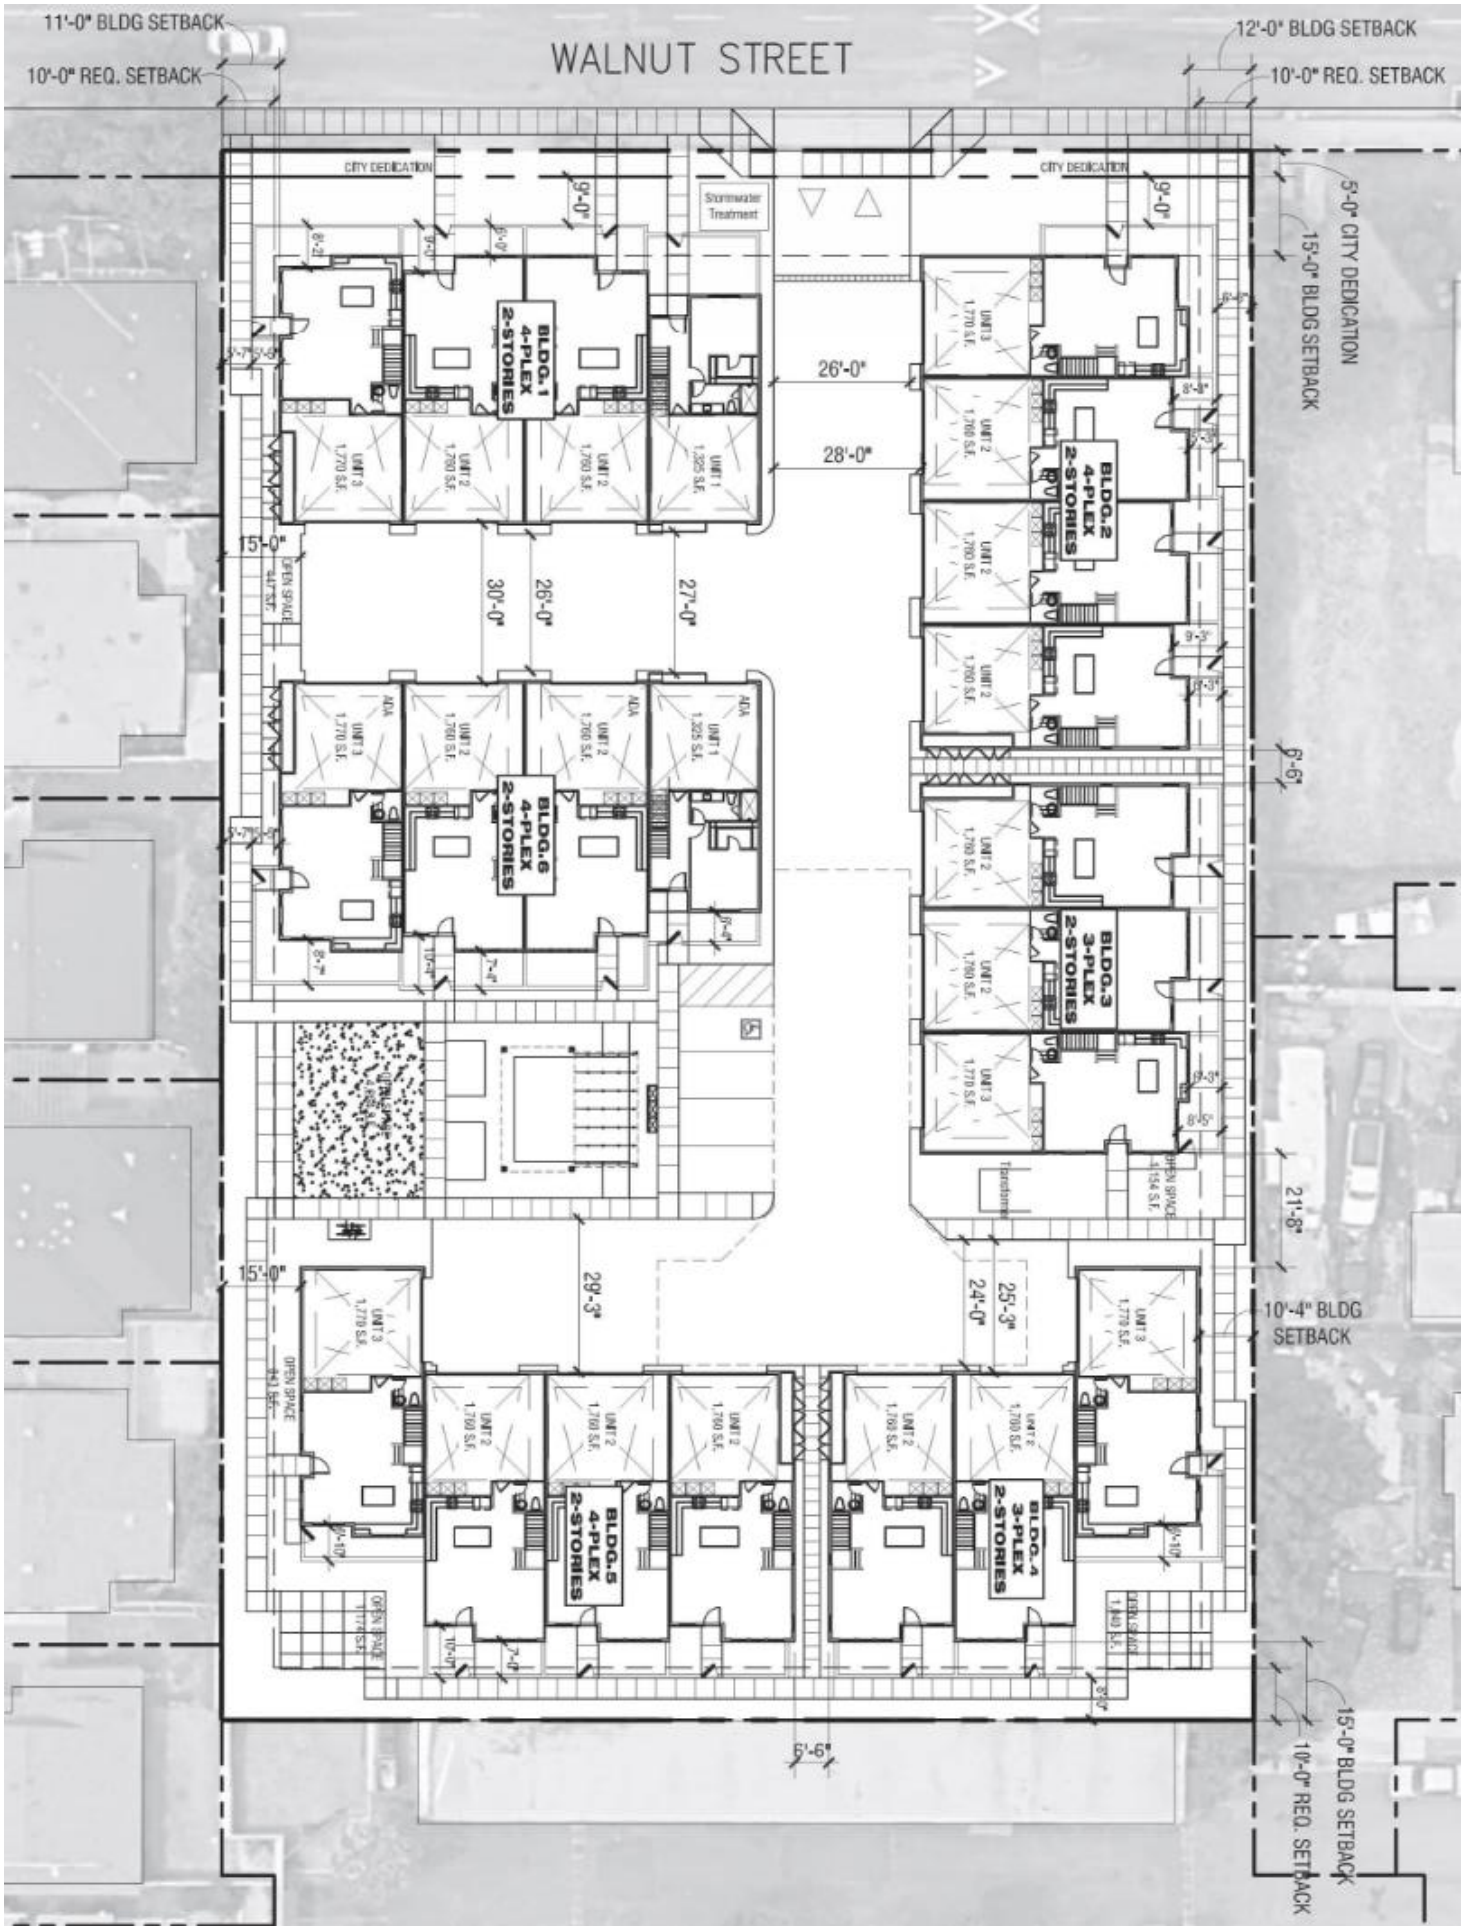
WALNUT STREET
11'-0" BLDG SETBACK
10'-0" REQ. SETBACK
12'-0" BLDG SETBACK
10'-0" REQ. SETBACK
CITY DEDICATION
CITY DEDICATION
Stormwater Treatment
5'-0" CITY DEDICATION
15'-0" BLDG SETBACK
BLDG.1 4-PLEX 2-STORIES
BLDG.2 4-PLEX 2-STORIES
BLDG.6 4-PLEX 2-STORIES
BLDG.3 3-PLEX 2-STORIES
BLDG.5 4-PLEX 2-STORIES
BLDG.4 3-PLEX 2-STORIES
26'-0"
28'-0"
30'-0"
26'-0"
27'-0"
15'-0"
OPEN SPACE
6'-6"
21'-8"
10'-4" BLDG SETBACK
29'-3"
24'-0"
25'-3"
15'-0"
OPEN SPACE
15'-0" BLDG SETBACK
10'-0" REQ. SETBACK
6'-6"