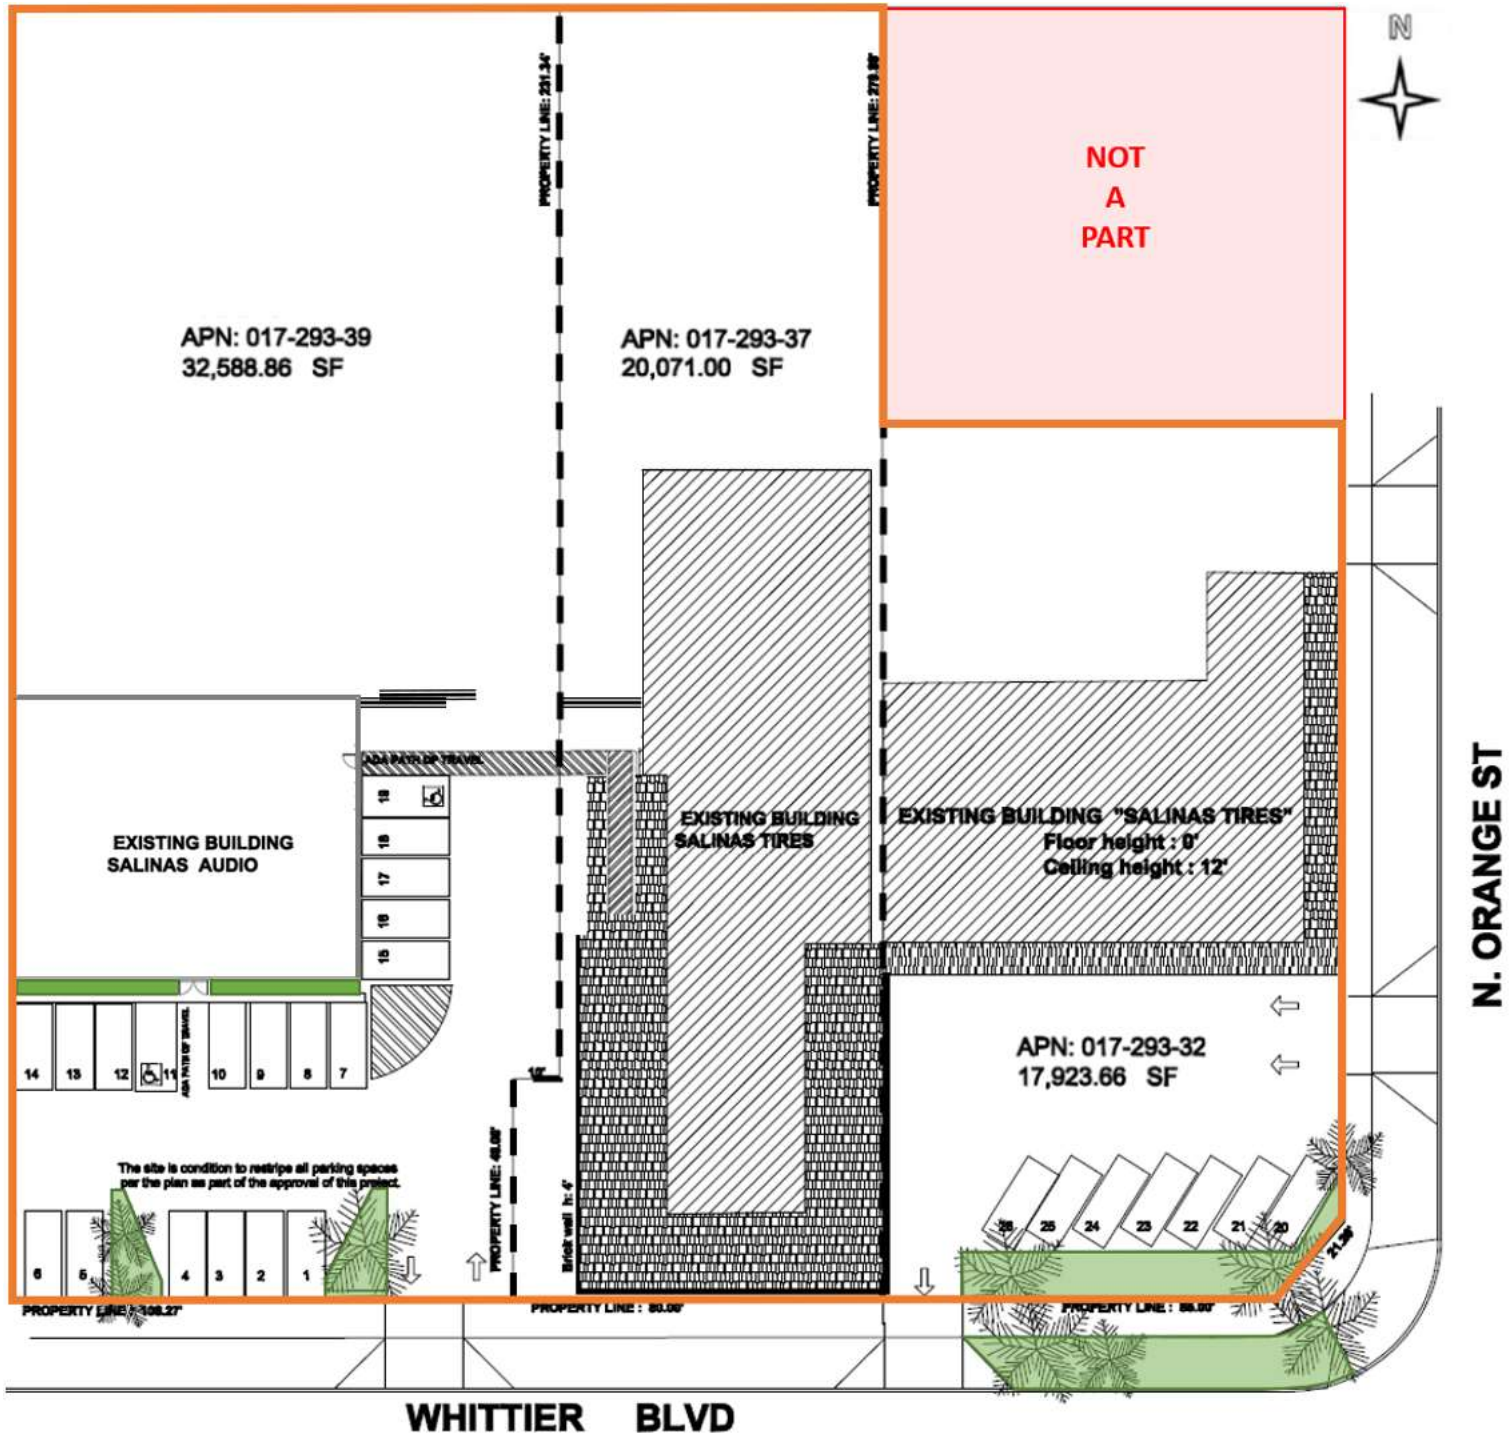
N
NOT
A
PART
APN: 017-293-39
32,588.86 SF
APN: 017-293-37
20,071.00 SF
EXISTING BUILDING
SALINAS AUDIO
EXISTING BUILDING
SALINAS TIRES
EXISTING BUILDING "SALINAS TIRES"
Floor height : 0'
Ceiling height : 12'
APN: 017-293-32
17,923.66 SF
The site is condition to restripe all parking spaces
per the plan as part of the approval of this project.
N. ORANGE ST
WHITTIER BLVD