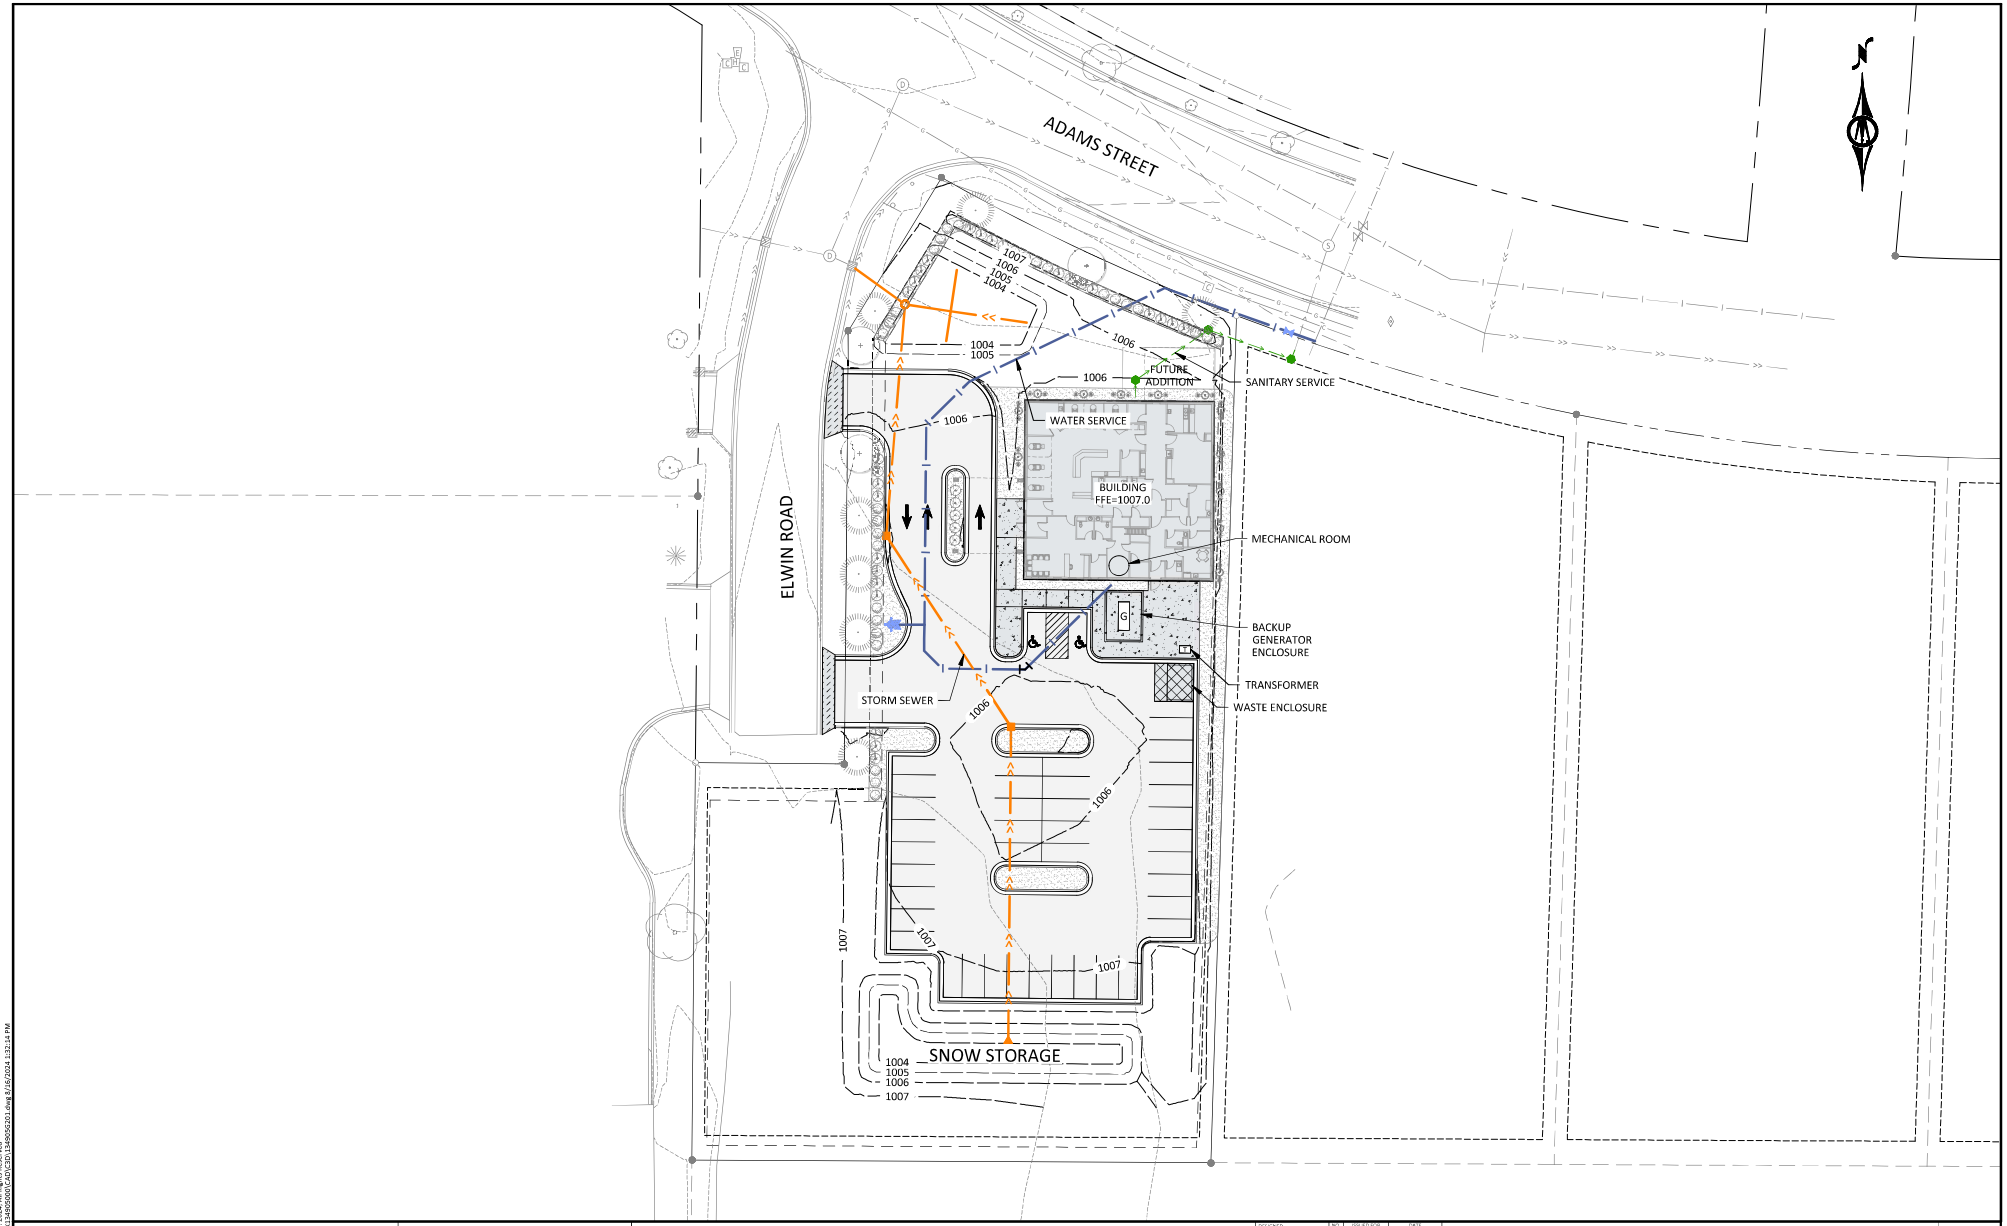

HORZ. 0 25 50
SCALE FEET

I HEREBY CERTIFY THAT THIS PLAN, SPECIFICATION, OR REPORT WAS PREPARED BY ME OR UNDER MY DIRECT SUPERVISION AND THAT I AM A DULY LICENSED PROFESSIONAL ENGINEER UNDER THE LAWS OF THE STATE OF MINNESOTA.

NOT FOR CONSTRUCTION

ALEC W. PIETZ, P.E.
LIC. NO. 59617 DATE XX/XX/XXXX

BOLTON & MENK

1960 PREMIER DRIVE
MANKATO, MN 56001
Phone: (507) 625-4171
Email: Mankato@bolton-menk.com
www.bolton-menk.com

DESIGNED	AWP
DRAWN	AWP
CHECKED	AWP
CLIENT PROJ. NO.	24X.134905

NO.	ISSUED FOR	DATE

OPHTHALMOLOGY ASSOCIATES
AMBULATORY SURGERY CENTER
PROJECT OVERVIEW

SHEET
G1.01

© Bolton & Menk, Inc. 2024, All Rights Reserved
K:\SPFEARCH_PR\24X\134905000\CAD\CSD\134905G201.dwg 8/16/2024 1:23:14 PM

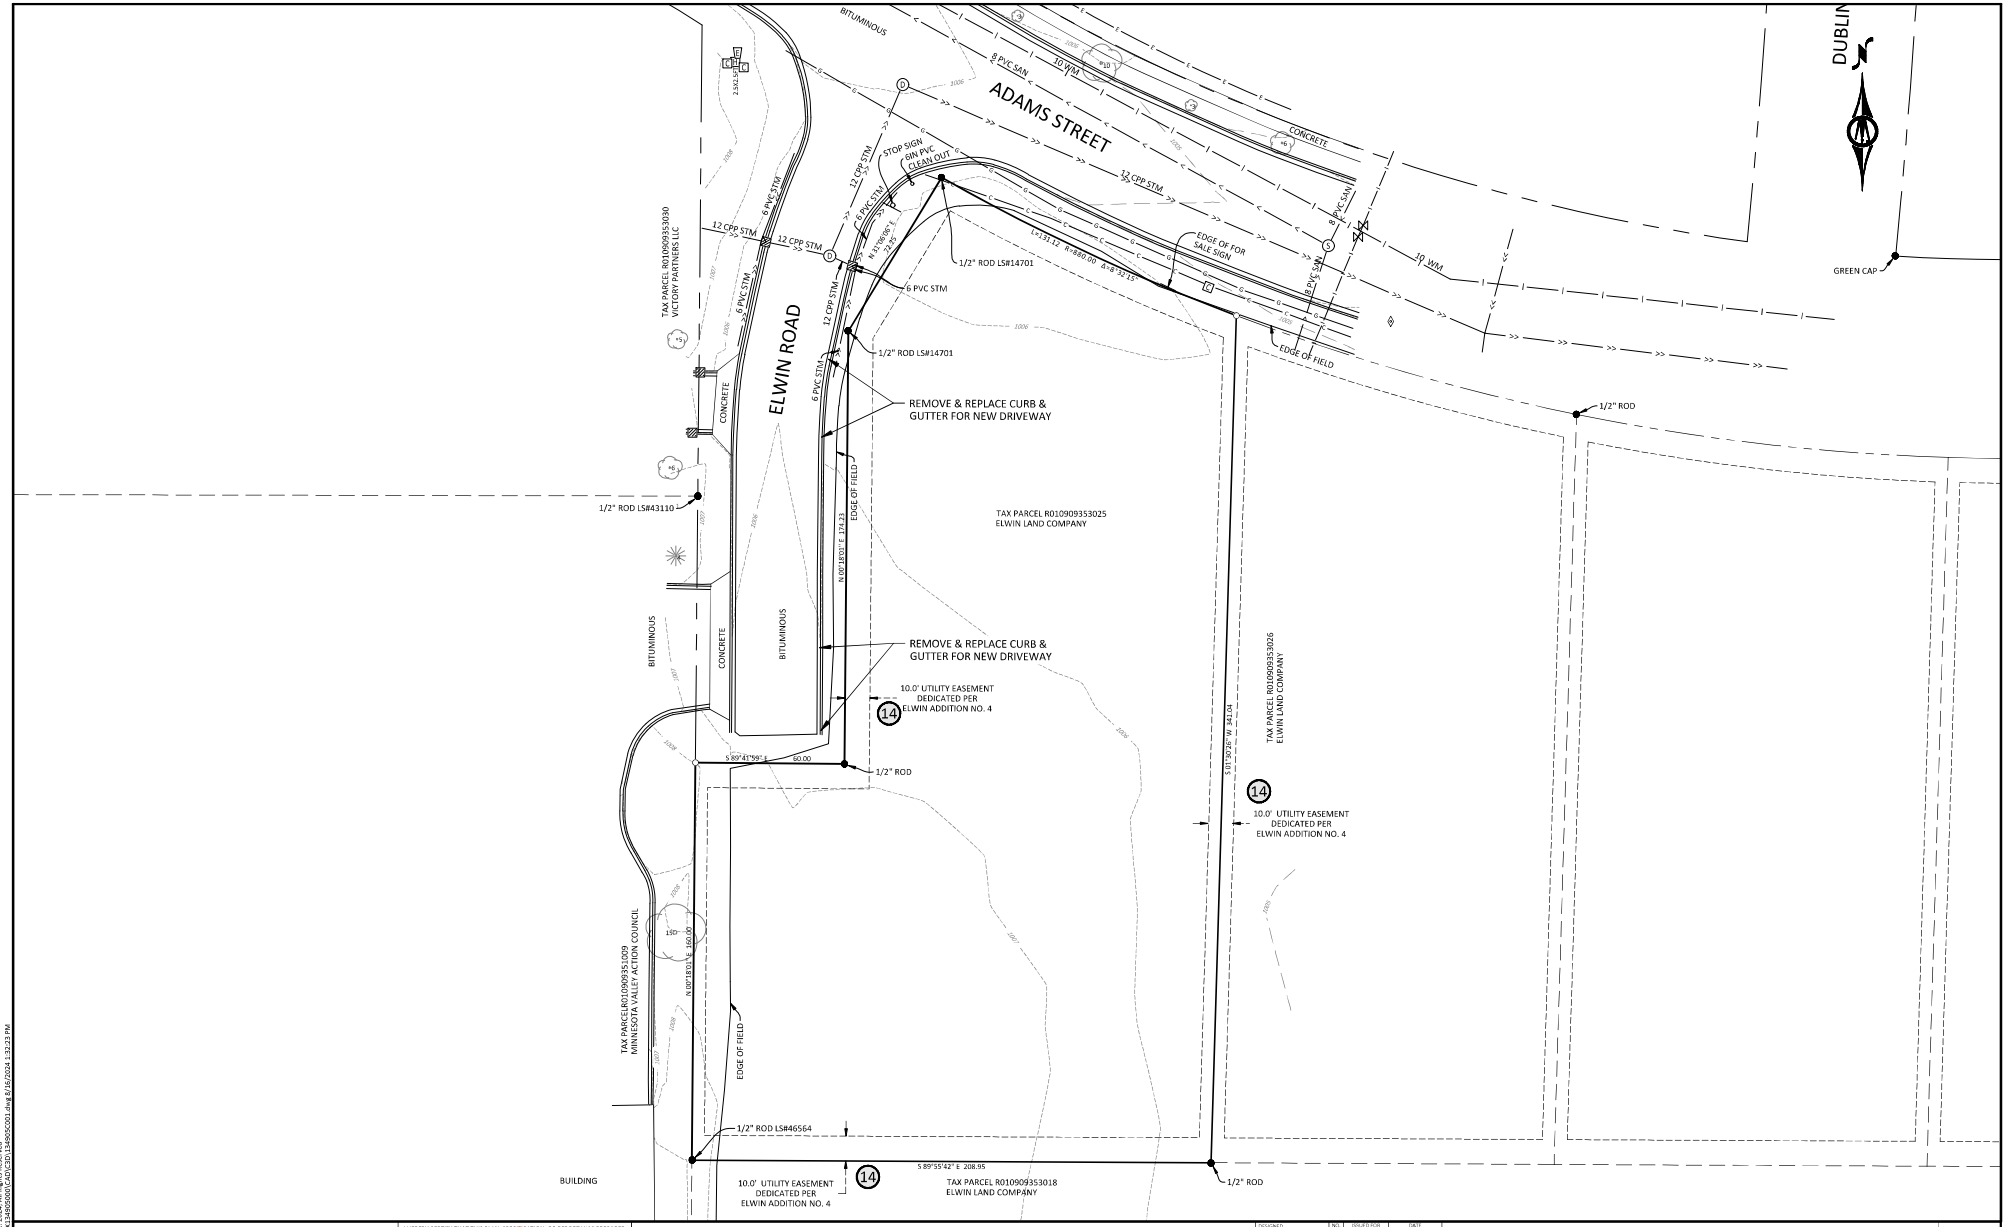

HORZ. 0 25 50
SCALE FEET

I HEREBY CERTIFY THAT THIS PLAN, SPECIFICATION, OR REPORT WAS PREPARED BY ME OR UNDER MY DIRECT SUPERVISION AND THAT I AM A DULY LICENSED PROFESSIONAL ENGINEER UNDER THE LAWS OF THE STATE OF MINNESOTA.

NOT FOR CONSTRUCTION

ALEC W. PIETZ, P.E.
LIC NO. 59617 DATE XX/XX/XXXX

BOLTON & MENK

1960 PREMIER DRIVE
MANKATO, MN 56001
Phone: (507) 625-4171
Email: Mankato@bolton-menk.com
www.bolton-menk.com

DESIGNED	AWP
DRAWN	AWP
CHECKED	AWP
CLIENT PROJ. NO.	24X.134905

NO.	ISSUED FOR	DATE

OPHTHALMOLOGY ASSOCIATES
AMBULATORY SURGERY CENTER
EXISTING CONDITIONS & REMOVAL PLAN
EXISTING CONDITIONS & REMOVAL PLAN

SHEET
C0.01

© Bolton & Menk, Inc. 2024, All Rights Reserved
X:\SPERA\Ch_PR\24X.134905\000\CAD\CED\134905C001.dwg 8/16/2024 1:32:23 PM