SITE SIGNAGE KEY NOTES

- (F) MAINTENANCE VEHICLE PARKING SIGN
- (G) DRIVEWAY DESIGNATION / WAYFINDING / INFORMATION SIGN (SIGN PANEL BY OWNER)
- (H) ELECTRIC VEHICLE PARKING ONLY SIGN

* FURNISH AND INSTALL SIGNS ACCORDING TO MN MUTCD REQUIREMENTS.

** DRIVEWAY DESIGNATION / WAYFINDING / INFORMATION SIGNS TO BE MOUNTED ON DOUBLE SIGN POST (SEE DETAIL).

ACCESSIBLE PARKING KEY NOTES

- (A) ACCESSIBLE PARKING SIGN (MnDOT RT-81)
- (B) VAN ACCESSIBLE SIGN (MUTCD 2009R PA-8b)
- (C) NO PARKING ACCESSIBLE SIGN
- (D) WALK TAPER DOWN TO PAVEMENT
- (E) WALK FLUSH WITH PAVEMENT

* FURNISH AND INSTALL SIGNS ACCORDING TO STATE AND/OR FEDERAL MUTCD REQUIREMENTS.

** SIGNS THAT HAVE MULTIPLE DESIGNATIONS SHALL BE MOUNTED ON THE SAME POST.

*** SEE PLANS FOR FLUSH TAPER LENGTH

PAVEMENT LEGEND

SYMBOL	DESCRIPTION
	BITUMINOUS PAVEMENT
	HEAVY DUTY BITUMINOUS PAVEMENT
	CONCRETE PAVEMENT
	HEAVY DUTY CONCRETE PAVEMENT
	CONCRETE WALK
	TURNDOWN WALK
	REVERSE PITCH CONCRETE CURB AND GUTTER

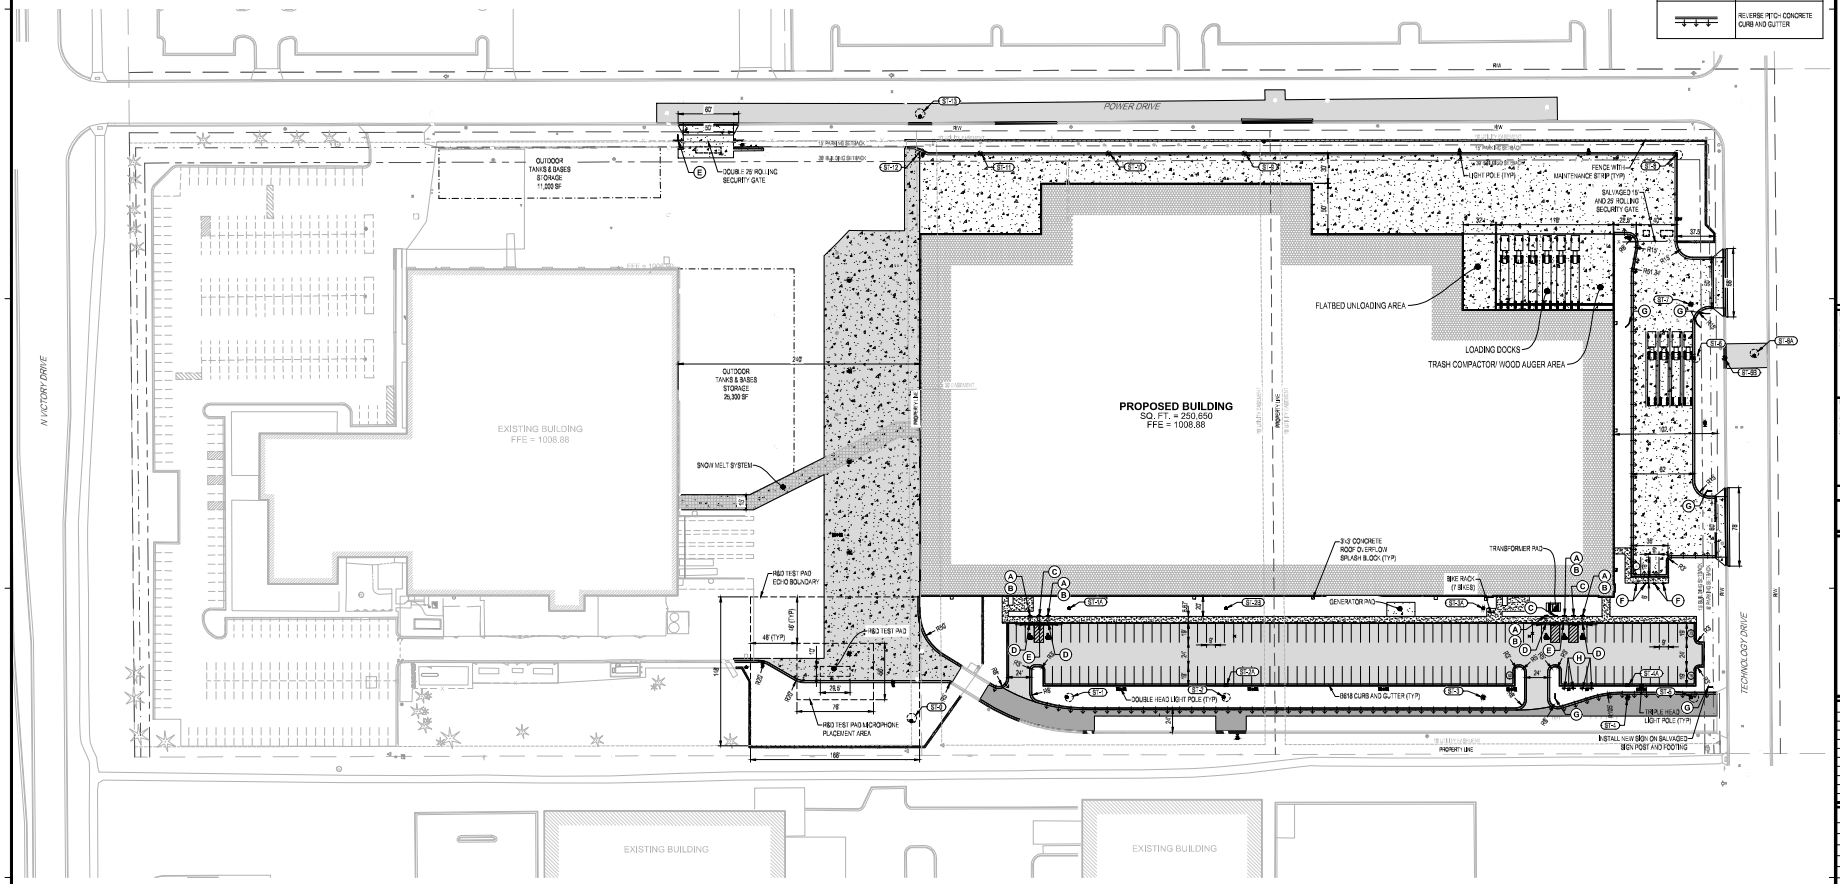

N

0 50 100
SCALE IN FEET

ISG

I HEREBY CERTIFY THAT THIS PLAN, SPECIFICATION OR REPORT WAS PREPARED BY ME OR UNDER MY DIRECT SUPERVISION AND THAT I AM A DULY LICENSED PROFESSIONAL ENGINEER UNDER THE LAWS OF THE STATE OF MINNESOTA.

DATE _____ LIC. NO. _____

I HEREBY CERTIFY THAT THIS PLAN, SPECIFICATION OR REPORT WAS PREPARED BY ME OR UNDER MY DIRECT SUPERVISION AND THAT I AM A DULY LICENSED PROFESSIONAL ENGINEER UNDER THE LAWS OF THE STATE OF MINNESOTA.

DATE _____ LIC. NO. _____

SHEET NOT VALID UNLESS THIS TEXT IS COLOR.

THIS DOCUMENT IS THE PROPERTY OF I & S GROUP, INC. AND MAY NOT BE USED, COPIED OR DUPLICATED WITHOUT PRIOR WRITTEN CONSENT.

PROJECT

ROLLS-ROYCE POWER SYSTEMS

LOGISTICS CENTER

MANKATO MINNESOTA

REVISION SCHEDULE

DATE	DESCRIPTION	BY

PROJECT NO.	23-29938
FILE NAME	29938-C3-SITE
DRAWN BY	--
DESIGNED BY	--
REVIEWED BY	--
ORIGINAL ISSUE DATE	--/--/--
CLIENT PROJECT NO.	-

TITLE

OVERALL SITE PLAN

SHEET

C3-10

PRELIMINARY NOT FOR CONSTRUCTION

PRELIMINARY NOT FOR CONSTRUCTION

PLOT DATE: 8/29/2024 2:28 PM