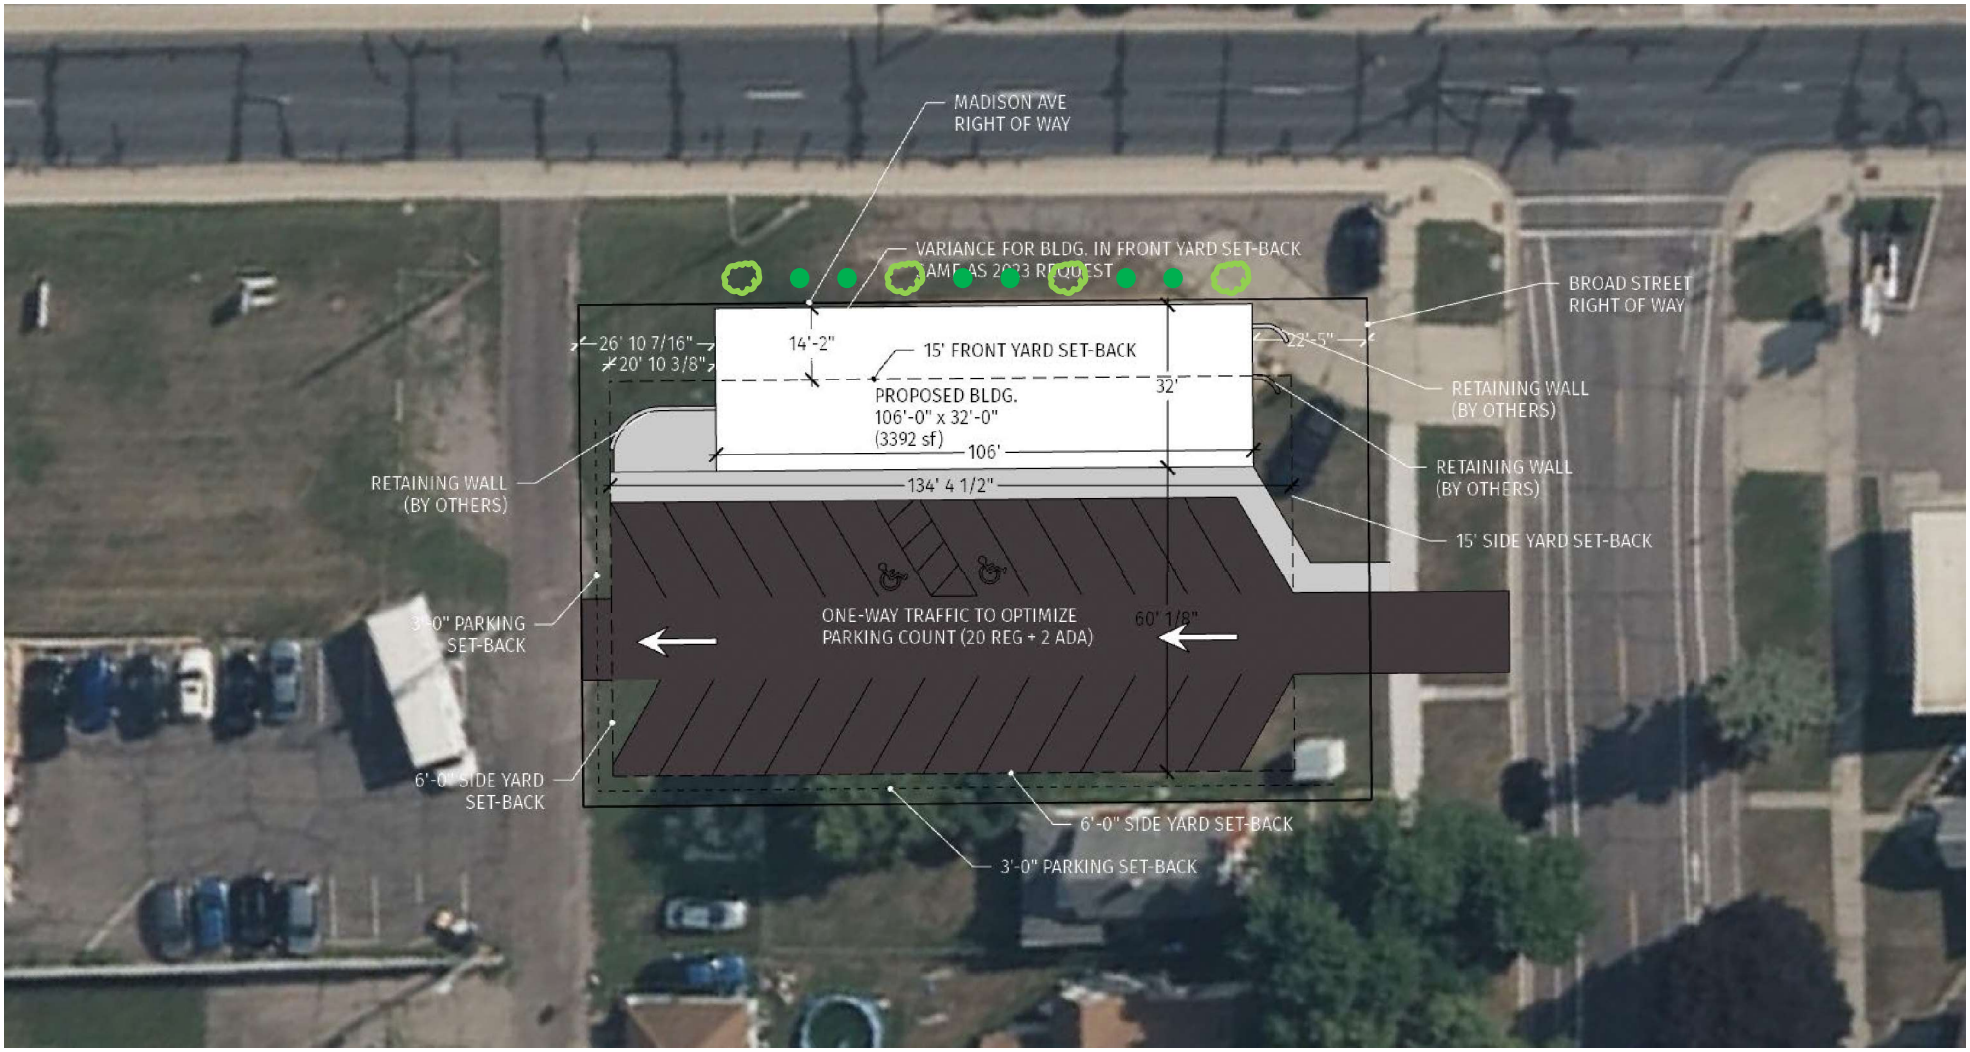

APX CONSTRUCTION GROUP

THIS DOCUMENT IS THE PROPERTY OF APX CONSTRUCTION GROUP AND MAY NOT BE USED, COPIED OR DUPLICATED IN ANY WAY WITHOUT WRITTEN CONSENT. DISCLAIMER: Project is Design-Build due to the lack of on-site consultation & supervision, and control over the actual construction process, and because of the various local building code requirements and weather conditions. The Drafter/Designer/Architect assumes no responsibility in the use of these plans for any damages. This includes structural failures due to any deficiencies, omissions, or errors in the design or blueprints. It is recommended that you consult with a local building official and/or inspector prior to the start of the construction. General Contractor shall verify all existing dimensions and field conditions prior to ordering or fabricating any materials. Sizes and dimensions can differ from what is shown on documents. Cross reference plans with all other consultant's sets. All construction shall be installed in accordance with the manufacturer's current specifications and industry standards. All construction components shall meet adopted code requirements.

SITE OVERLAY	12/20/2024
830 N. BROAD ST.	3