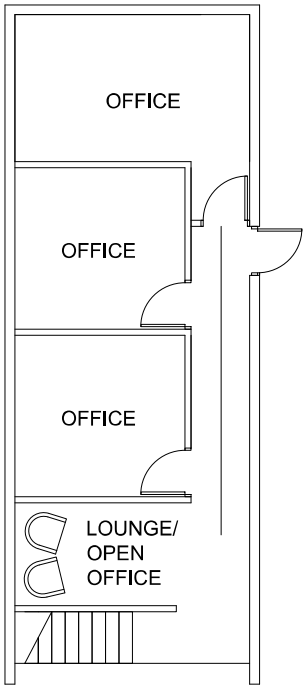

2 FLOOR PLAN - LEVEL 2 (802 sf)

SCALE: 1/4"=1'-0"

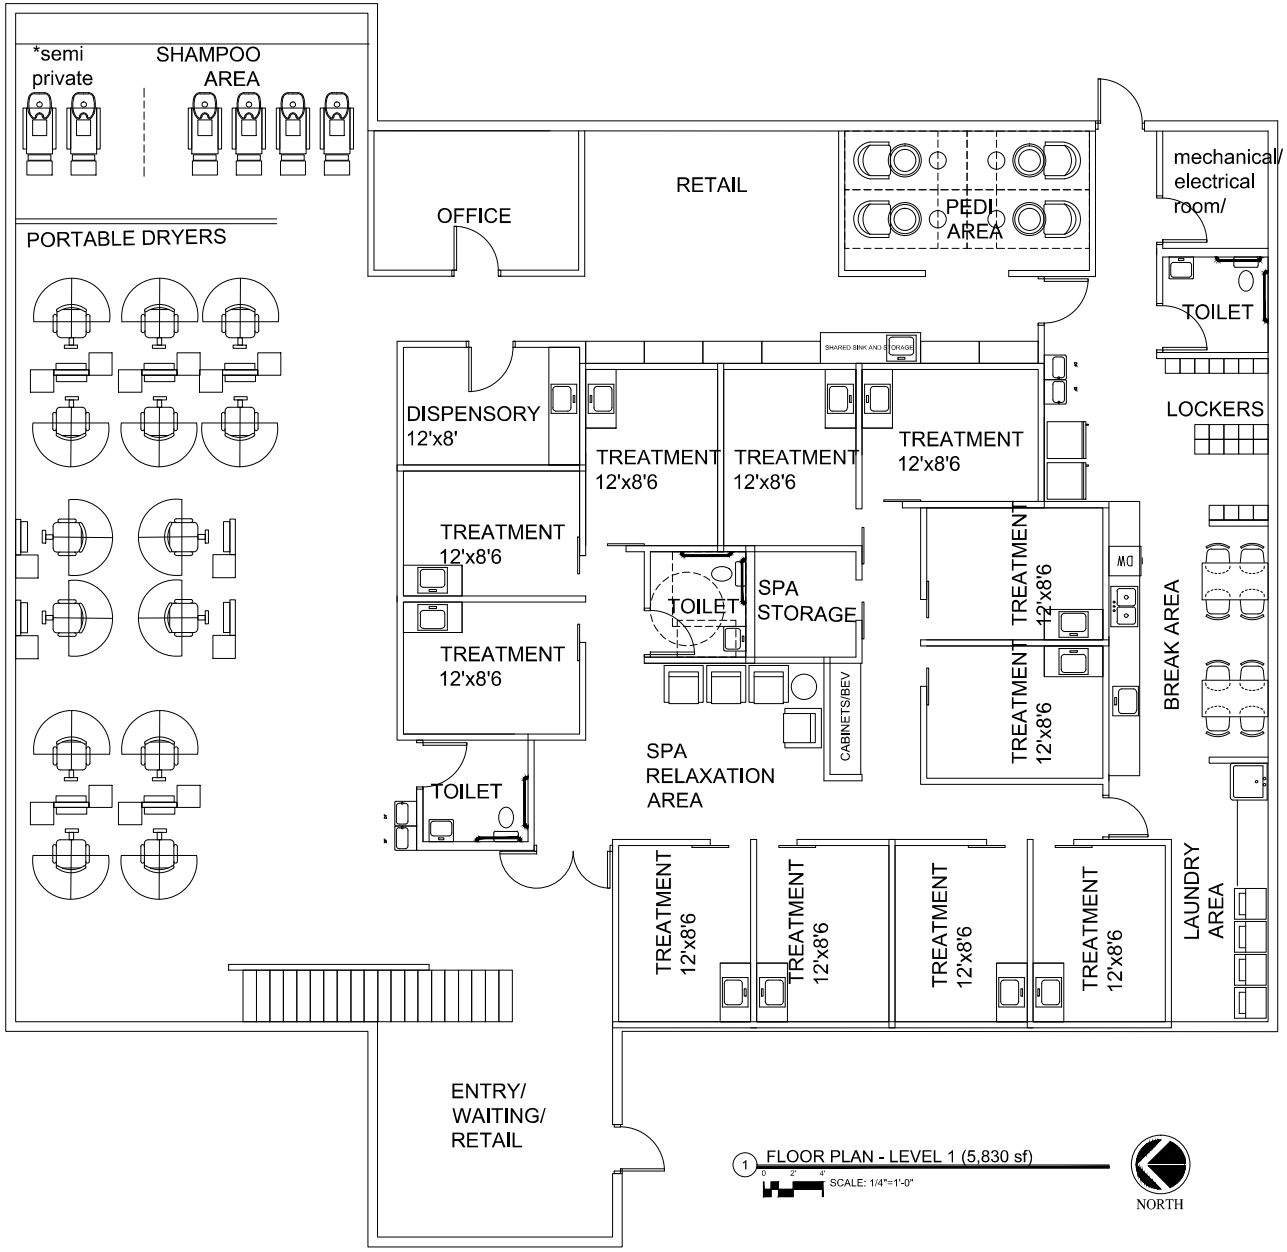

1 FLOOR PLAN - LEVEL 1 (5,830 sf)

SCALE: 1/4"=1'-0"

NORTH

RDS ARCHITECTS

Bright Pixel Design

PARKING:

BEAUTY SHOP: 18 OPERATOR STATIONS X 3 = 54 REQ'D

RETAIL AREA: 825 sf / 200 = 4.125 REQ'D

GENERAL OFFICE: 1,123 sf / 200 = 5.612 REQ'D

TREATMENT: 1950 SF / 200 = 9.75 REQ'D

74 TOTAL REQUIRED

No.	SUBMISSIONS & REVISIONS	Date

CONCEPT FLOOR PLANS

JOB. NO.: 25.35.1

DATE: 2-21-2025

DRAWN BY: MJB

A1.1