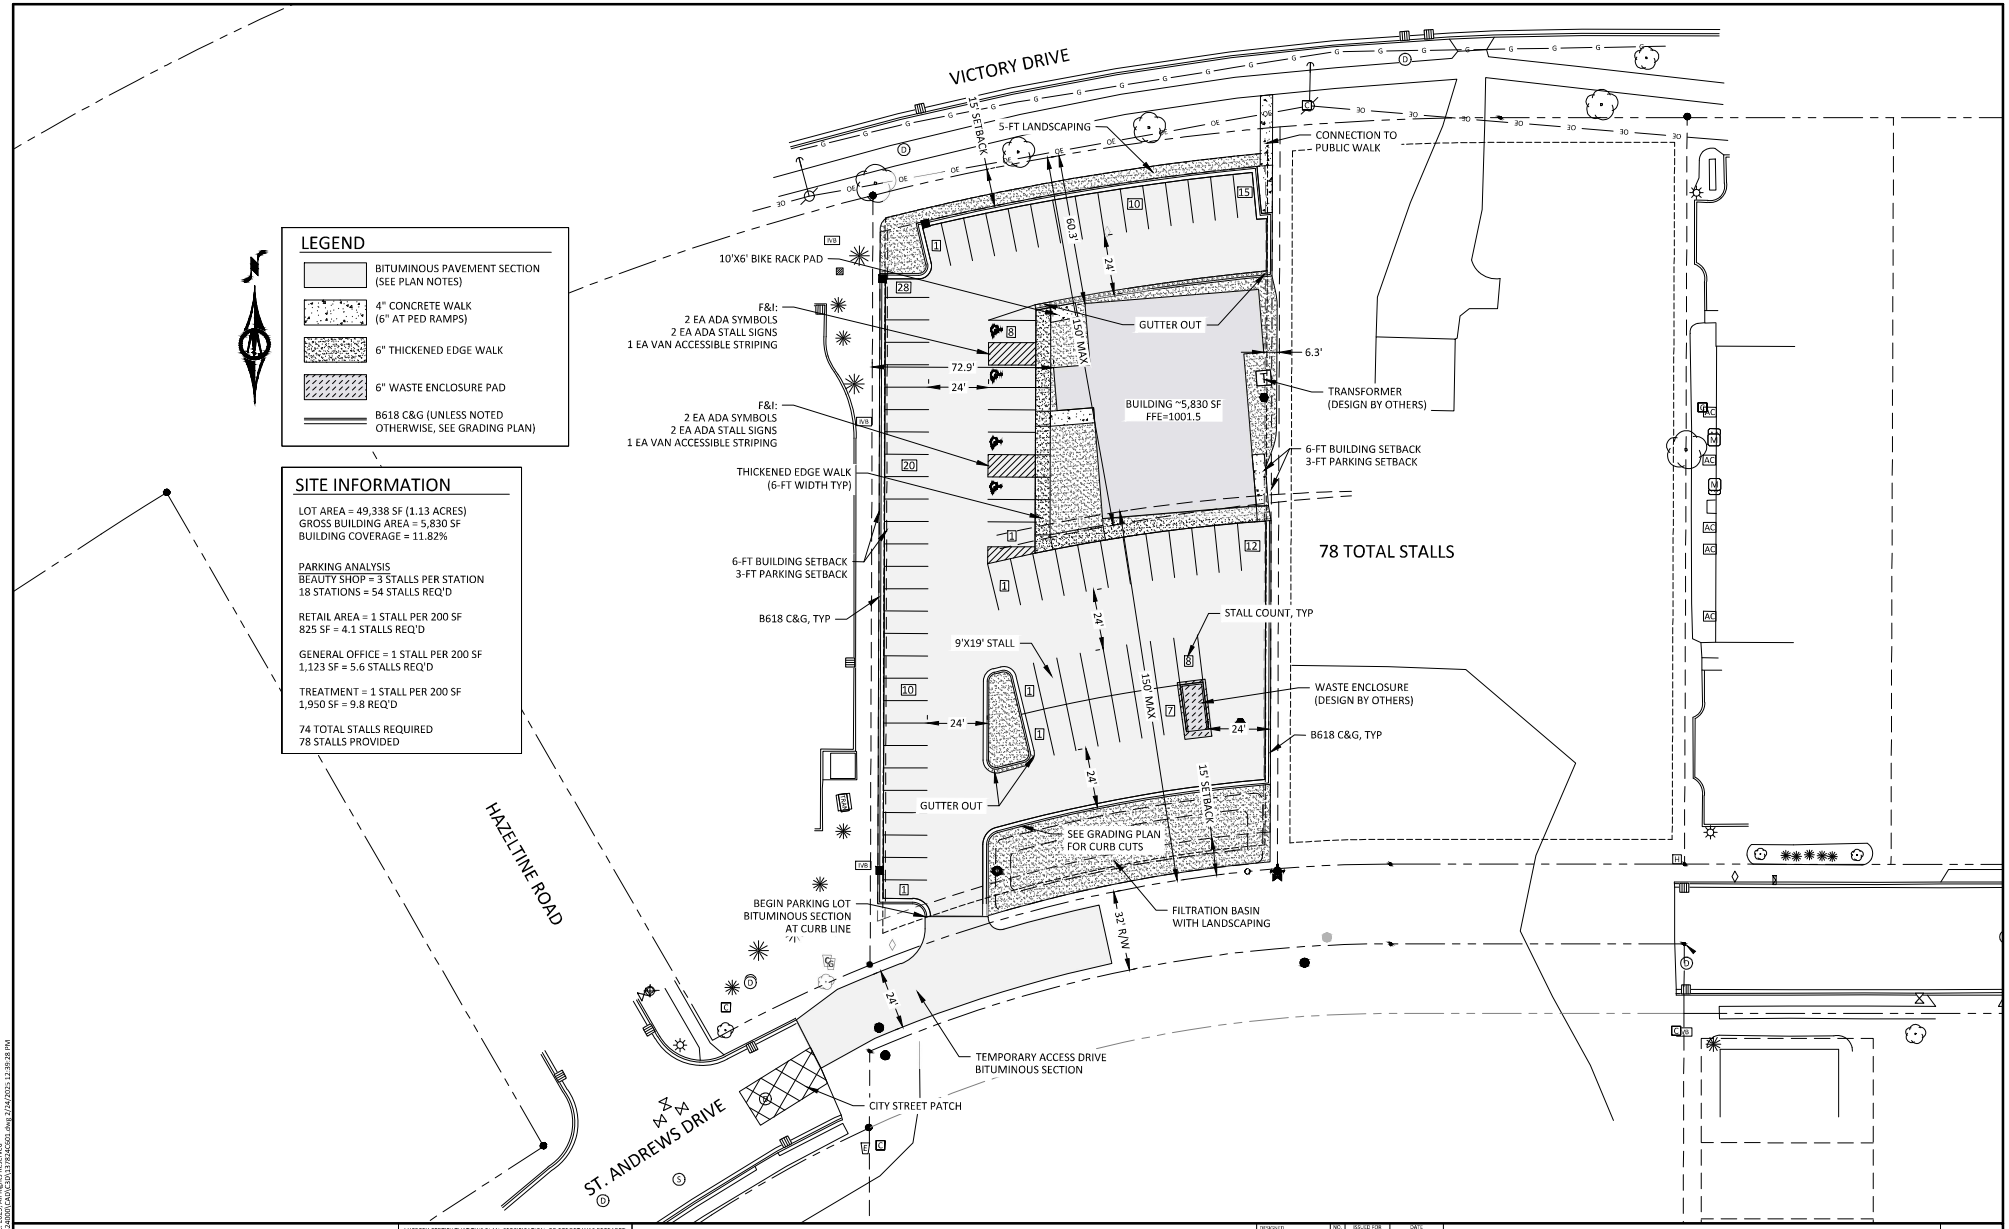

HORZ. 0 25 50
SCALE FEET

I HEREBY CERTIFY THAT THIS PLAN, SPECIFICATION, OR REPORT WAS PREPARED BY ME OR UNDER MY DIRECT SUPERVISION AND THAT I AM A DULY LICENSED PROFESSIONAL ENGINEER UNDER THE LAWS OF THE STATE OF MINNESOTA.

NOT FOR CONSTRUCTION

ALEC W. PIETZ, P.E.
LIC. NO. 59617 DATE XX/XX/XXXX

BOLTON & MENK

1960 PREMIER DRIVE
MANKATO, MN 56001
Phone: (507) 625-4171
Email: Mankato@bolton-menk.com
www.bolton-menk.com

DESIGNED	AWP
DRAWN	AWP
CHECKED	AWP
CLIENT PROJ. NO.	25X.137824

NO.	ISSUED FOR	DATE

WEB CONSTRUCTION
LOT 1 BLOCK 1, ALEXIA SUBDIVISION
SITE PLAN

SHEET C6.01

© Bolton & Menk, Inc. 2025, All Rights Reserved
P:\WEB_PROJECTS\2500\CADE\25X137824C601.dwg 2/24/2025 12:39:28 PM