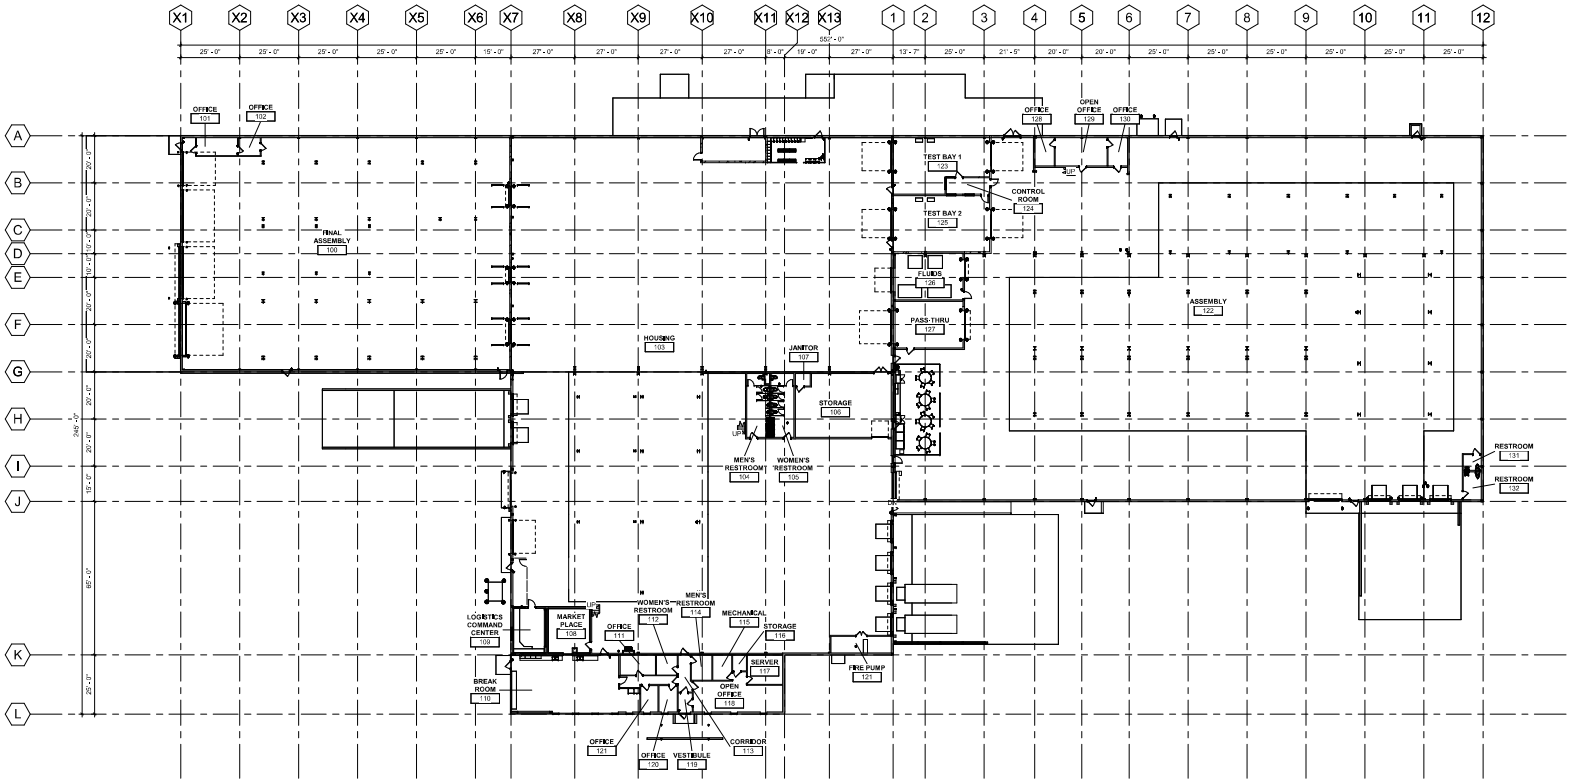

1 FIRST FLOOR PLAN
3/64" = 1'-0"

ISG

THIS DOCUMENT IS THE PROPERTY OF I & S GROUP, INC. AND MAY NOT BE USED, COPIED OR DUPLICATED WITHOUT PRIOR WRITTEN CONSENT.
© 2024 I & S GROUP, INC.

PROJECT

ROLLS ROYCE SOLUTIONS AMERICA, INC. LUNDIN LPR #1180

MANKATO MINNESOTA

REVISION SCHEDULE

DATE:	DESCRIPTION	BY
08/26/25	CUP SUBMITTAL	

PROJECT NO.	25-32426
FILE NAME	
DRAWN BY	Author
DESIGNED BY	Designer
REVIEWED BY	Checker
ORIGINAL ISSUE DATE	08/07/2025
CLIENT PROJECT NO.	1180

TITLE

FIRST FLOOR PLAN - OVERALL

SHEET

A1-21CUP

PRELIMINARY NOT FOR CONSTRUCTION

PRELIMINARY NOT FOR CONSTRUCTION

REFERENCE SCALE
1" = 1'-0"
0 1/64" 1"

8/26/2025 12:57:26 PM