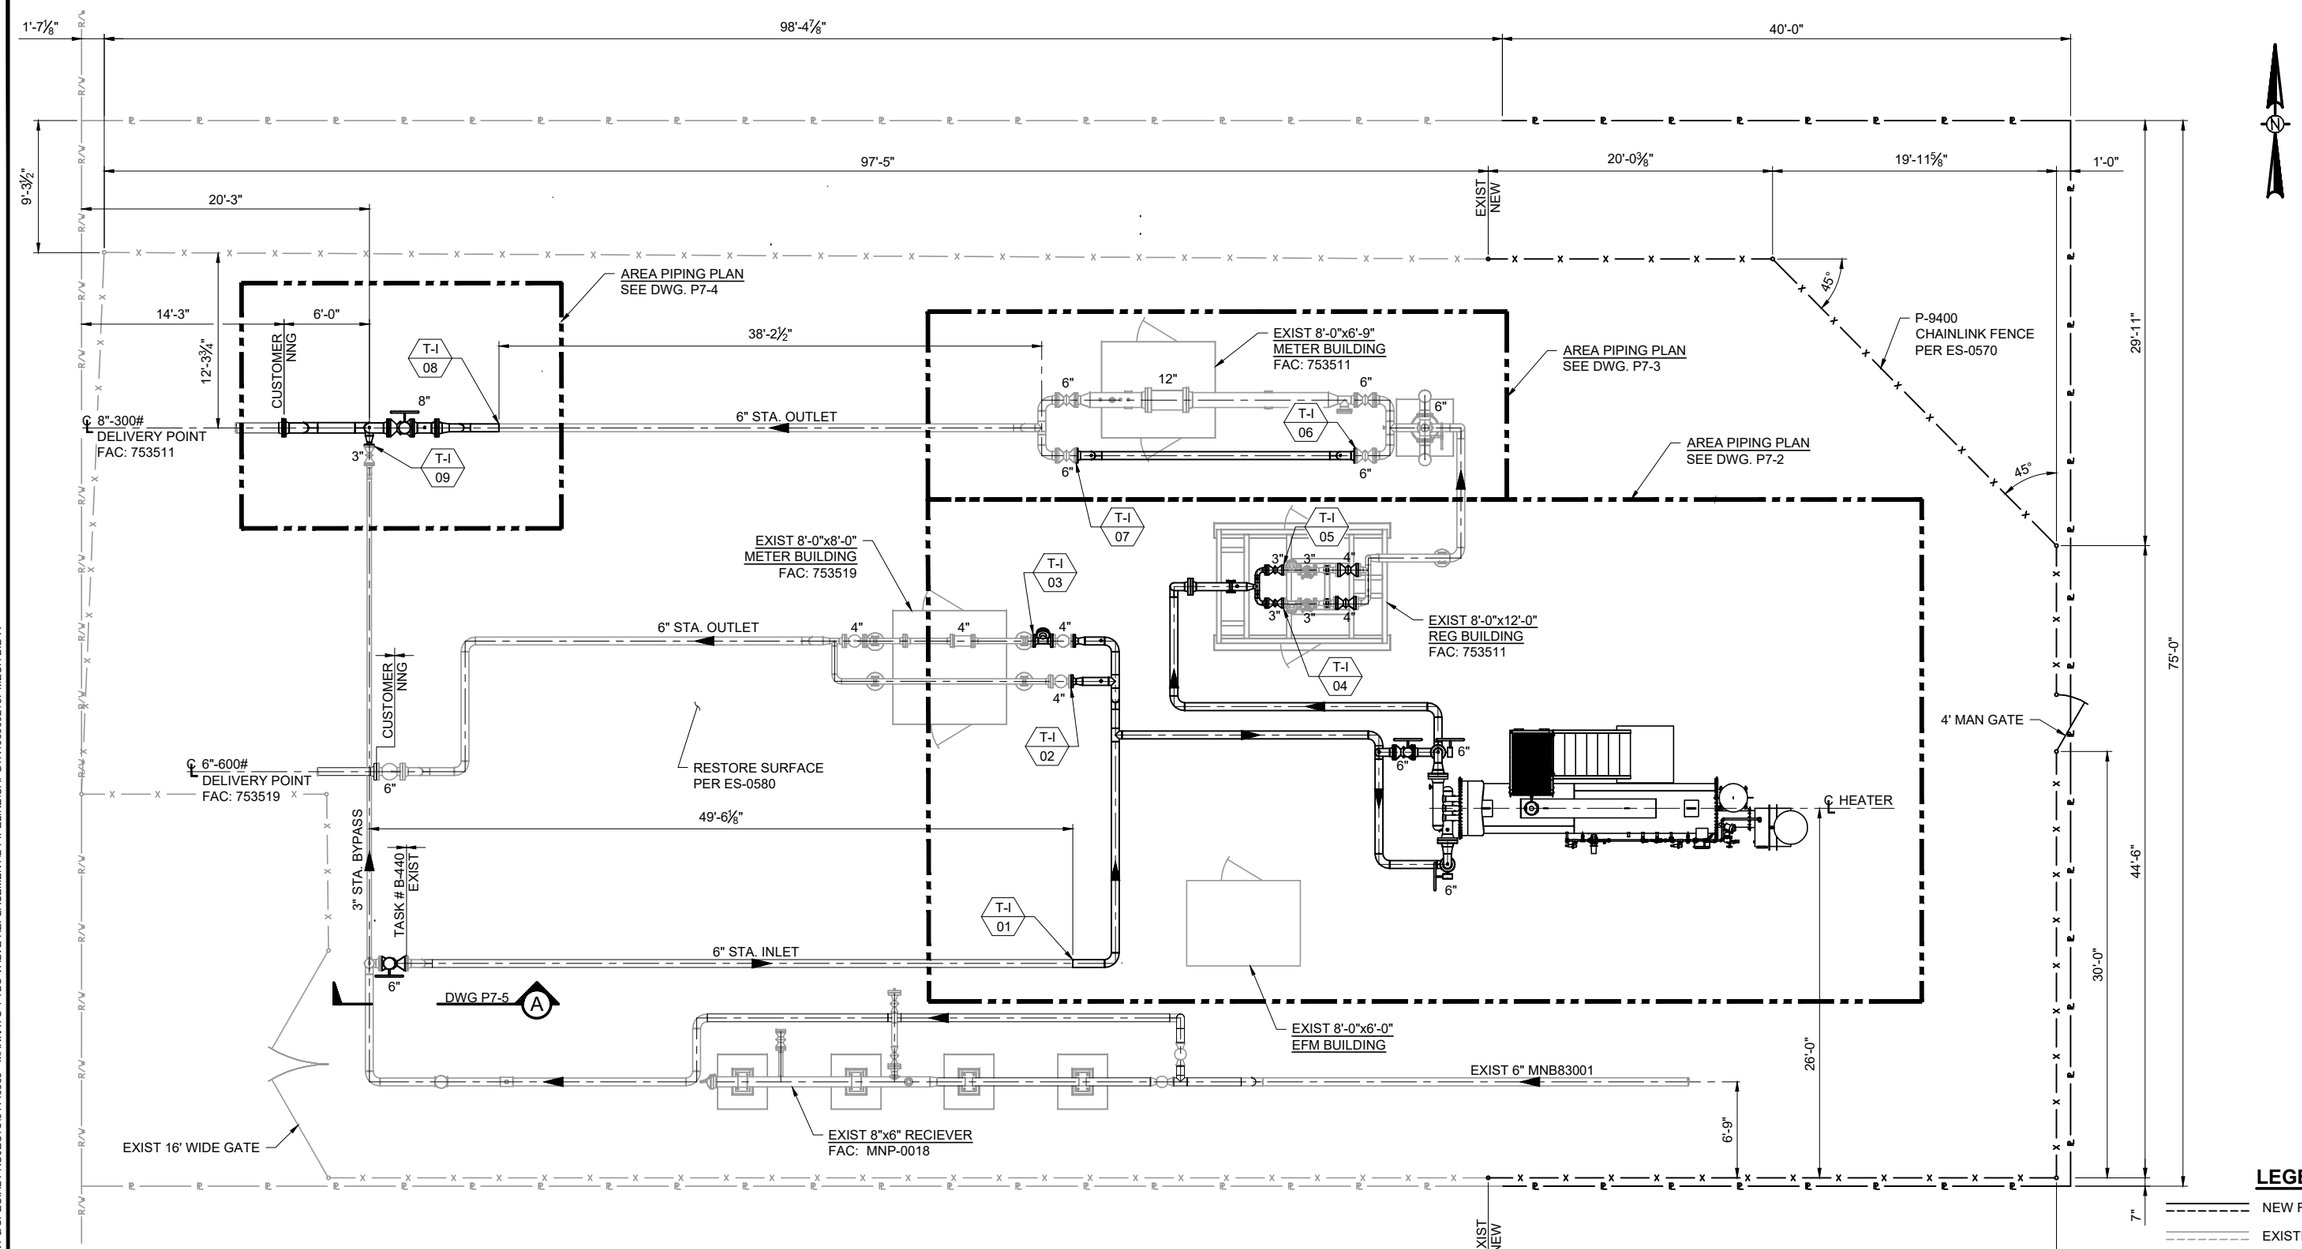

NOTES:

1. ALL NEW CONSTRUCTION TO BE DONE BY THE SUPPLIER.
2. SUPPLIER TO FIELD VERIFY ALL DIMENSIONS AND ELEVATIONS PRIOR TO FABRICATION.
3. SUPPLIER TO EXERCISE EXTREME CAUTION WHILE DITCHING DUE TO ANY BURIED PIPE, CONDUIT OR CABLE NOT SHOWN ON DRAWING.

REF. DWG. AR-01, P7-1-R & P7-1-T

TASK NUMBERS ON THIS DRAWING FOR
PROJECT NUMBER: CAPGTR1000002157

A-380	753511 MANKATO MN # 1 MODS	
B-380	753519 MANKATO MN # 6 MODS	
B-440	MNB83001 MANKATO MN #1 & #6 INLET VALVE	

LEGEND

- NEW FACILITIES
- EXISTING FACILITIES
- ROW LINE
- PROPERTY LINE
- FENCE LINE

24" 0 2'-0" 5'-0" 12'-0"

SCALE: 3/16" = 1'-0"

SCALE DISCLAIMER:
NOTED SCALE APPLIES TO 22"x34" PAPER SIZE ONLY

INTERNAL INFORMATION
DISTRIBUTION/COPIES LIMITED TO PROJECT NEEDS

NO.	REVISION - DESCRIPTION	BY	DATE	CHK'D	APP'D
A	ISSUED FOR BID	AFA	4/11/25		

BID DRAWING
DO NOT USE FOR CONSTRUCTION

STATUS	CHECKED BY	CHECKED DATE	APPROVED BY	APPROVED DATE
PRELIM				
BID	DJL	4/11/25	TJS	4/11/25
CONST.				

REL. PROJ. NO.: N/A
FAC. CODE / STA. NO.: 753511 / 753519
PIPELINE NO.: MNB83001
POI NO.: 1373 CONST. YR: 2025

	BY	DATE
DESIGN	AFA	11/07/24
DRAWN	AFA	11/07/24
ASBUILT		

SCALE: 3/16" = 1'-0" FILE NO.:

MANKATO MN #1
MANKATO 1 TBS VALVE REPLACEMENT
SITE PIPING PLAN
SEC. 19, T108N, R26W
BLUE EARTH COUNTY, MINNESOTA

Northern Natural Gas

PROJECT NUMBER
CAPGTR1000002157

DWG. NO.
P7-1 A

4/10/2025 4:09 PM J:\PROJECTS\NNG\2025\MEASUREMENT & SPECIAL PROJECTS\01140339 - MANKATO 1 TBS VALVE REPLACEMENT\2-PIPELINE\CAPGTR1000002157 MECH BID A