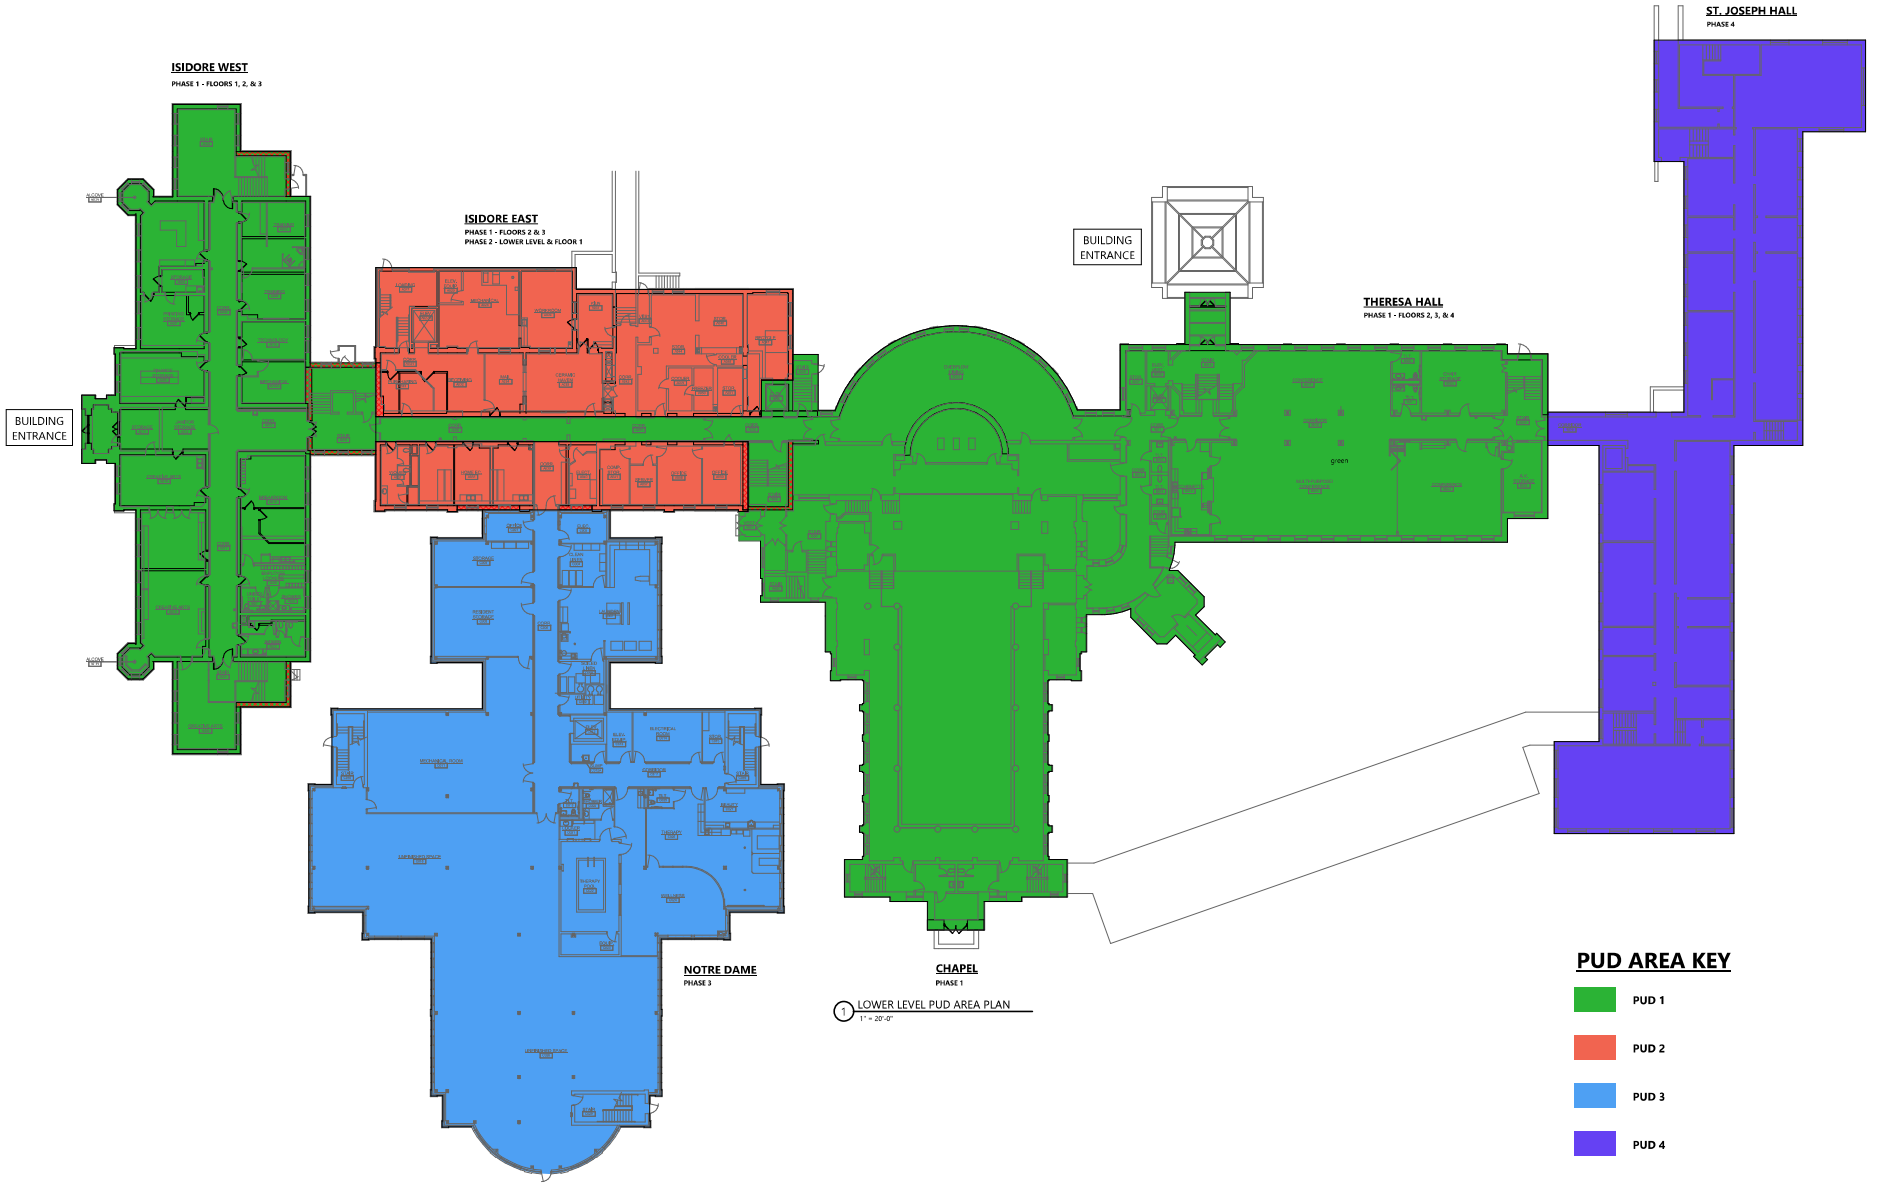


© 2025 WIDSETH SMITH NOLTING & ASSOCIATES, INC. - ORIG# 12934 - 7/27/2026 4:47:53 PM

WIDSETH
ARCHITECTS • ENGINEERS • SCIENTISTS • SURVEYORS

DRAWN BY: BRL GNTS
CHECKED BY: BMS DJH

I HEREBY CERTIFY THAT THIS PLAN, SPECIFICATION, OR REPORT WAS PREPARED BY ME OR UNDER MY DIRECT SUPERVISION AND THAT I AM A DULY LICENSED ARCHITECT UNDER THE LAWS OF THE STATE.

PRELIMINARY NOT FOR CONSTRUCTION

07-02-2026

<PROJECT ARCHITECT> LIC. #: <XXXXX> DATE: <MM-DD-YYYY>

DATE	REV#	REVISIONS DESCRIPTION

GOOD COUNSEL HILL PUD 2


LOWER LEVEL PUD AREA PLAN

EXHIBIT 13

PROJECT #: <2025-10591>

<2025-10591>

GOOD COUNSEL HILL PUD 2

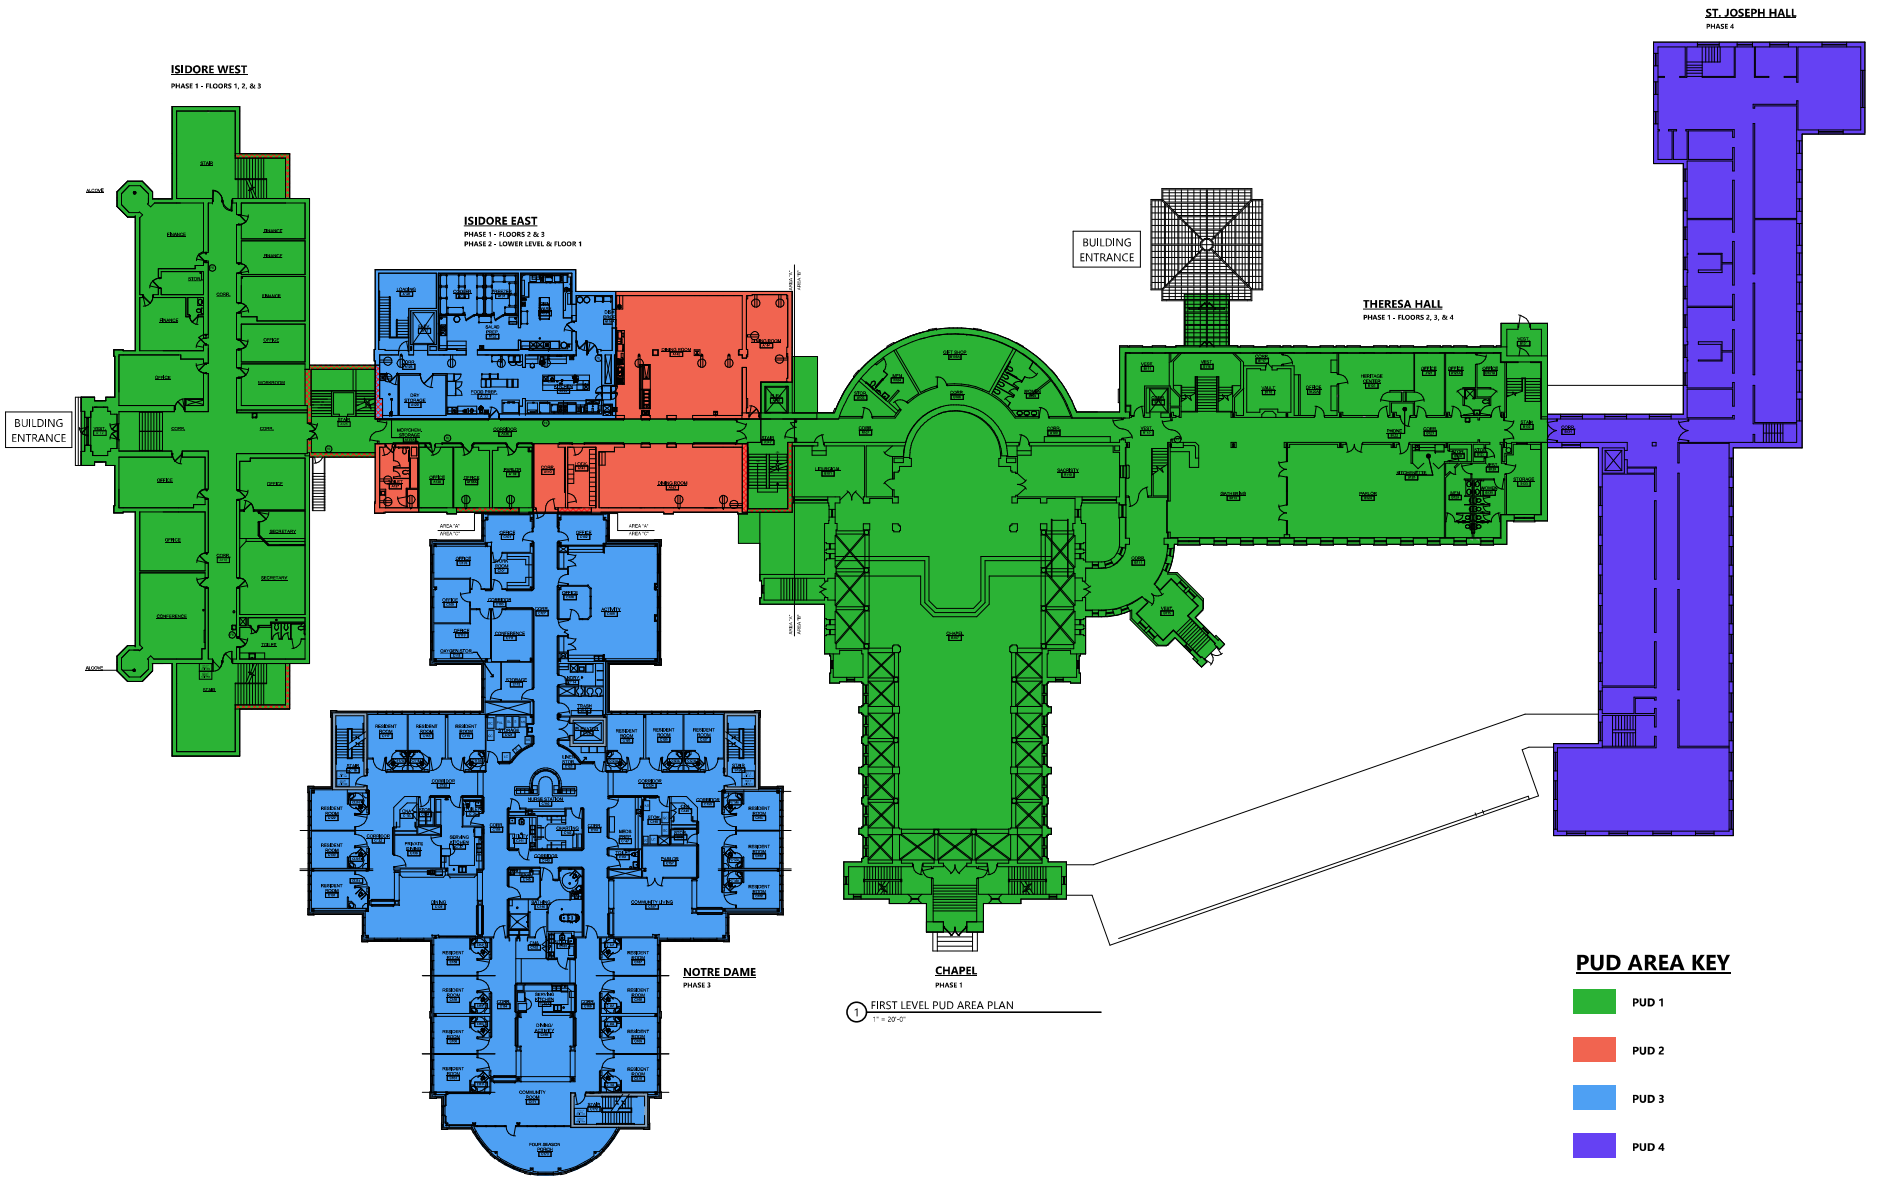

© 2025 WIDSETH SMITH NOLTING & ASSOCIATES, INC. - 10591.12.24 - 7/27/2026 4:47:53 PM

WIDSETH
ARCHITECTS • ENGINEERS • SCIENTISTS • SURVEYORS

DRAWN BY: BRL GNTS
CHECKED BY: BMS DJH

I HEREBY CERTIFY THAT THIS PLAN, SPECIFICATION, OR REPORT WAS PREPARED BY ME OR UNDER MY DIRECT SUPERVISION AND THAT I AM A DULY LICENSED ARCHITECT UNDER THE LAWS OF THE STATE OF <STATE>.

PRELIMINARY
NOT FOR CONSTRUCTION
07-02-2026

<PROJECT ARCHITECT> LIC. #: <XXXXX> DATE: <MM-DD-YYYY>

DATE	REV#	REVISIONS DESCRIPTION


GOOD COUNSEL HILL PUD 2

FIRST LEVEL PUD AREA PLAN

EXHIBIT 13

PROJECT #: <2025-10591>

<2025-10591>
GOOD COUNSEL HILL PUD 2

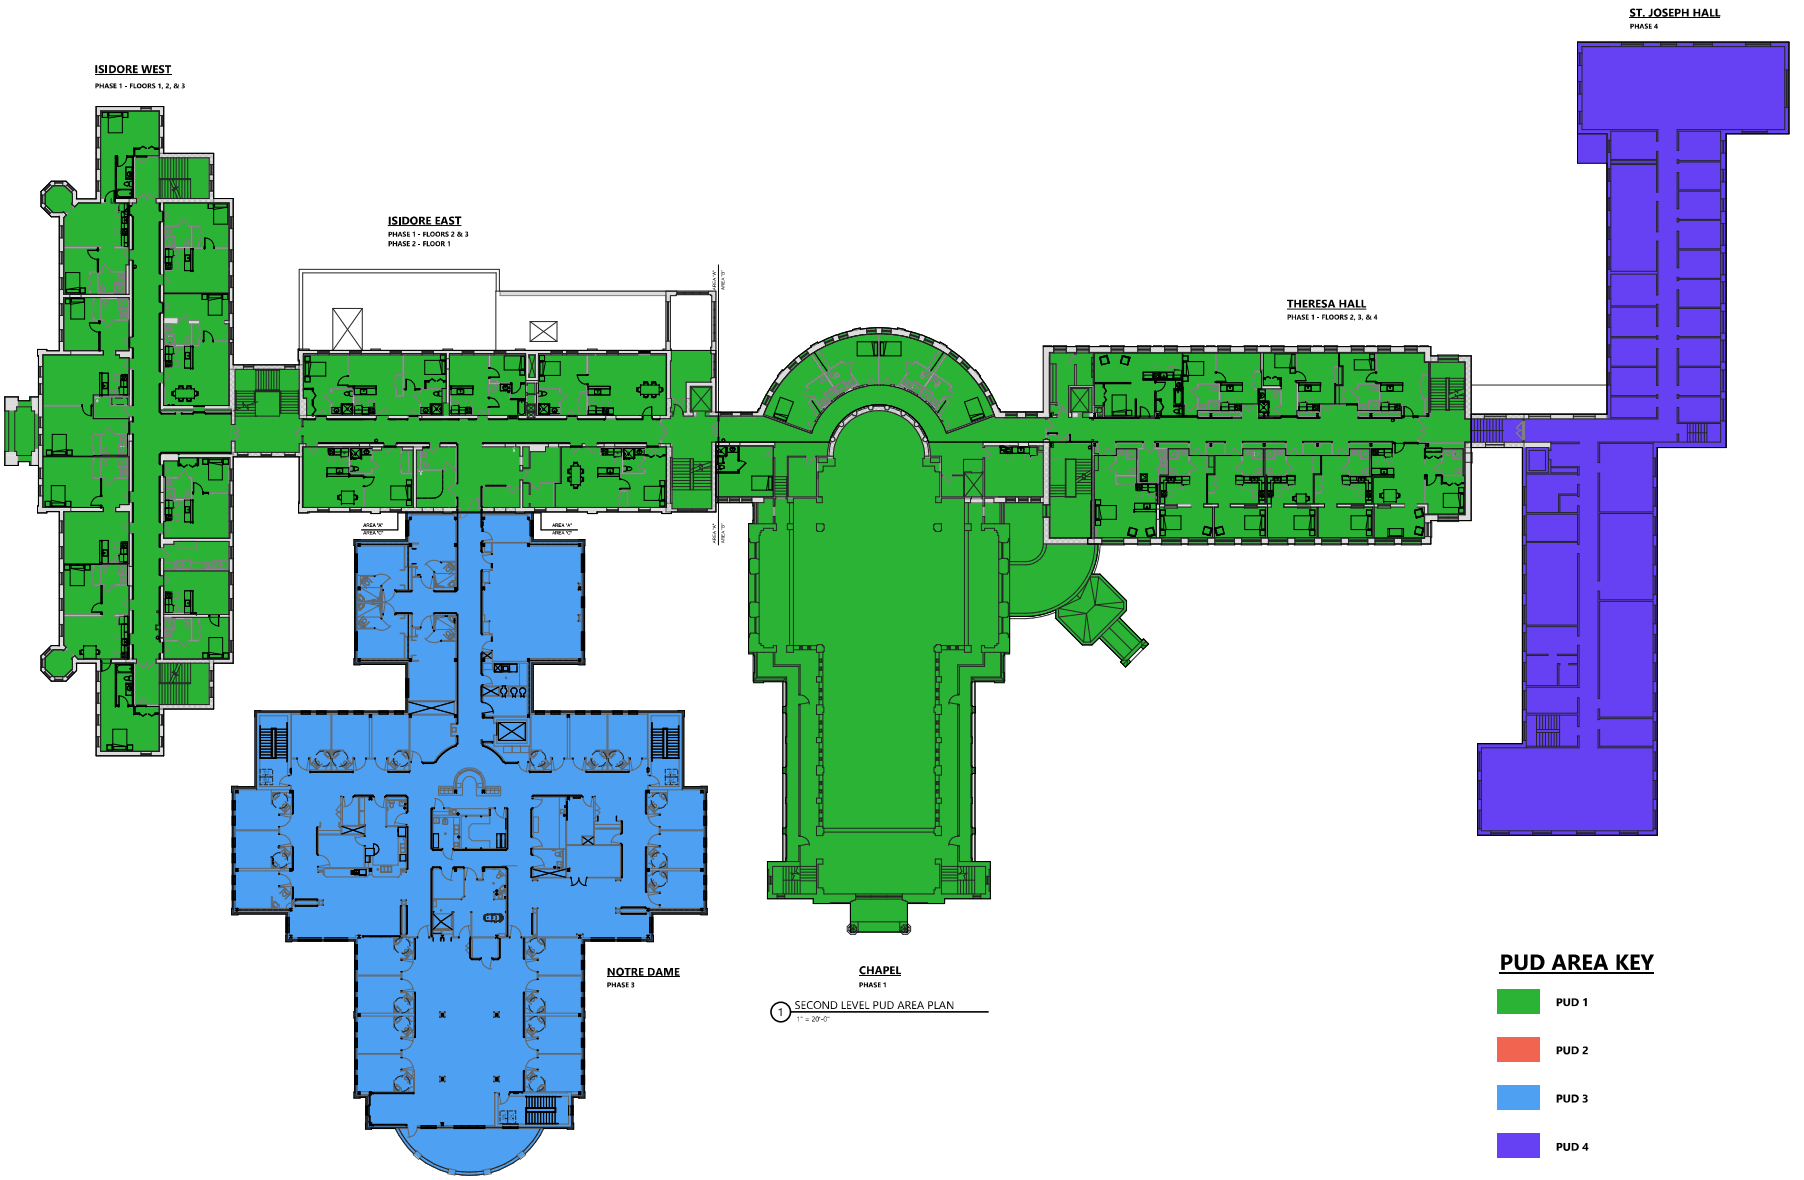

1 SECOND LEVEL PUD AREA PLAN
1" = 20'-0"

© 2025 WIDSETH SMITH NOLTING & ASSOCIATES, INC. - 10591.12.24 - 7/27/2026 4:47:53 PM

WIDSETH
ARCHITECTS • ENGINEERS • SCIENTISTS • SURVEYORS

DRAWN BY: BRL GNTS
CHECKED BY: BMS DJH

I HEREBY CERTIFY THAT THIS PLAN, SPECIFICATION, OR REPORT WAS PREPARED BY ME OR UNDER MY DIRECT SUPERVISION AND THAT I AM A DULY LICENSED ARCHITECT UNDER THE LAWS OF THE STATE OF

PRELIMINARY
NOT FOR CONSTRUCTION
07-02-2026

<PROJECT ARCHITECT> LIC. #: <XXXXX> DATE: <MM-DD-YYYY>

DATE	REV#	REVISIONS DESCRIPTION


GOOD COUNSEL HILL PUD 2

SECOND LEVEL PUD AREA PLAN

EXHIBIT 13

PROJECT #: <2025-10591>

<2025-10591>
GOOD COUNSEL HILL PUD 2

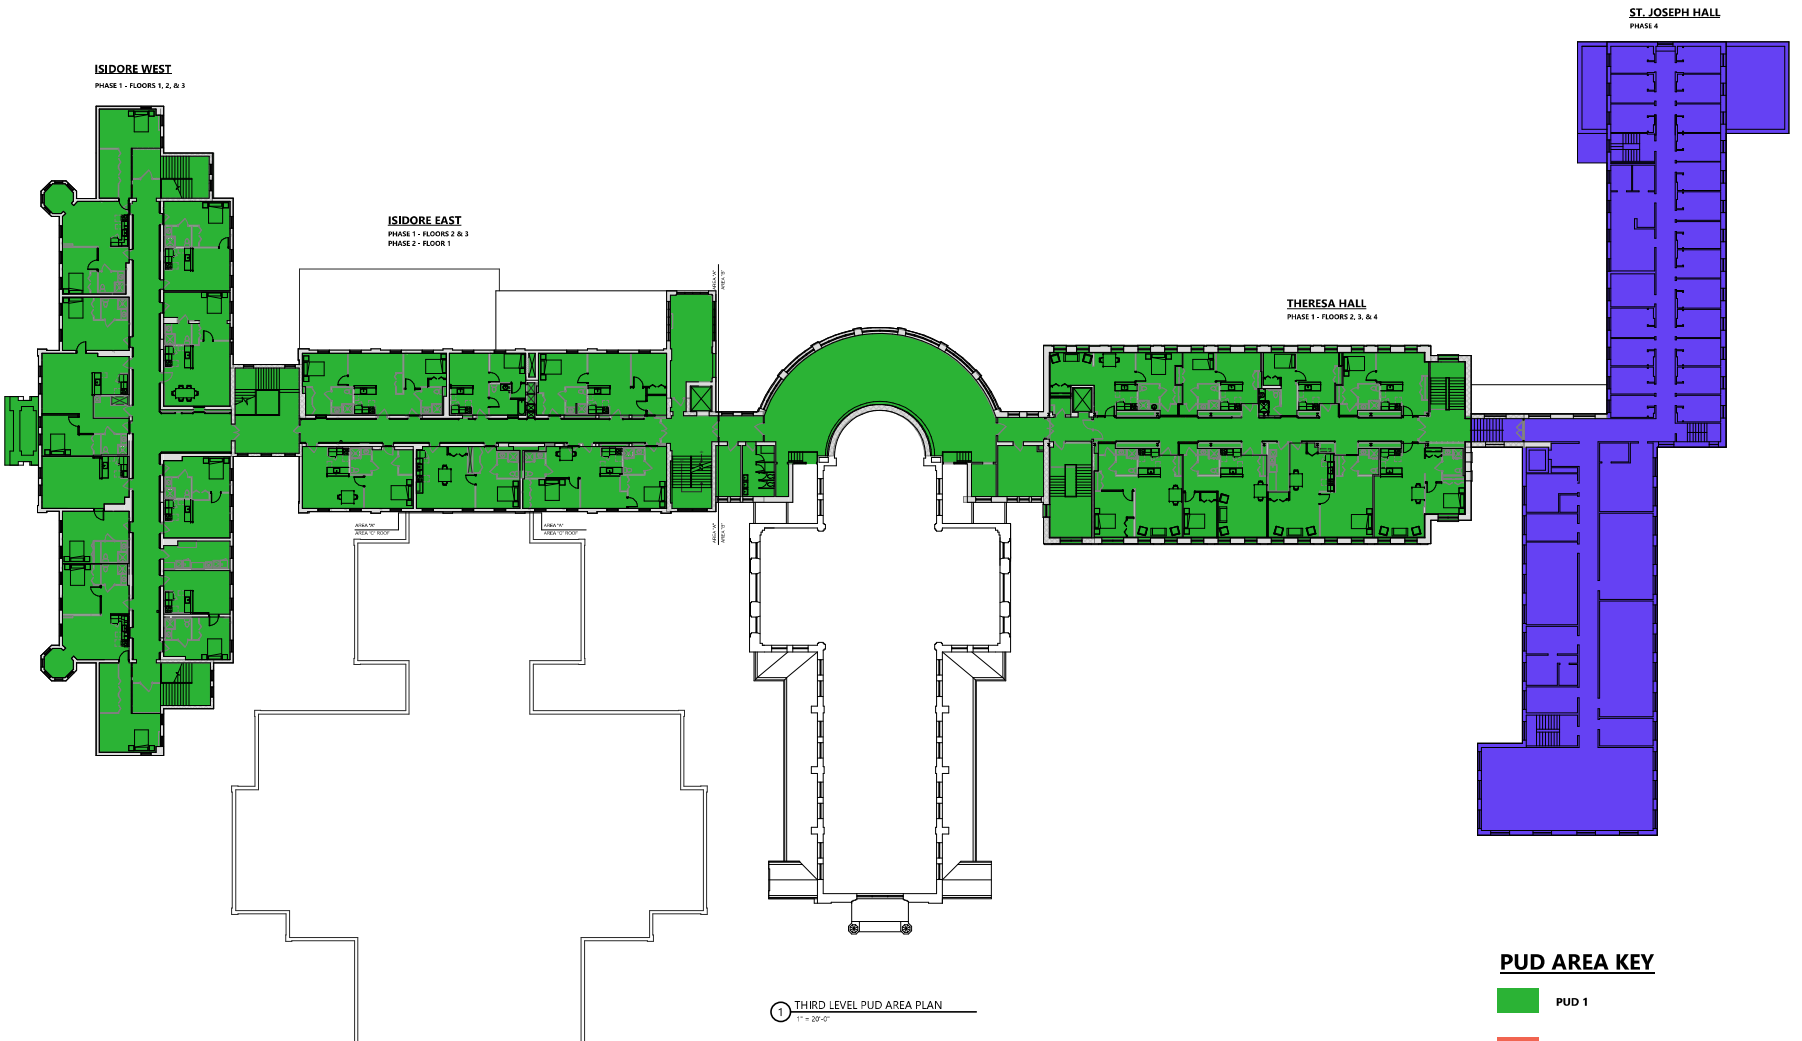

1 THIRD LEVEL PUD AREA PLAN
1" = 20'-0"

© 2025 WIDSETH SMITH NOLTING & ASSOCIATES, INC. - 10591.23.04 - 7/27/2026 4:49:58 PM

WIDSETH
ARCHITECTS • ENGINEERS • SCIENTISTS • SURVEYORS

DRAWN BY: BRL GNTS
CHECKED BY: BMS DJH

I HEREBY CERTIFY THAT THIS PLAN, SPECIFICATION, OR REPORT WAS PREPARED BY ME OR UNDER MY DIRECT SUPERVISION AND THAT I AM A DULY LICENSED ARCHITECT UNDER THE LAWS OF THE STATE OF

PRELIMINARY
NOT FOR CONSTRUCTION
07-28-2026

<PROJECT ARCHITECT> LIC. #: <XXXXX> DATE: <MM-DD-YYYY>

DATE	REV#	REVISIONS DESCRIPTION


GOOD COUNSEL HILL PUD 2

THIRD LEVEL PUD AREA PLAN

EXHIBIT 13

PROJECT #: <2025-10591>

<2025-10591>
GOOD COUNSEL HILL PUD 2

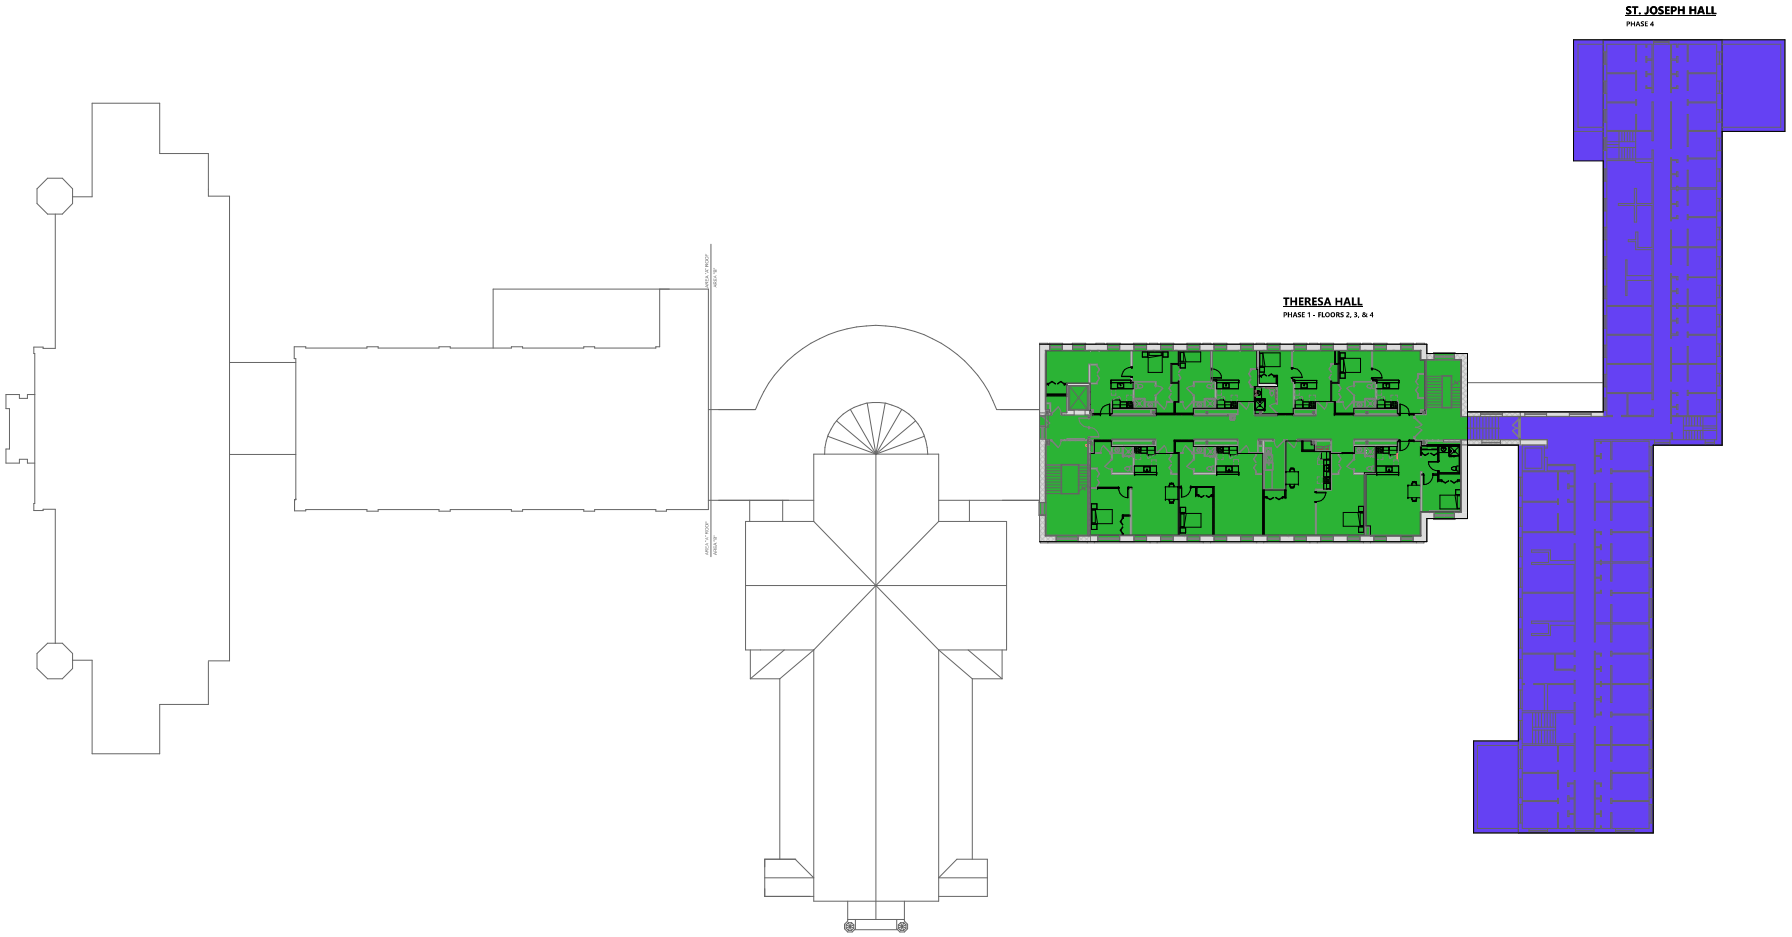

1 FOURTH LEVEL PUD AREA PLAN
1" = 20'-0"

PUD AREA KEY

- PUD 1
- PUD 2
- PUD 3
- PUD 4

N

© 2025 WIDSETH SMITH NOLTING & ASSOCIATES, INC. - 69887.12.24 - 7/27/2026 4:49:58 PM

WIDSETH
ARCHITECTS • ENGINEERS • SCIENTISTS • SURVEYORS

DRAWN BY: BRL GNTS
CHECKED BY: BMS DJH

I HEREBY CERTIFY THAT THIS PLAN, SPECIFICATION, OR REPORT WAS PREPARED BY ME OR UNDER MY DIRECT SUPERVISION AND THAT I AM A DULY LICENSED ARCHITECT UNDER THE LAWS OF THE STATE OF

PRELIMINARY
NOT FOR CONSTRUCTION
07-28-2026

<PROJECT ARCHITECT> LIC. #: <XXXXX> DATE: <MM-DD-YYYY>

DATE	REV#	REVISIONS DESCRIPTION

GOOD COUNSEL HILL PUD 2

FOURTH LEVEL PUD AREA PLAN

EXHIBIT 13

PROJECT #: <2025-10591>

<2025-10591>
GOOD COUNSEL HILL PUD 2