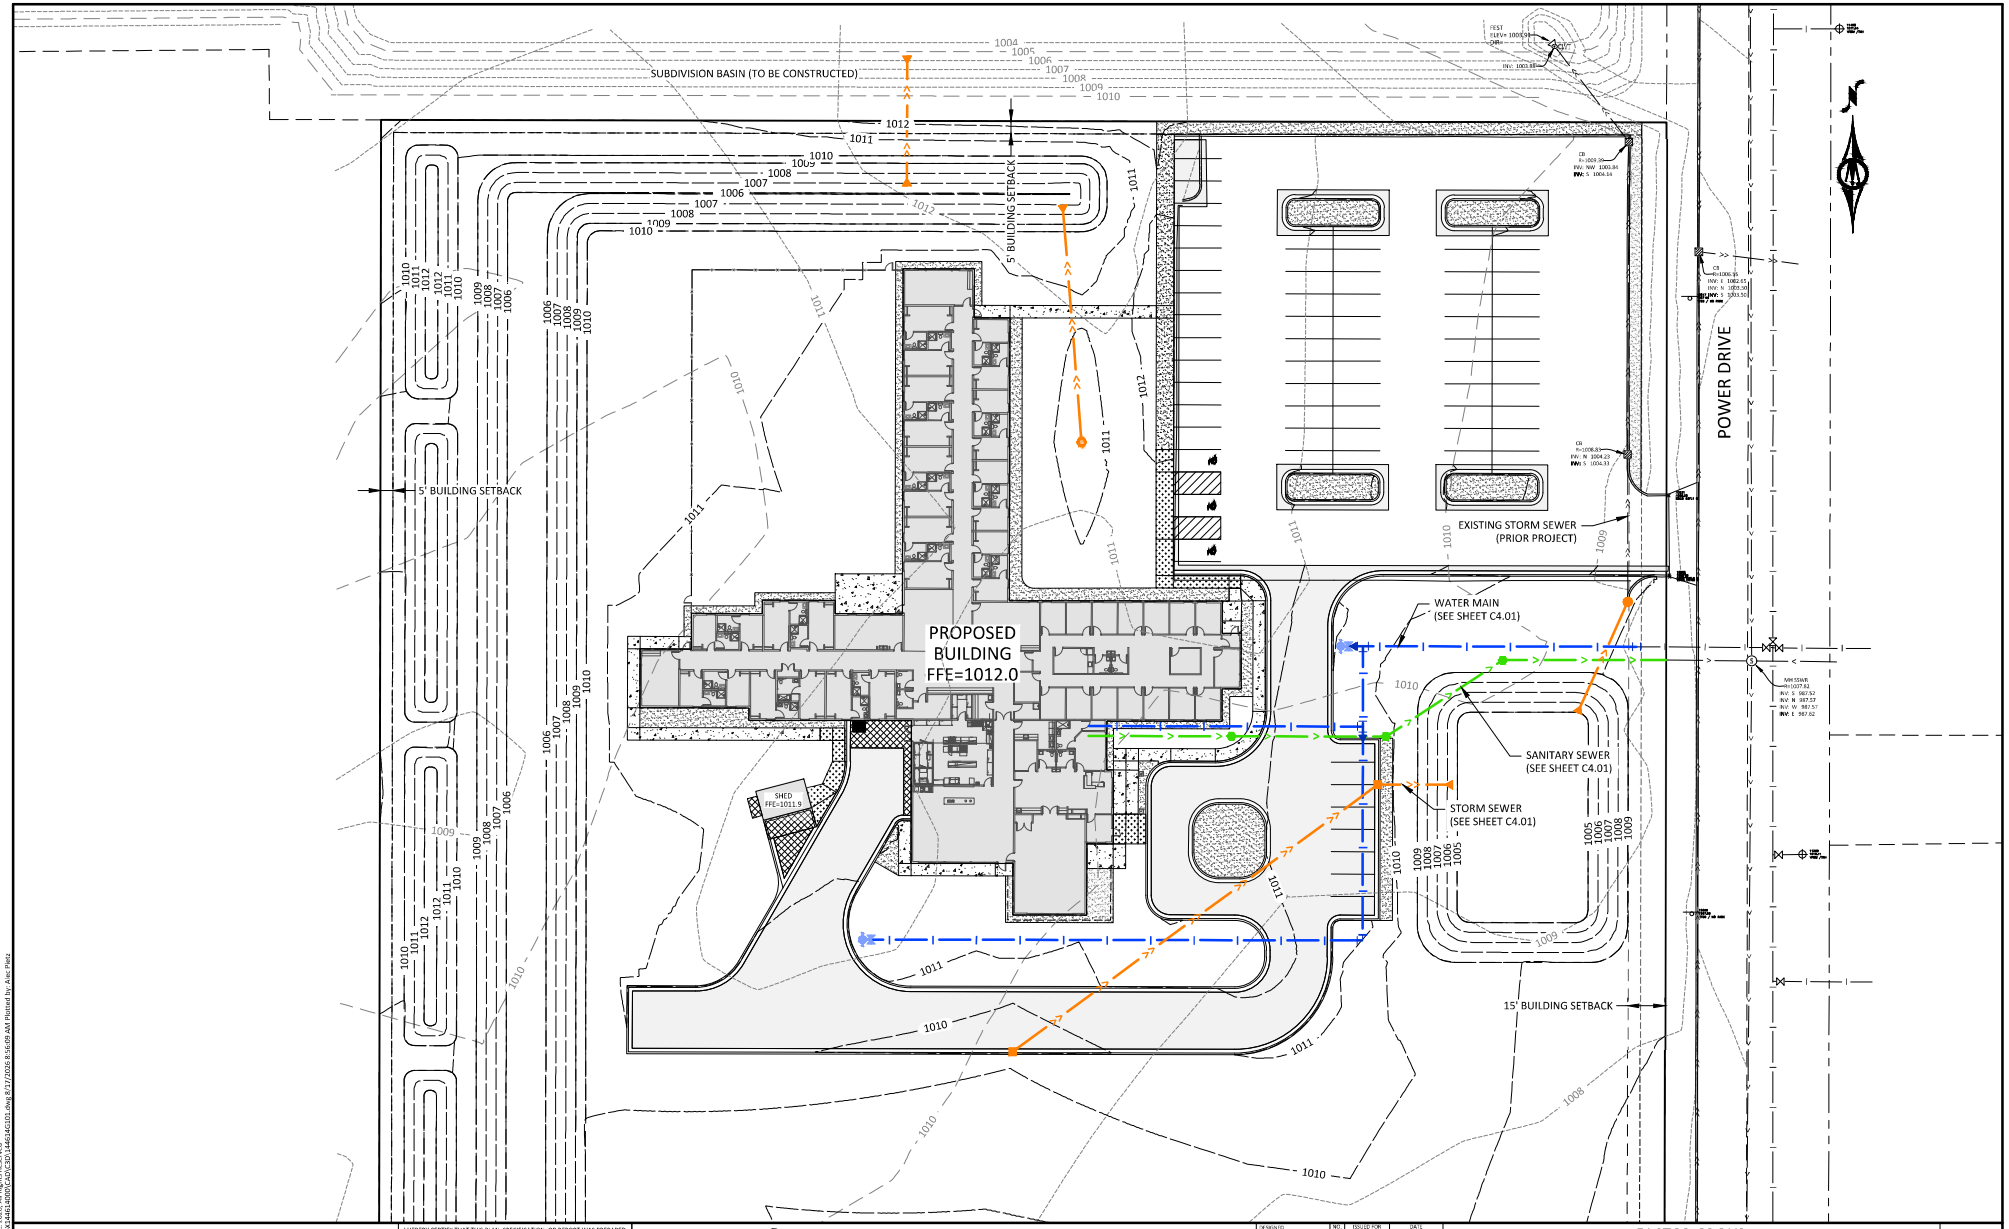

HORZ. 0 25 50 SCALE FEET

I HEREBY CERTIFY THAT THIS PLAN, SPECIFICATION, OR REPORT WAS PREPARED BY ME OR UNDER MY DIRECT SUPERVISION AND THAT I AM A QUALIFIED PROFESSIONAL ENGINEER UNDER THE LAWS OF THE STATE OF MINNESOTA.

NOT FOR CONSTRUCTION

ALEC W. PIETZ, P.E.

LIC. NO. 59617 DATE XX/XX/XXXX

BOLTON & MENK

1960 PREMIER DRIVE
MANKATO, MN 56001
Phone: (507) 625-4171
Email: Mankato@bolton-menk.com
www.bolton-menk.com

DESIGNED	AWP
DRAWN	AWP
CHECKED	AWP
CLIENT PROJ. NO.	26X.144614

NO.	ISSUED FOR	DATE

FACTOR GROUP

SPIRITS AT REST

PROJECT OVERVIEW

SHEET G1.01

© Bolton & Menk, Inc. 2026, All Rights Reserved
H:\FACTORGR - PR\26X144614000\CADD\CSD\144614101.dwg 8/17/2026 8:16:09 AM Plotted by: Alec Pietz