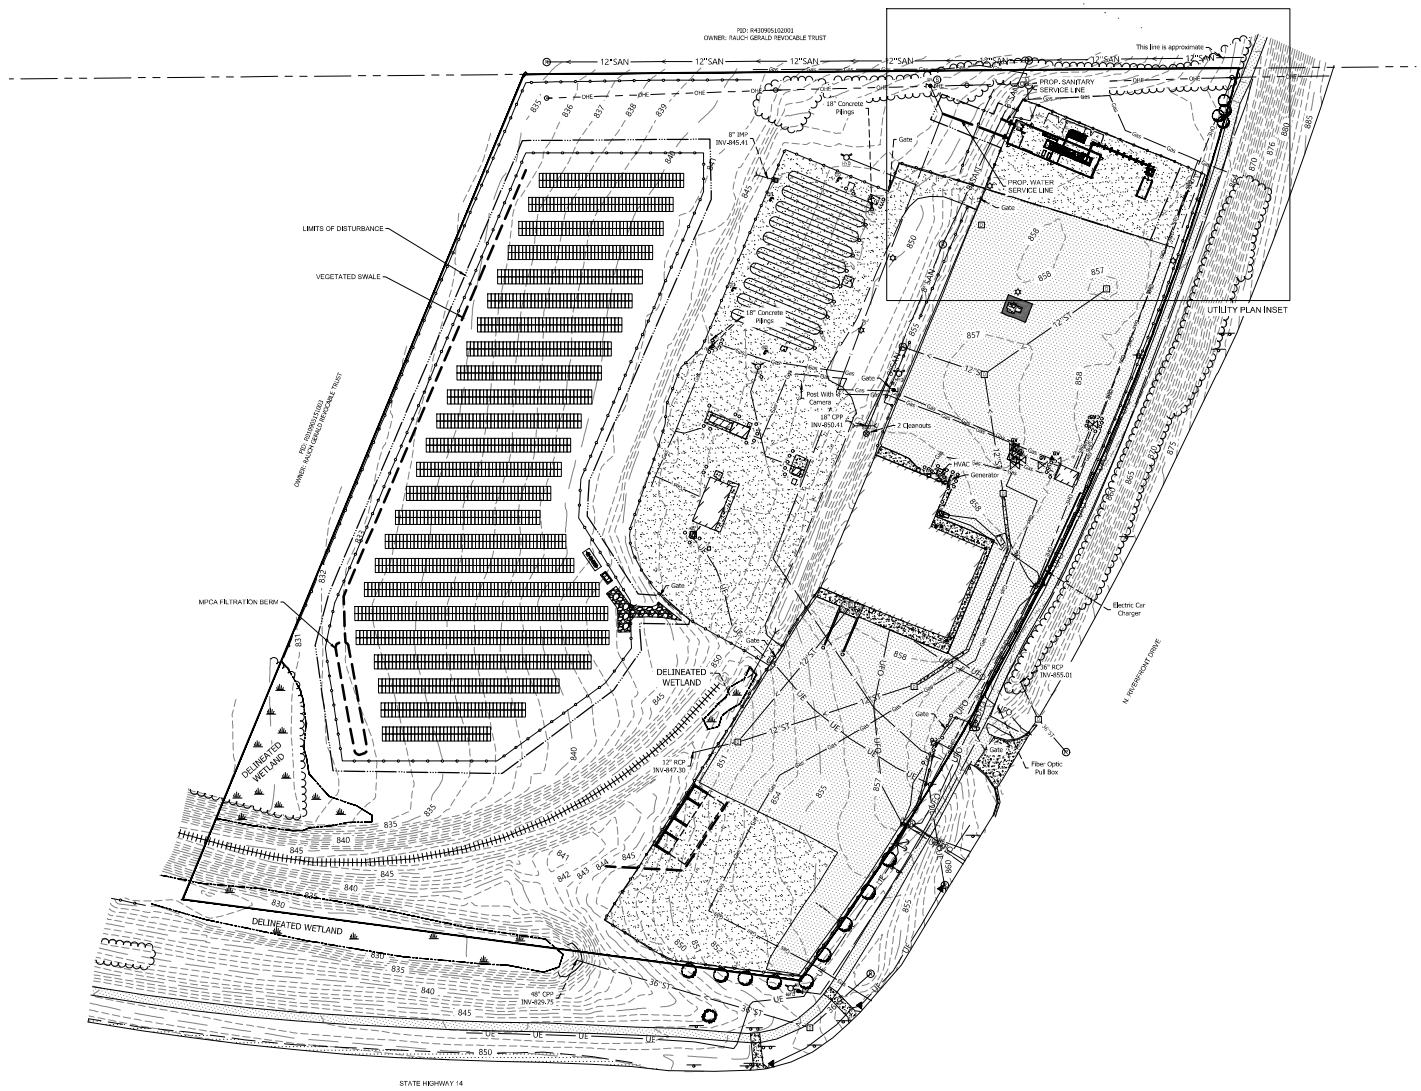

SCALE 1" = 60'

0 60 120 180 FEET

UTILITY PLAN LEGEND

- PROPERTY BOUNDARY LINE
- EXISTING OVERHEAD ELECTRIC LINE
- EXISTING FENCE
- EXISTING WETLAND
- EXISTING TREE LINE
- EXISTING TREE
- EXISTING GAS LINE
- EXISTING FIBER OPTIC CABLE
- EXISTING SEWER LINE
- EXISTING MANHOLE
- EXISTING CULVERT
- EXISTING CONTOURS
- EXISTING UTILITY POLE
- EXISTING UNDERGROUND ELECTRIC
- EXISTING GRAVEL
- EXISTING PAVEMENT
- EXISTING CONCRETE
- PROPOSED ACCESS ROAD
- PROPOSED FENCE
- PROPOSED STORMWATER FEATURE
- PROPOSED LIMIT OF DISTURBANCE
- PROPOSED WATER SERVICE LINE
- PROPOSED SANITARY SERVICE LINE

ISSUED FOR PERMITTING
NOT FOR CONSTRUCTION

Rev.	Date	Description	By	Chk

ERM

OVERALL UTILITY PLAN

DISCIPLINE NO. C9

MANKATO HYDROGEN ENERGY PLANT PROJECT
CENTERPOINT ENERGY
MANKATO, BLUE EARTH COUNTY, MN

REV. 0

SCALE	1" = 60'	DESIGNED BY	WS	PROJECT NUMBER	0764026	SHEET NO.
DATE DRAWN	05/26/2026	DRAWN BY	JB			C9.01

Environmental Resources Management, Inc.

FILE PATH: C:\Users\jessica.jb\ERD\ERDrive - CERMDEfault\Shared Documents\Centerpoint Energy Environmental Support (Client) - Mankato Hydrogen Plant_CAD\CUP\1D-CU_Utilities Plan.dwg OVERALL UTILITY - PRINTED ON 5/12/2026 BY Jessica.Bell

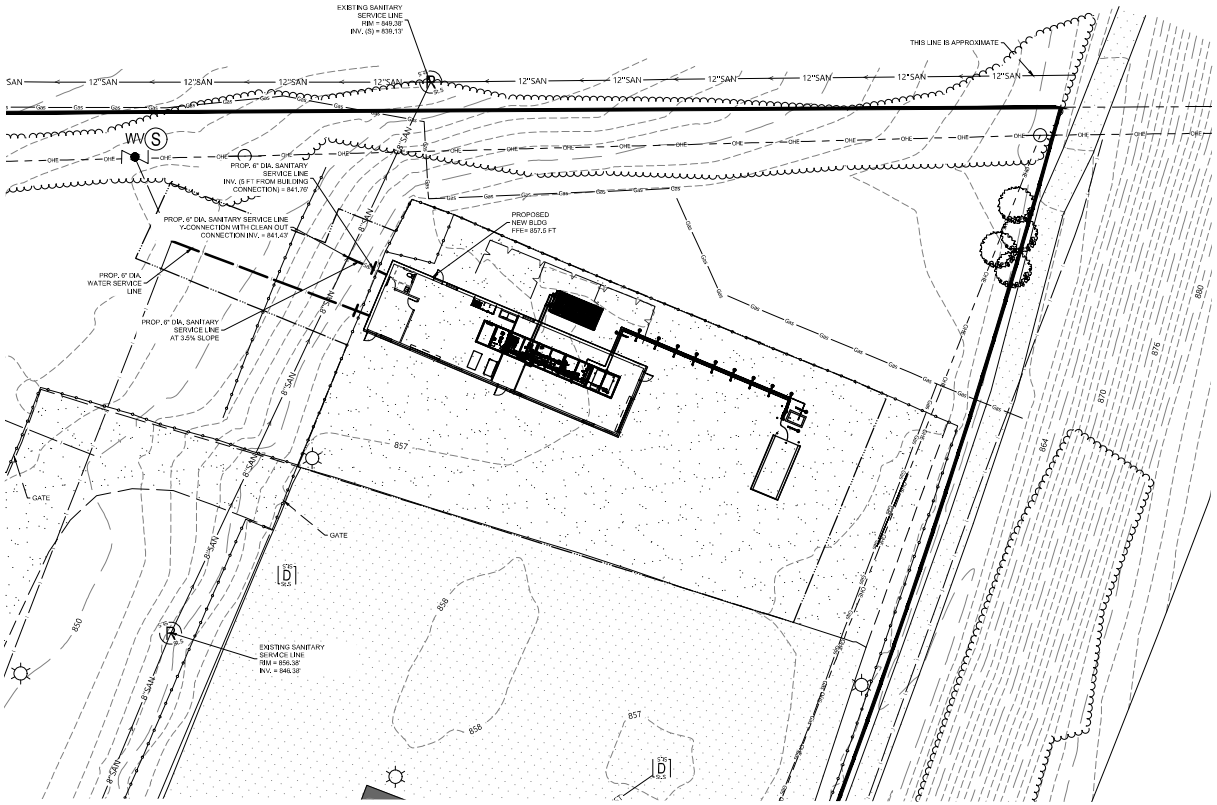

SCALE 1" = 20'

0 20 40 60 FEET

UTILITY PLAN LEGEND

- PROPERTY BOUNDARY LINE
- EXISTING OVERHEAD ELECTRIC LINE
- EXISTING FENCE
- EXISTING WETLAND
- EXISTING TREE LINE
- EXISTING TREE
- EXISTING GAS LINE
- EXISTING FIBER OPTIC CABLE
- EXISTING SEWER LINE
- EXISTING MANHOLE
- EXISTING CULVERT
- EXISTING CONTOURS
- EXISTING UTILITY POLE
- EXISTING UNDERGROUND ELECTRIC
- EXISTING GRAVEL
- EXISTING PAVEMENT
- EXISTING CONCRETE
- PROPOSED ACCESS ROAD
- PROPOSED FENCE
- PROPOSED STORMWATER FEATURE
- PROPOSED LIMIT OF DISTURBANCE
- PROPOSED WATER SERVICE LINE
- PROPOSED SANITARY SERVICE LINE

ISSUED FOR PERMITTING
NOT FOR CONSTRUCTION

Rev.	Date	Description	By	Chk

ERM

UTILITY PLAN - INSET

MANKATO HYDROGEN ENERGY PLANT PROJECT
CENTERPOINT ENERGY
MANKATO, BLUE EARTH COUNTY, MN

SCALE 1" = 20'	DESIGNED BY WS	PROJECT NUMBER 0764026	DESCRIPTIVE NO. C9
DATE DRAWN 05/26/2026	DRAWN BY JB		REV. 0
			SHEET NO. C9.02

Environmental Resources Management, Inc.

FILE PATH: C:\Users\jessica.jb\AECOm\OneDrive - AECOM\Shared\CenterPoint Energy Environmental Support (Client) - Mankato Hydrogen Plant_CAD\CUP\10-CU_Utilities Site.dwg UTILITY PLAN - PRINTED ON 4/14/2026 BY: Jessica.BM