
Topography of Property



Proposed Shed Placement

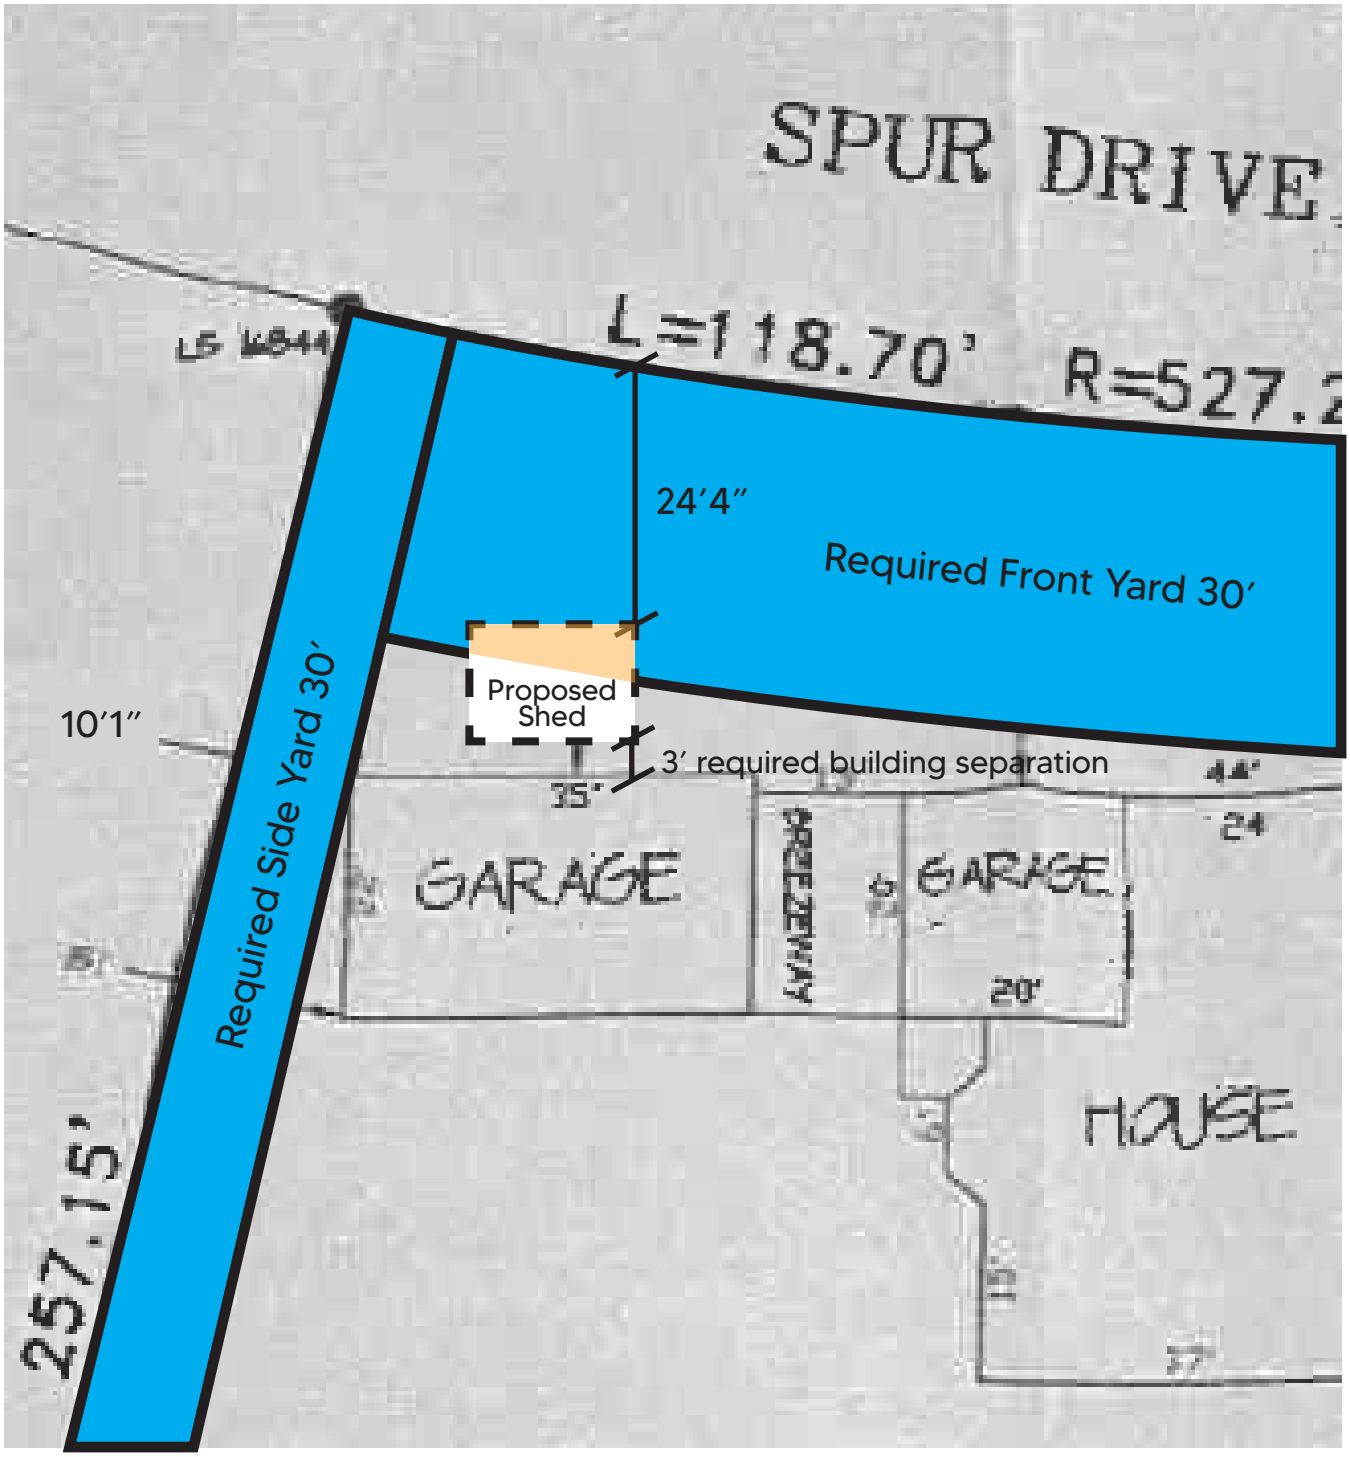

NOT TO SCALE