XREFS
RMSY-ZN2A_BDR-BOT-STB
RMSY-EXTOPO
RMSY-EXPROP
RMSY-PGRADE
RMSY-PSIGN
RMSY-PUTIL
RMSY-PPUTIL
RMSY-PREH
RMSY-STA
RMSY-SURF
RMSY-PLAND

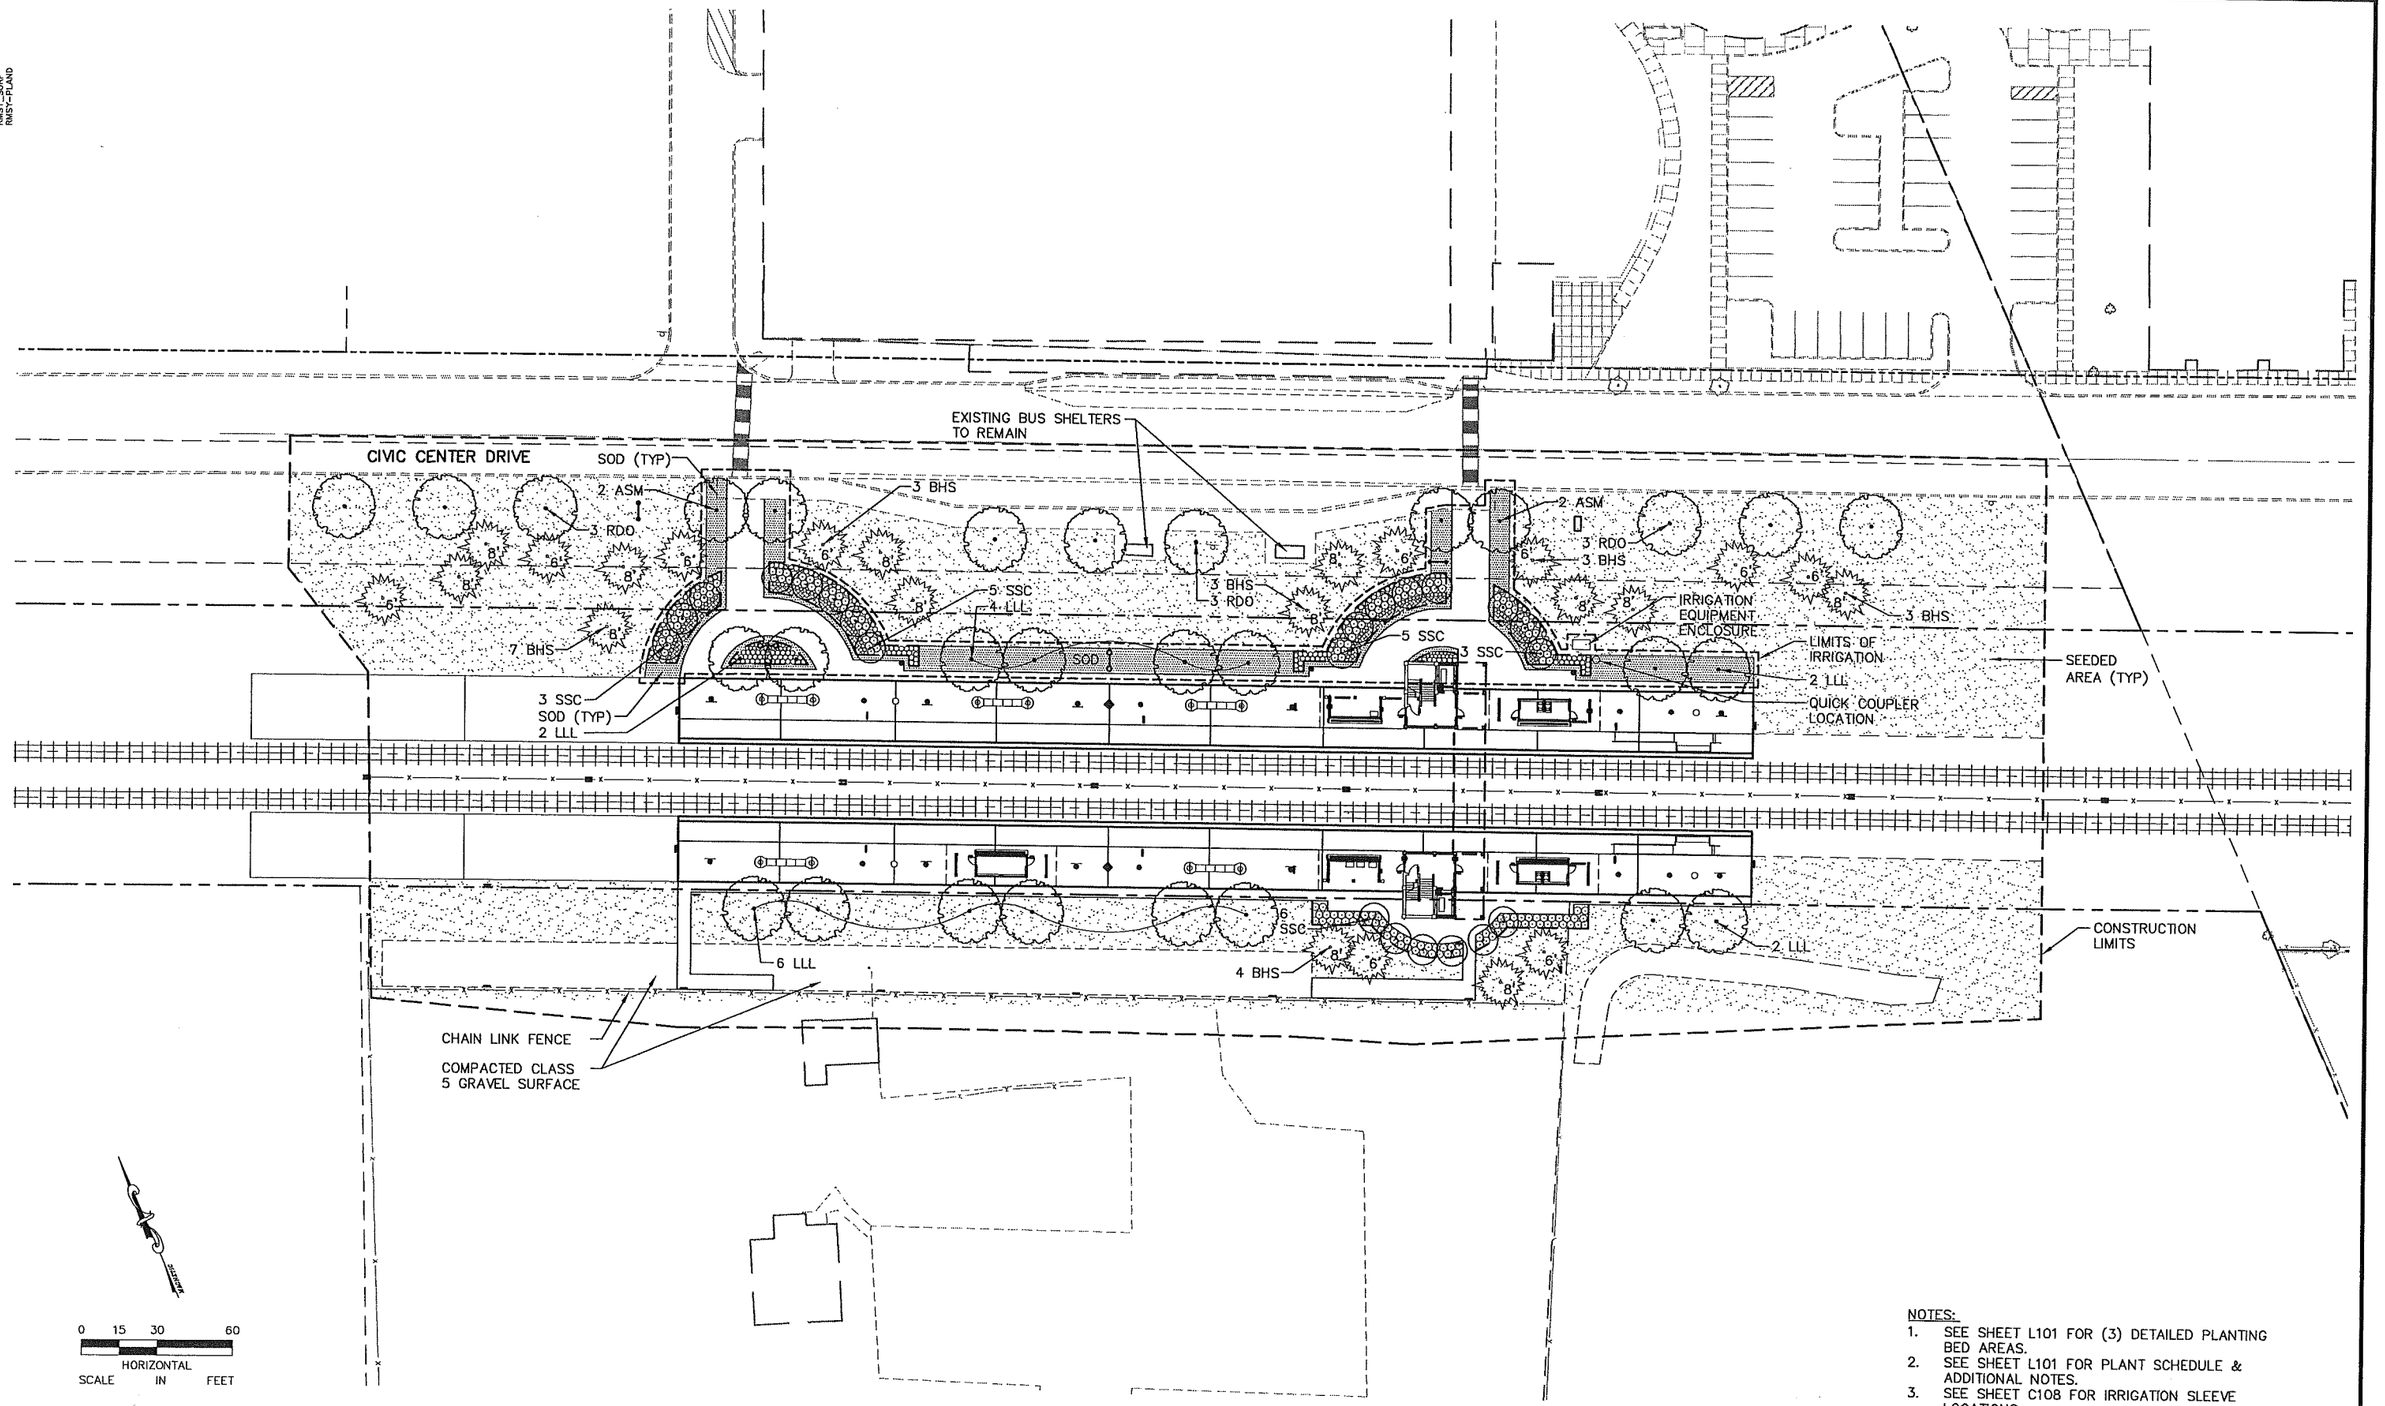

NOTES:
1. SEE SHEET L101 FOR (3) DETAILED PLANTING BED AREAS.
2. SEE SHEET L101 FOR PLANT SCHEDULE & ADDITIONAL NOTES.
3. SEE SHEET C108 FOR IRRIGATION SLEEVE LOCATIONS.

No.	Date	Revisions	App.

DRAWING NAME RMSY_LSP01.DWG
DESIGNED BY: TRH
DRAWN BY: ALA
CHECKED BY: TRH
DATE: 03/12/10
PROJECT NO. 16058001.3.200

Kimley-Horn and Associates, Inc.

I HEREBY CERTIFY THAT THIS PLAN, SPECIFICATION OR REPORT WAS PREPARED BY ME OR UNDER MY DIRECT SUPERVISION AND THAT I AM A DULY LICENSED LANDSCAPE ARCHITECT UNDER THE LAWS OF THE STATE OF MINNESOTA.

THOMAS R. HARRINGTON, ASLA
DATE: 03/12/10 MN LIC. NO. 20349

NORTHSTAR COMMUTER RAIL

ANOKA COUNTY REGIONAL RAIL AUTHORITY
NORTHSTAR CORRIDOR COMMUTER RAIL
RAMSEY STATION
RAMSEY, MINNESOTA

LANDSCAPE PLAN

STATION
RAMSEY
SHEET NO.
L100

K:\TWC_Transit\NORTH_STAR\NSTAR-Ramsey Station\CADD\DWG\PLAN SHEETS\RMSY_LSP01.dwg April 08, 2010 - 10:09am