NOTES:
1. PROVIDE ADVANCE NOTICE OF CLOSURE TO ANOKA COUNTY DISPATCH, POLICE AND FIRE.
2. ALL BITUMINUS REMOVED SHALL BE DISPOSED OF OFFSITE.
3. ALL PIPE AND STORM SEWER STRUCTURES REMOVED SHALL BECOME THE PROPERTY OF THE CONTRACTOR AND SHALL BE DISPOSED OFF SITE.

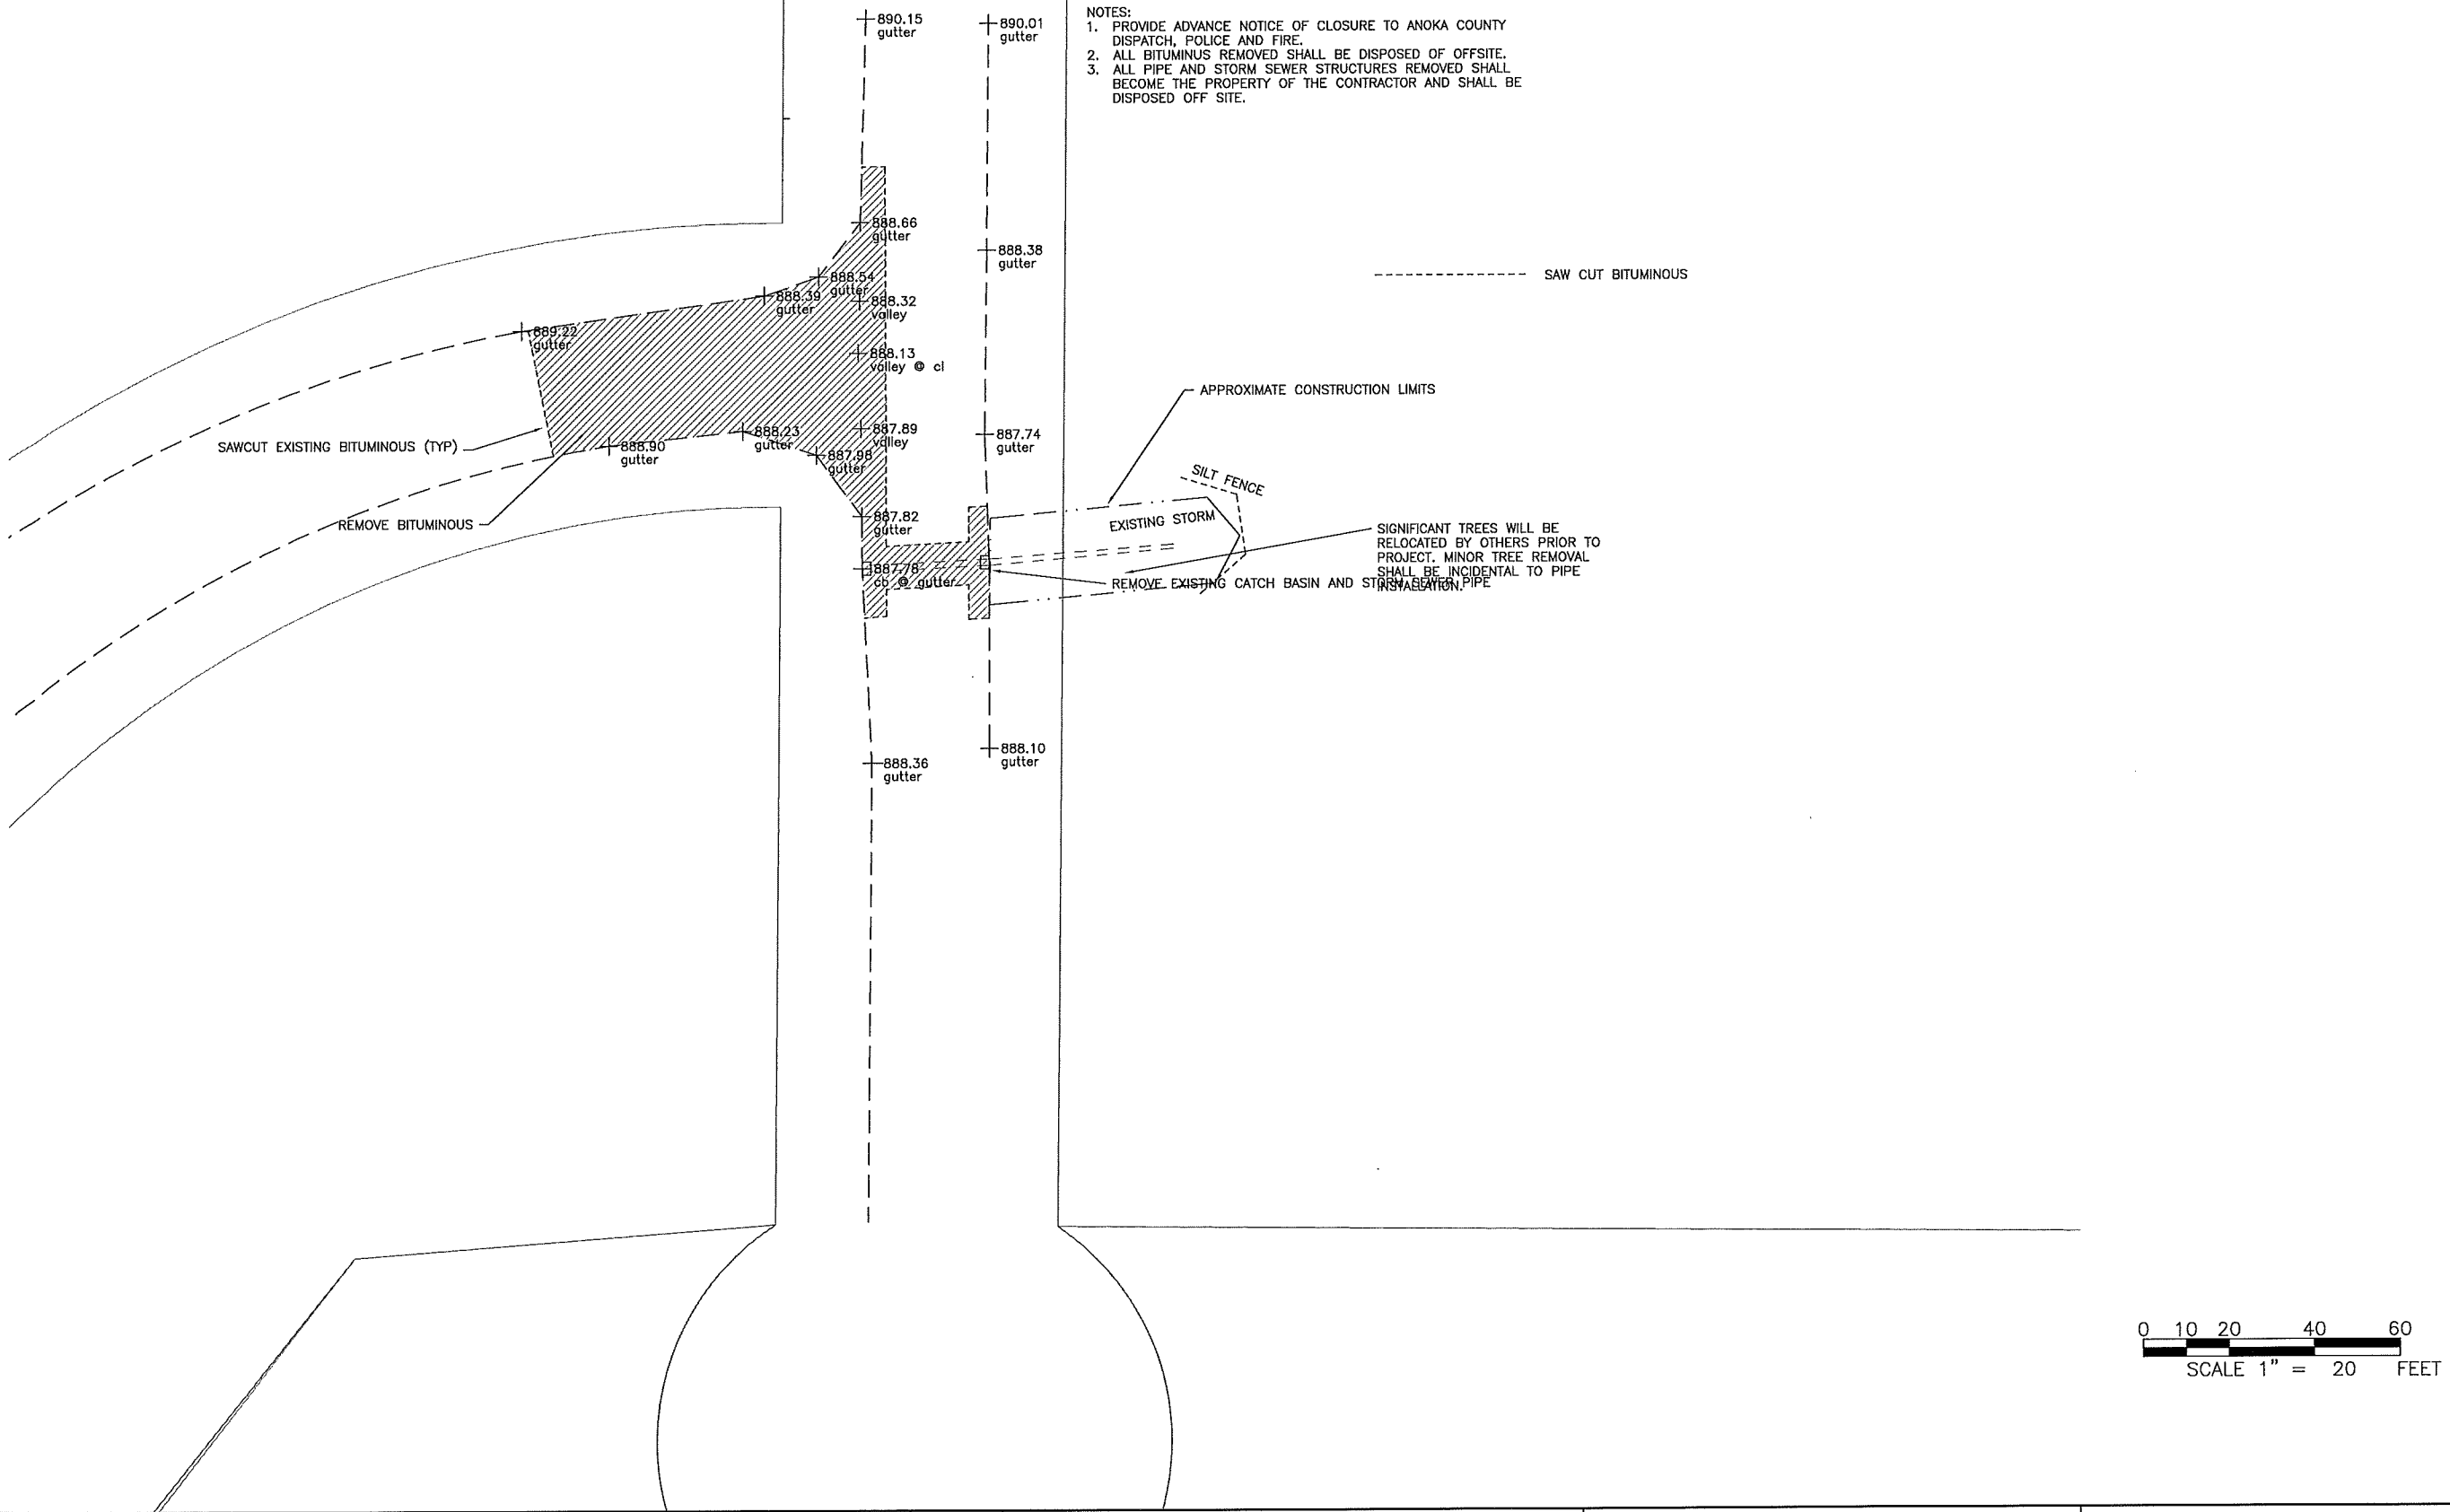

DATE	REVISION

Jul 08, 2011 - 11:21am
G:\Engineering\AutoCad Dwgs\Projects A-M\2011 Street Program\Coqunia St & Coqunia Ct\Coqunia St & Coqunia Ct.dwg

I hereby certify that this plan, specification, or report was prepared by me or under my direct supervision and that I am a duly Licensed Professional Engineer under the laws of the State of Minnesota.

LEONARD L. LINTON
Date 7/8/11 Lic. No. 21112

DESIGNED BY:	LLL
DRAWN BY:	LLL
CHECKED BY:	LLL
DATE:	7/8/11
FILE NO.	11-05,06

City of RAMSEY

CITY OF RAMSEY
7550 SUNWOOD DRIVE
RAMSEY, MN 55303
(763) 427-1410 FAX (763) 433-9898

11-06 COQUINA STREET - COQUINA CT REMOVALS

2011 STREET PROGRAM
RAMSEY CITY PROJECT NO. 11-05,06
CITY OF RAMSEY, MINNESOTA

SHEET 4 OF 12 SHEETS

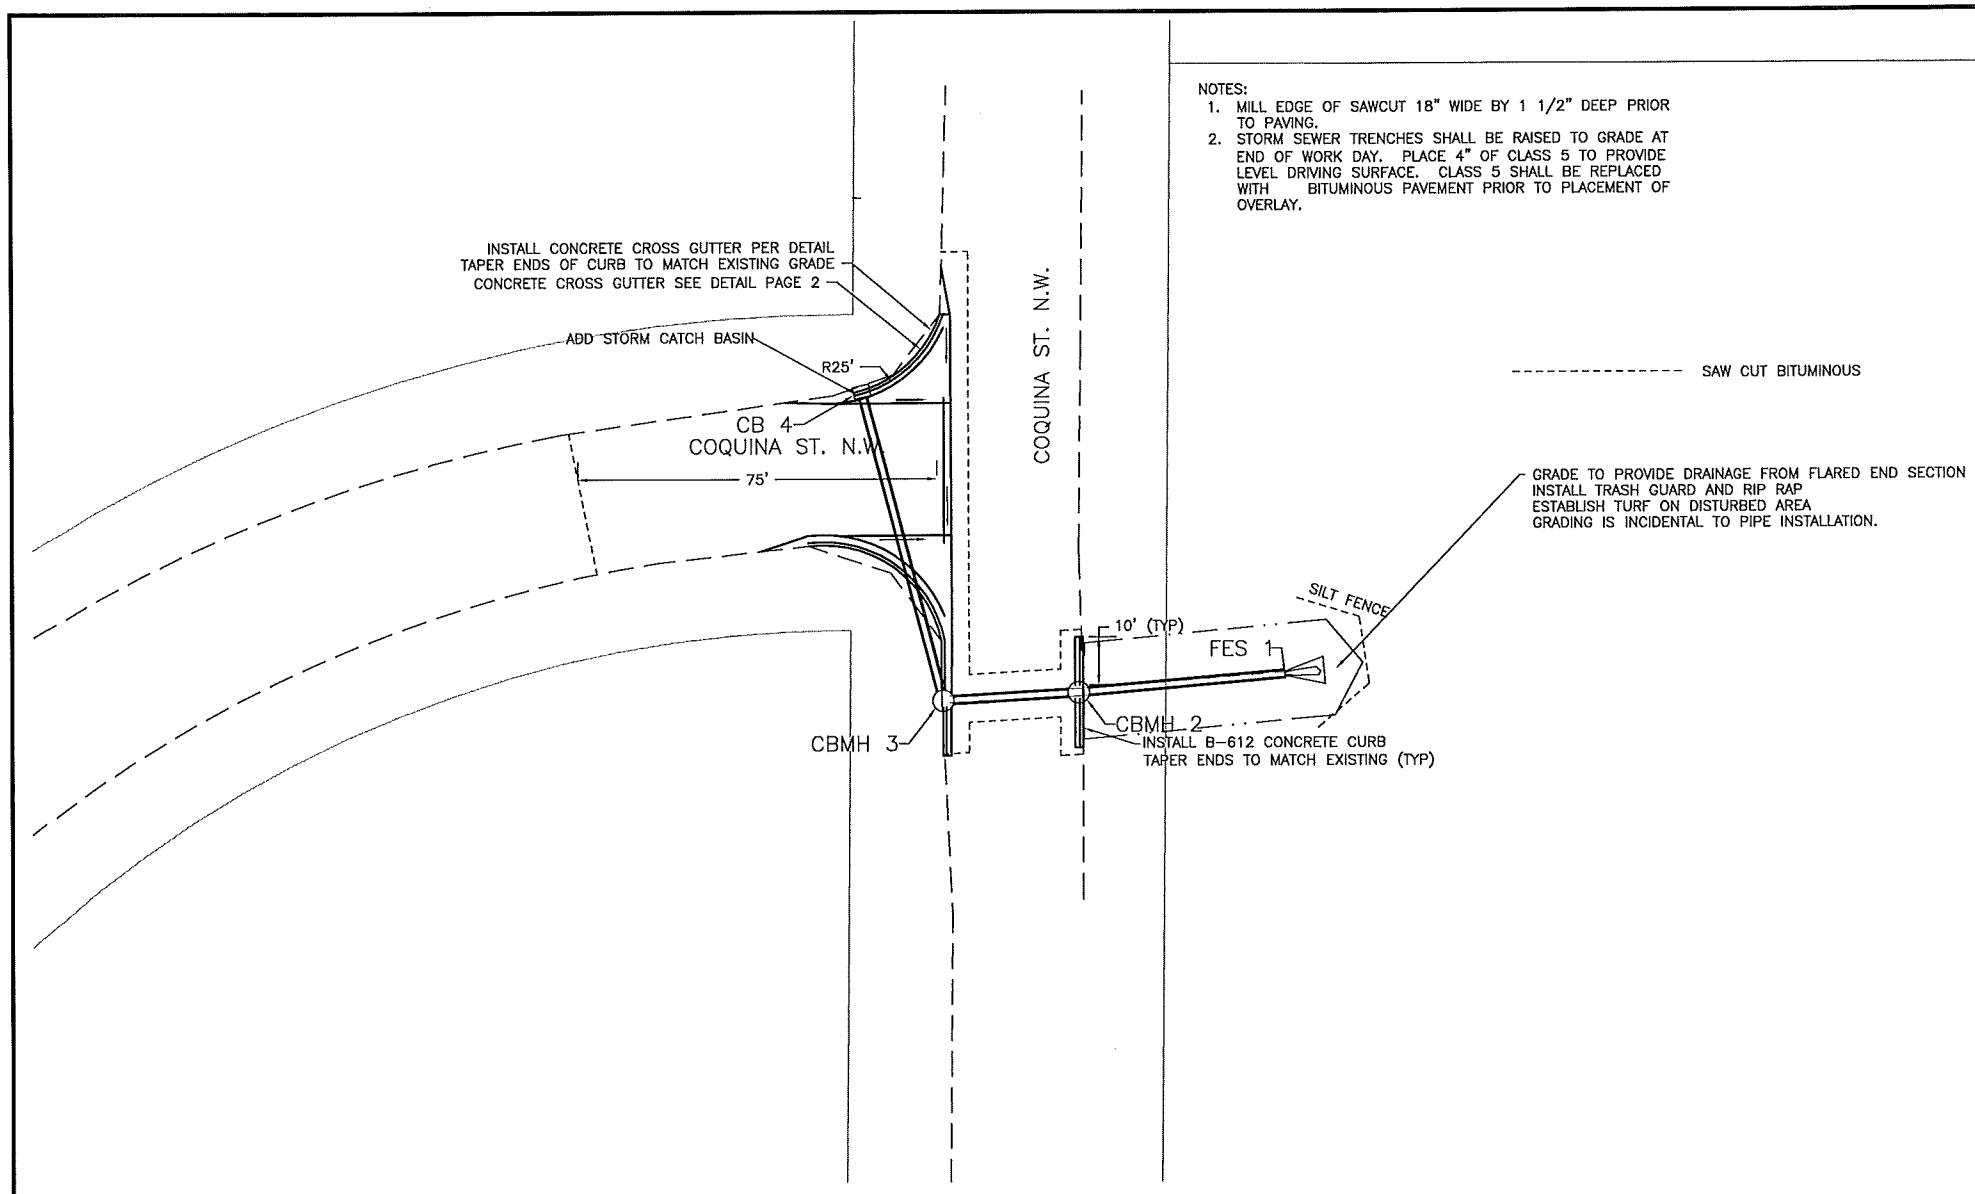

NOTES:
1. MILL EDGE OF SAWCUT 18" WIDE BY 1 1/2" DEEP PRIOR TO PAVING.
2. STORM SEWER TRENCHES SHALL BE RAISED TO GRADE AT END OF WORK DAY. PLACE 4" OF CLASS 5 TO PROVIDE LEVEL DRIVING SURFACE. CLASS 5 SHALL BE REPLACED WITH BITUMINOUS PAVEMENT PRIOR TO PLACEMENT OF OVERLAY.

---------- SAW CUT BITUMINOUS

GRADE TO PROVIDE DRAINAGE FROM FLARED END SECTION
INSTALL TRASH GUARD AND RIP RAP
ESTABLISH TURF ON DISTURBED AREA
GRADING IS INCIDENTAL TO PIPE INSTALLATION.

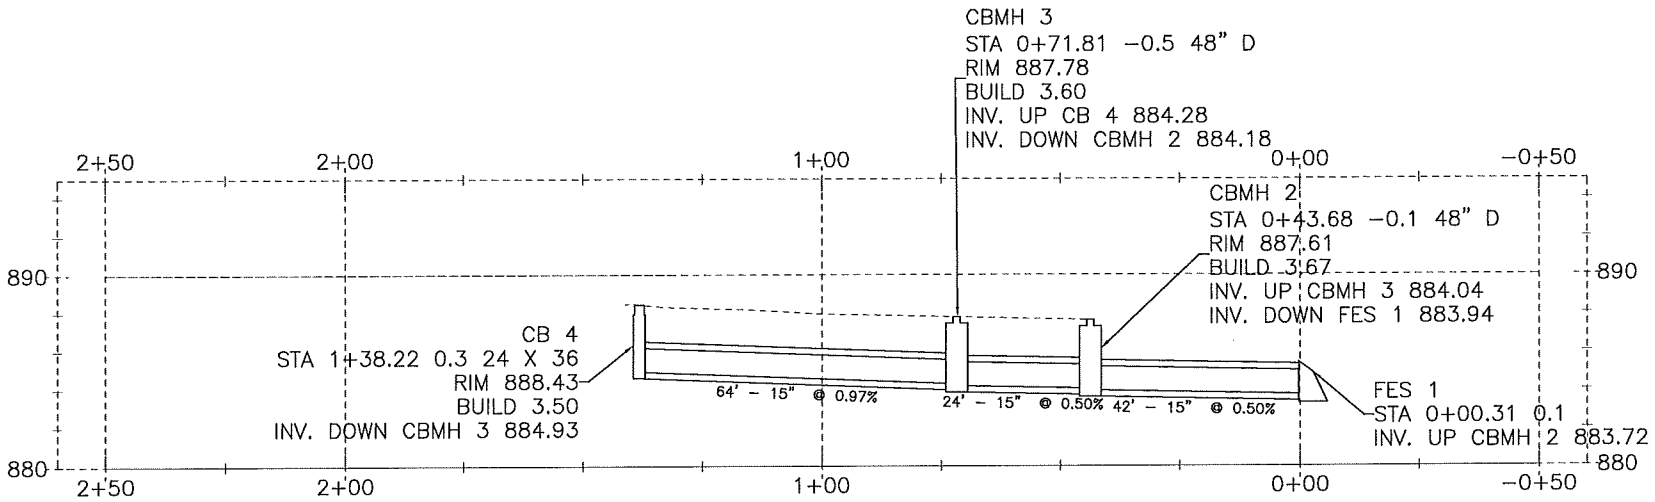

N

0 10 20 40 60
SCALE 1" = 20 FEET

DATE	REVISION

I hereby certify that this plan, specification, or report was prepared by me or under my direct supervision and that I am a duly Licensed Professional Engineer under the laws of the State of Minnesota.
Date 7/8/11 LEONARD L. LINTON Lic. No. 21112

DESIGNED BY: LLL
DRAWN BY: LLL
CHECKED BY: LLL
DATE: 7/8/11
FILE NO. 11-05,06

Jul 08, 2011 - 11:21am
G:\Engineering\AutoCad Dwgs\Projects A-M\2011 Street Program\Coquina St & Coquina Ct\Coquina St & Coquina Ct.dwg

CITY OF RAMSEY
7550 SUNWOOD DRIVE
RAMSEY, MN 55303
(763) 427-1410 FAX (763) 433-9898

11-06 COQUINA STREET - COQUINA CT
CONSTRUCTION PLANS

2011 STREET PROGRAM
RAMSEY CITY PROJECT NO. 11-05,06
CITY OF RAMSEY, MINNESOTA

SHEET 5 OF 12 SHEETS