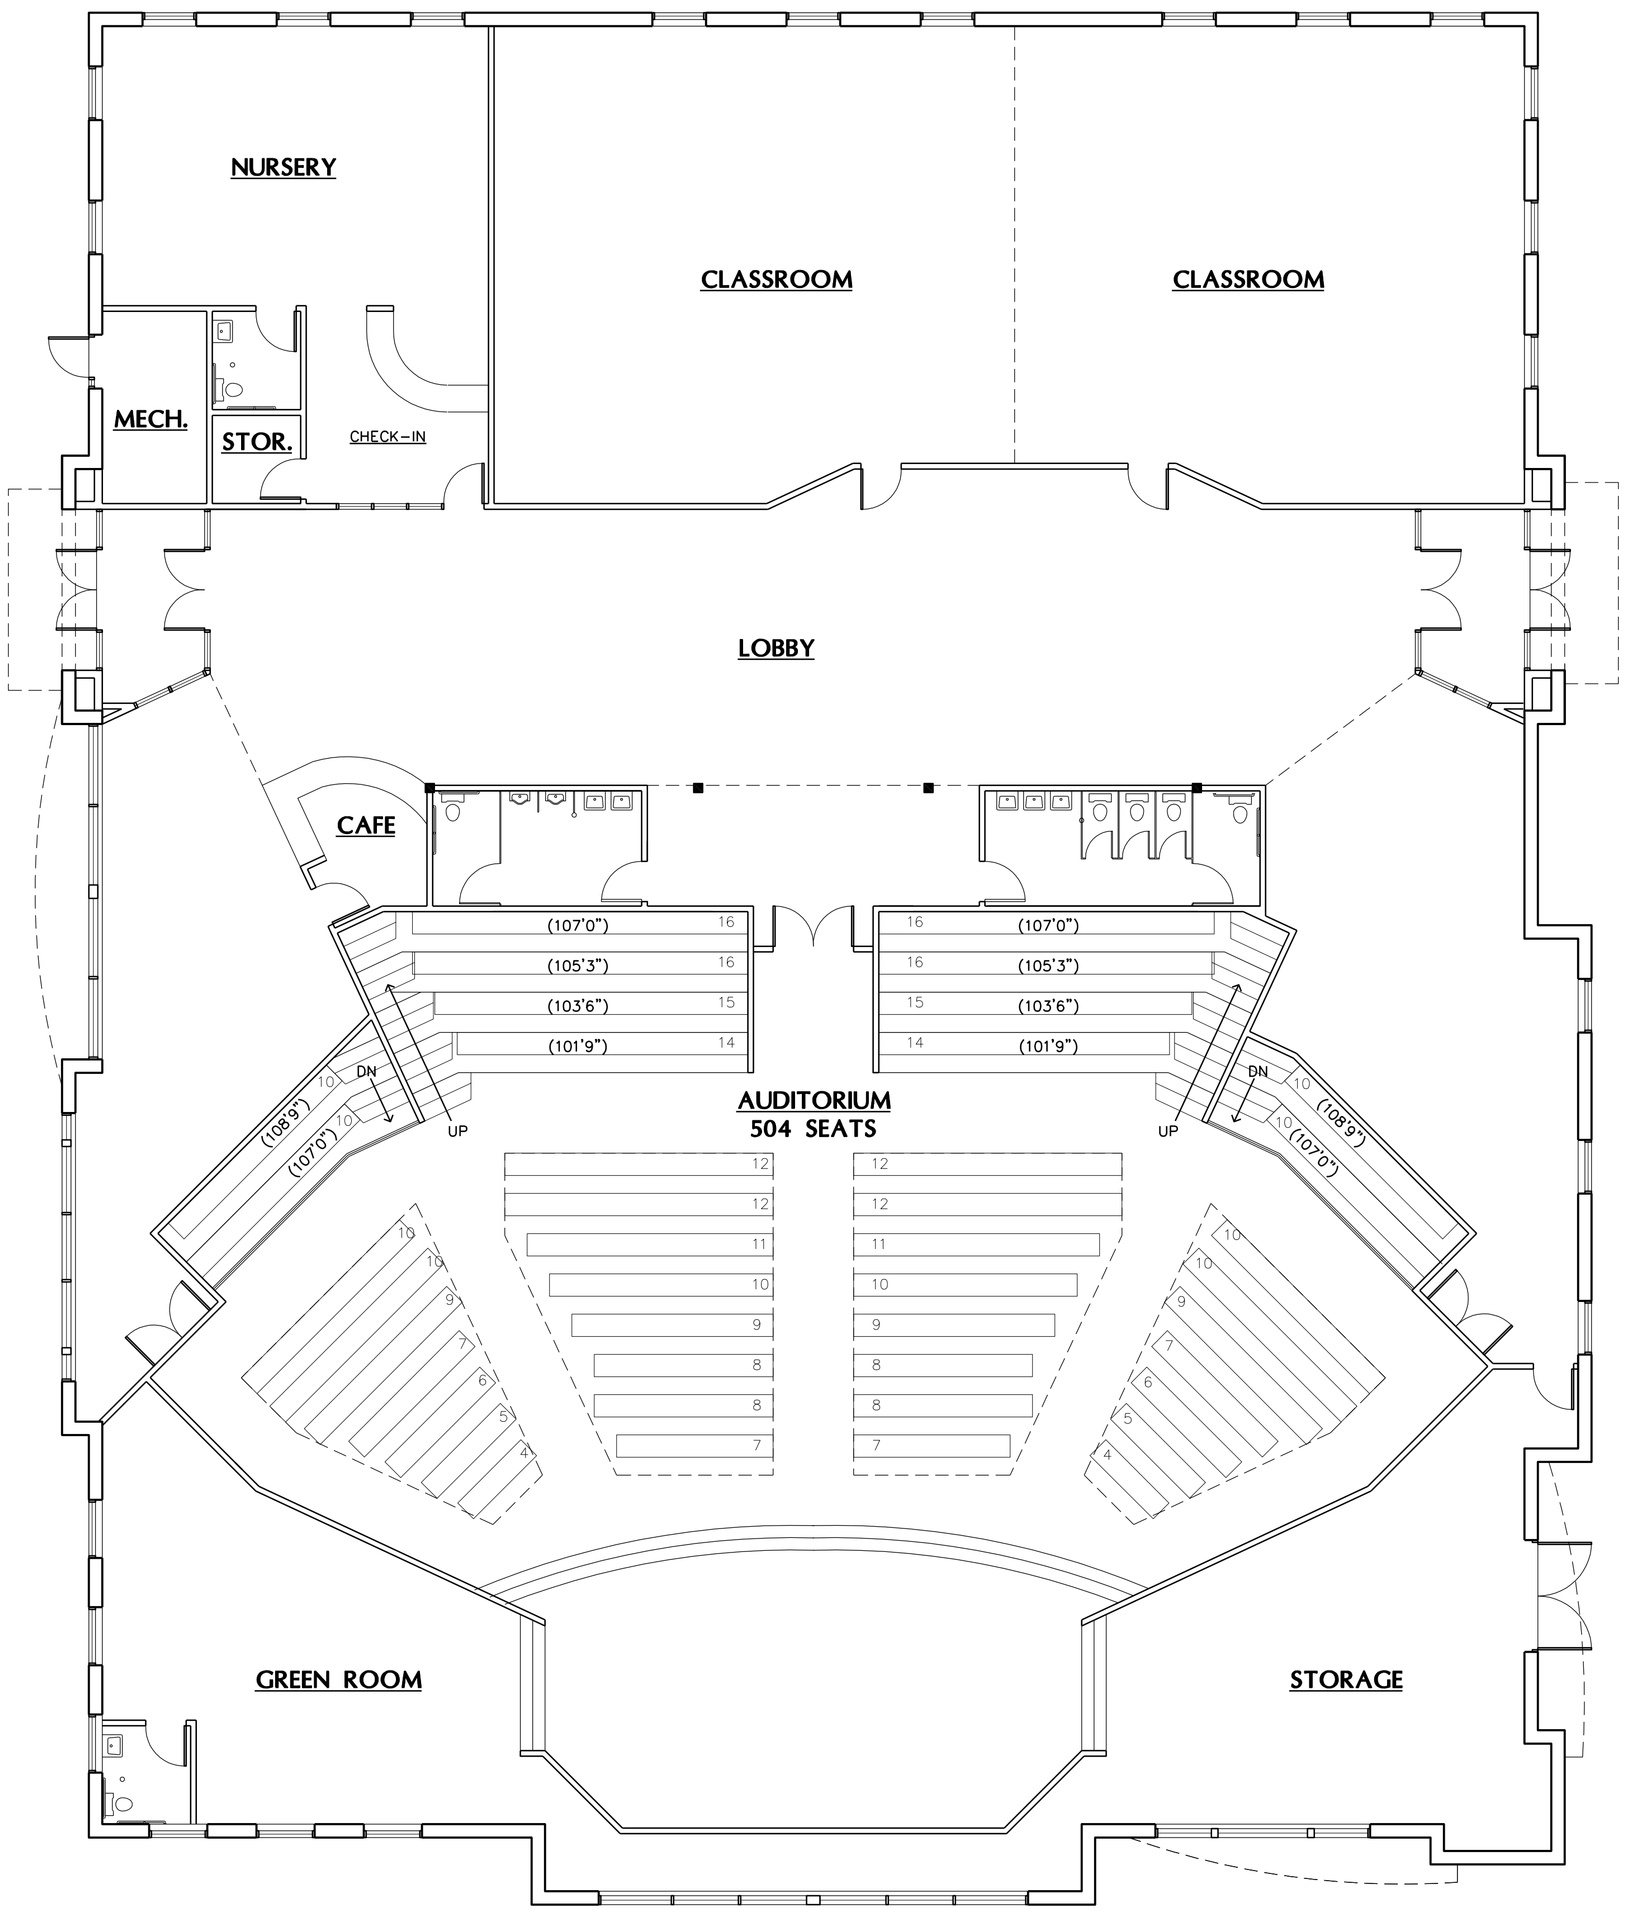

1 A2 MAIN FLOOR PLAN
SCALE: 1/8" = 1'-0"

NORTH

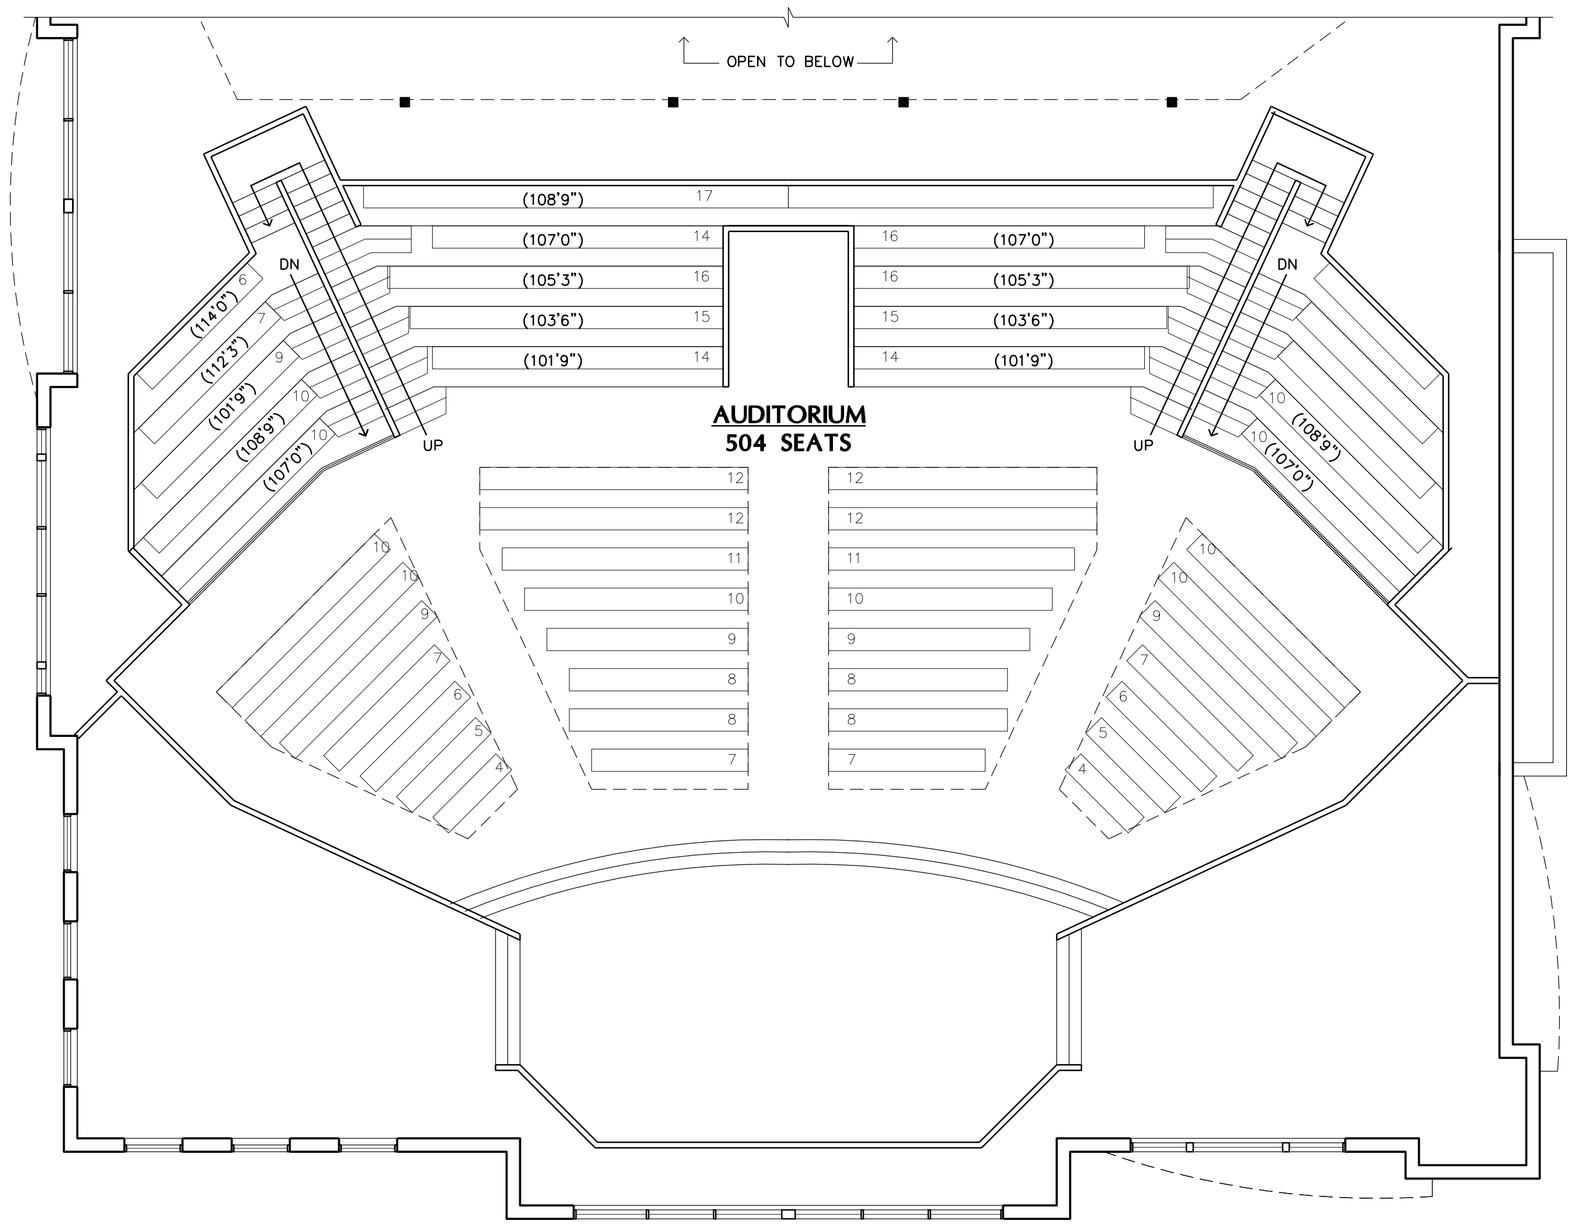

2 A2 STADIUM SEATING PLAN
SCALE: 1/8" = 1'-0"

NORTH

LAMPERT ARCHITECTS
420 Summit Avenue
St. Paul, MN 55102
Phone:763.755.1211 Fax:763.757.2849
lampert@lampert-arch.com

ARCHITECT CERTIFICATION:
I HEREBY CERTIFY THAT THIS PLAN, SPECIFICATION OR REPORT WAS PREPARED BY ME OR UNDER MY DIRECT SUPERVISION AND THAT I AM A DULY LICENSED ARCHITECT UNDER THE LAWS OF THE STATE OF MINNESOTA.

PRELIMINARY
NOT FOR CONSTRUCTION

SIGNATURE
LEONARD LAMPERT
PRINT NAME
13669
LICENSE NO.
00.00.00
DATE

Kinghorn COMPANY
GENERAL CONTRACTORS
14198 Northdale Blvd.
Rogers, MN 55374
Tel: 763-428-8088
Fax: 763-428-8090

NORTHGATE Performing Arts Center
Ramsey, Minnesota

Copyright 2012
Leonard Lampert Architects, P.A.

Project Designer: L. TRACY
Drawn By: LLT
Checked By: LL
Revisions

09.04.12	PRELIMINARY

FLOOR PLANS

Sheet Number

A2

Project No. 120813-3

Filename: