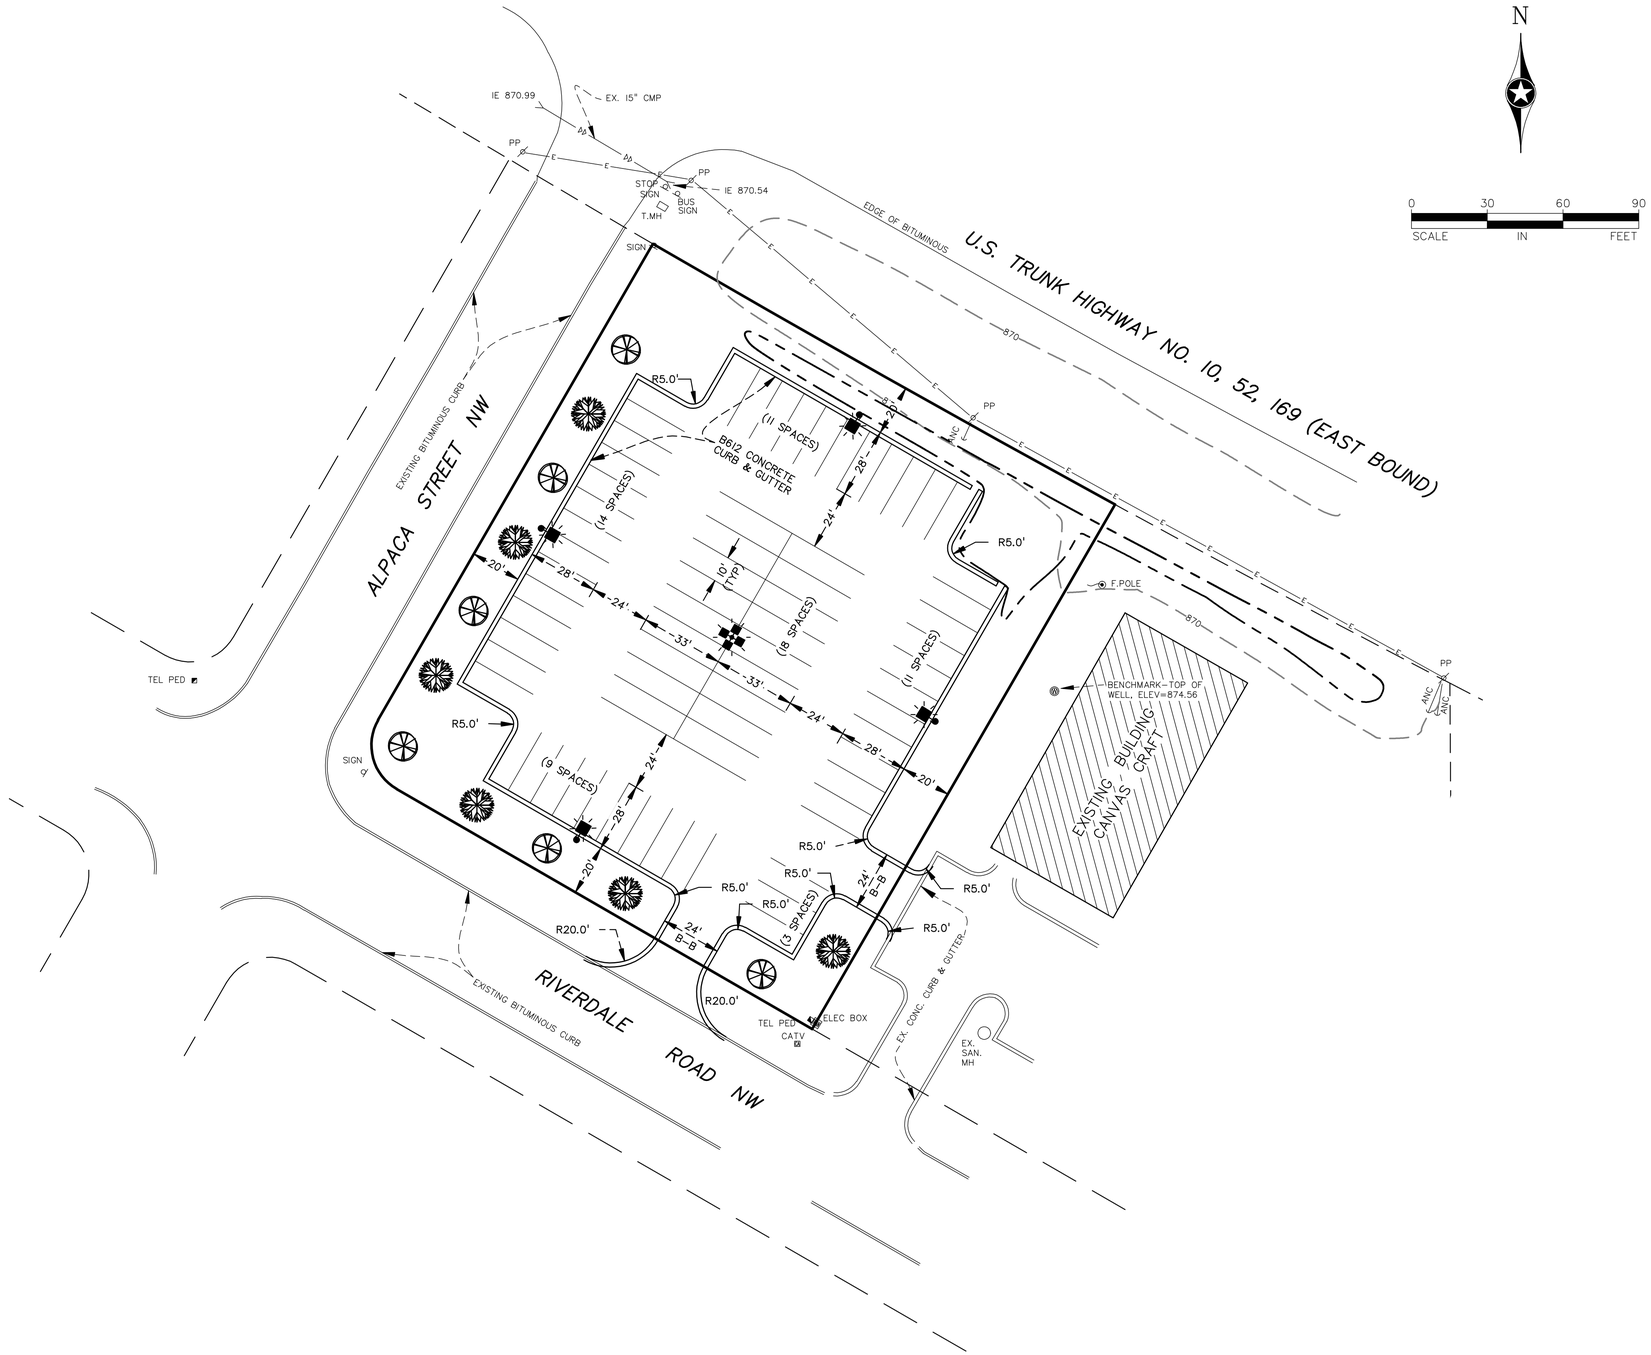

LEGEND

SIGN	DENOTES EXISTING SIGN
Well	DENOTES EXISTING WELL
TEL PED	DENOTES EXISTING TELEPHONE PEDISTALL
PP	DENOTES EXISTING POWER POLE
ANC	DENOTES EXISTING GUY WIRE
F.POLE	DENOTES EXISTING FLAG POLE
ELEC BOX	DENOTES EXISTING ELECTRIC TRANSFORMER BOX
CATV	DENOTES EXISTING CABLE TV BOX
EX. SAN. MH	DENOTES EXISTING SANITARY MANHOLE
E E	DENOTES EXISTING OVERHEAD ELECTRIC LINE
	DENOTES PROPOSED TREE – HONEY LOCUST (2 1/2" DIA.)
	DENOTES PROPOSED TREE – AUTUMN BLAZE MAPLE (2 1/2" DIA.)
	DENOTES PROPOSED LIGHT

NOTE:
ALL DISTURBED – NON PAVED AREAS EXCEPT POND AREA TO BE RESTORED WITH A MINIMUM OF 4" DEPTH OF TOPSOIL AND SOD.

POND BOTTOM SLOPES SHALL BE RESTORED WITH A MINIMUM 4" DEPTH OF TOPSOIL, SEED MNDOT 3876 SEED MIX 240 @ 75 LBS/Ac. AND WOOD OR STRAW FIBER BLANKET.

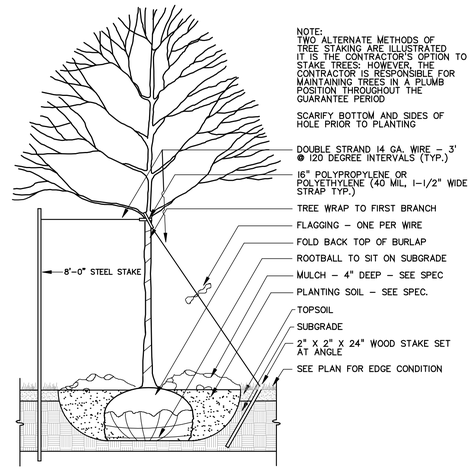

TREE PLANTING DETAIL

REV NO.	DATE	DESCRIPTION

DATE: 9/4/2012
DESIGN BY: RDA
DRAWN BY: BJC
CHECKED BY: RDA
DWG: 7857-10SITE
TEXT:
FILE NO.: 7857.10-03

I hereby certify that this plan, specification, or report was prepared by me or under my direct supervision, and that I am a duly Licensed Professional Engineer under the laws of the State of Minnesota.

Signature: Ross D. Abel
Ross D. Abel, PE
Date: 9/4/2012 Lic. No. 16733

Oliver Surveying & Engineering, Inc.
Land Surveying • Civil Engineering • Land Planning
580 Dodge Ave. Elk River, Minnesota 55330
(763) 441-2072 - fax. (763) 441-5665
www.oliver-se.com

LAKE REGION R.V.'S
RAMSEY, MN

PREPARED FOR:
EBERT CONSTRUCTION

FINAL GRADING PLAN

SHEET NO. 1 OF 2