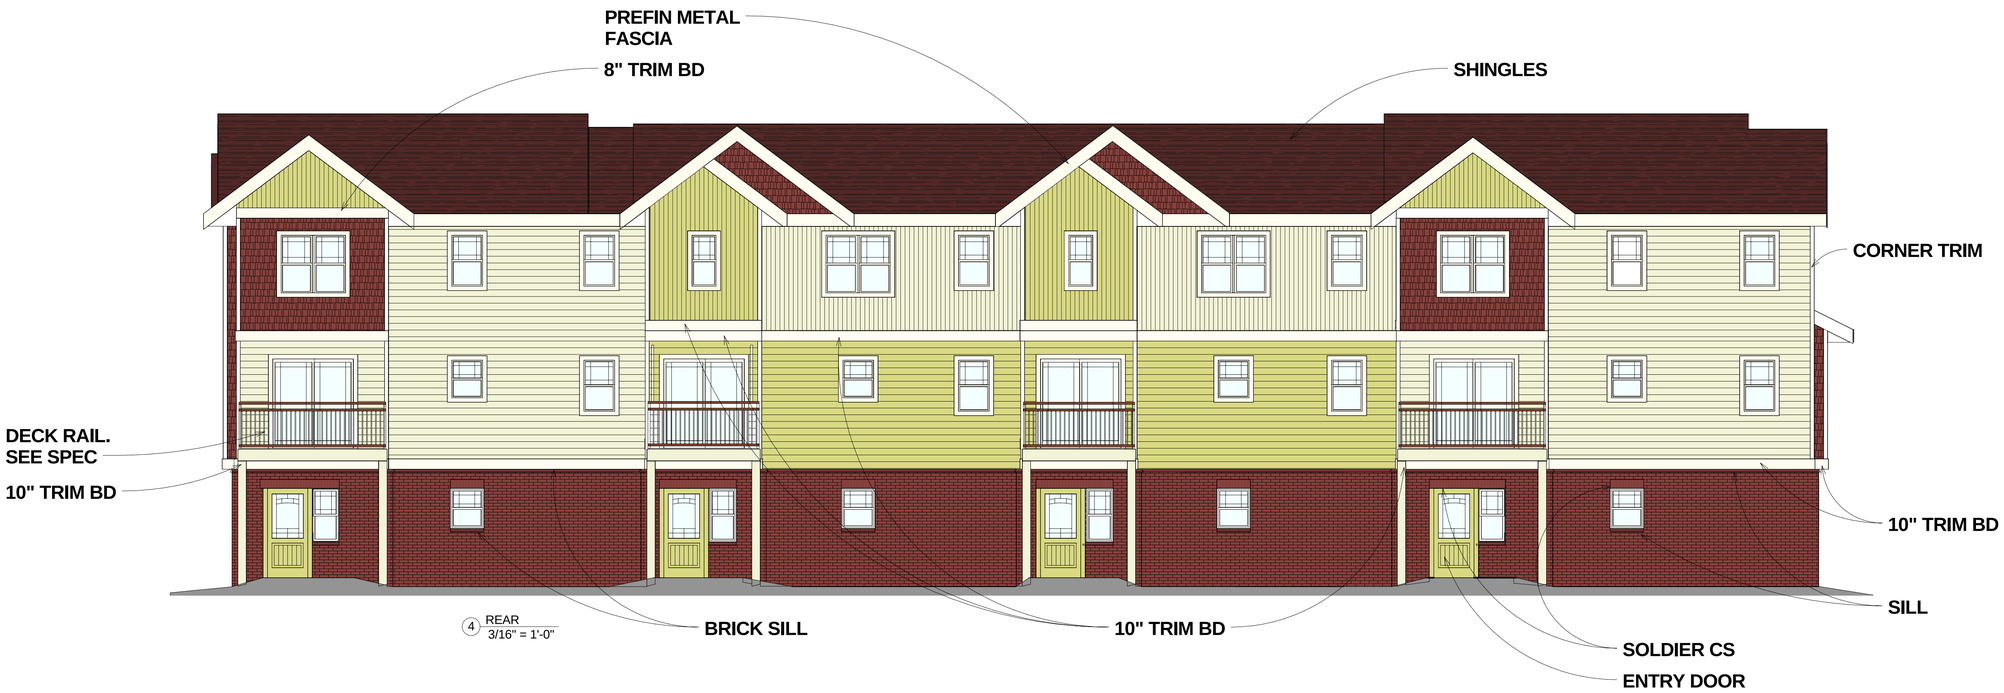

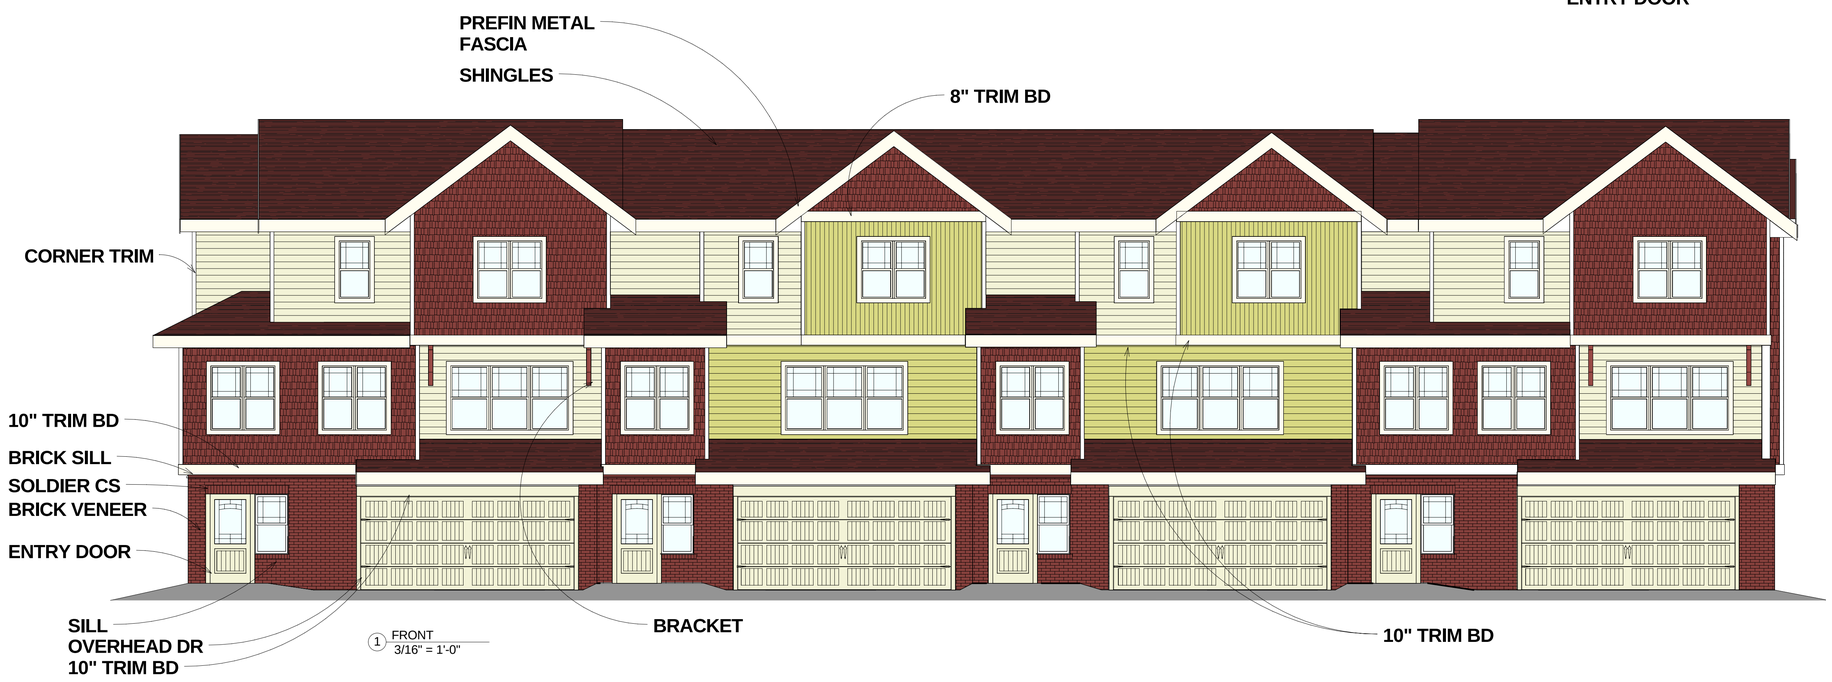

PODAWILTZ DEVELOPMENT
3601 18TH STREET SOUTH SUITE 117
ST.CLOUD, MINNESOTA 56301
Phone:320-255-1719 Fax: 320-255-5128

THE SEASONS OF RAMSEY

ELEVATIONS-4 UNIT BLDG

RAMSEY, MINNESOTA

A-3.1

Date 1/15/2013
Scale 3/16" = 1'-0"

ARCHITECTS
PBA ARCHITECTS, INC.
1851 BIRCH LANE NE
LONGVILLE, MN. 56655
TEL.: (612)353-4753
FAX: (612)353-4782