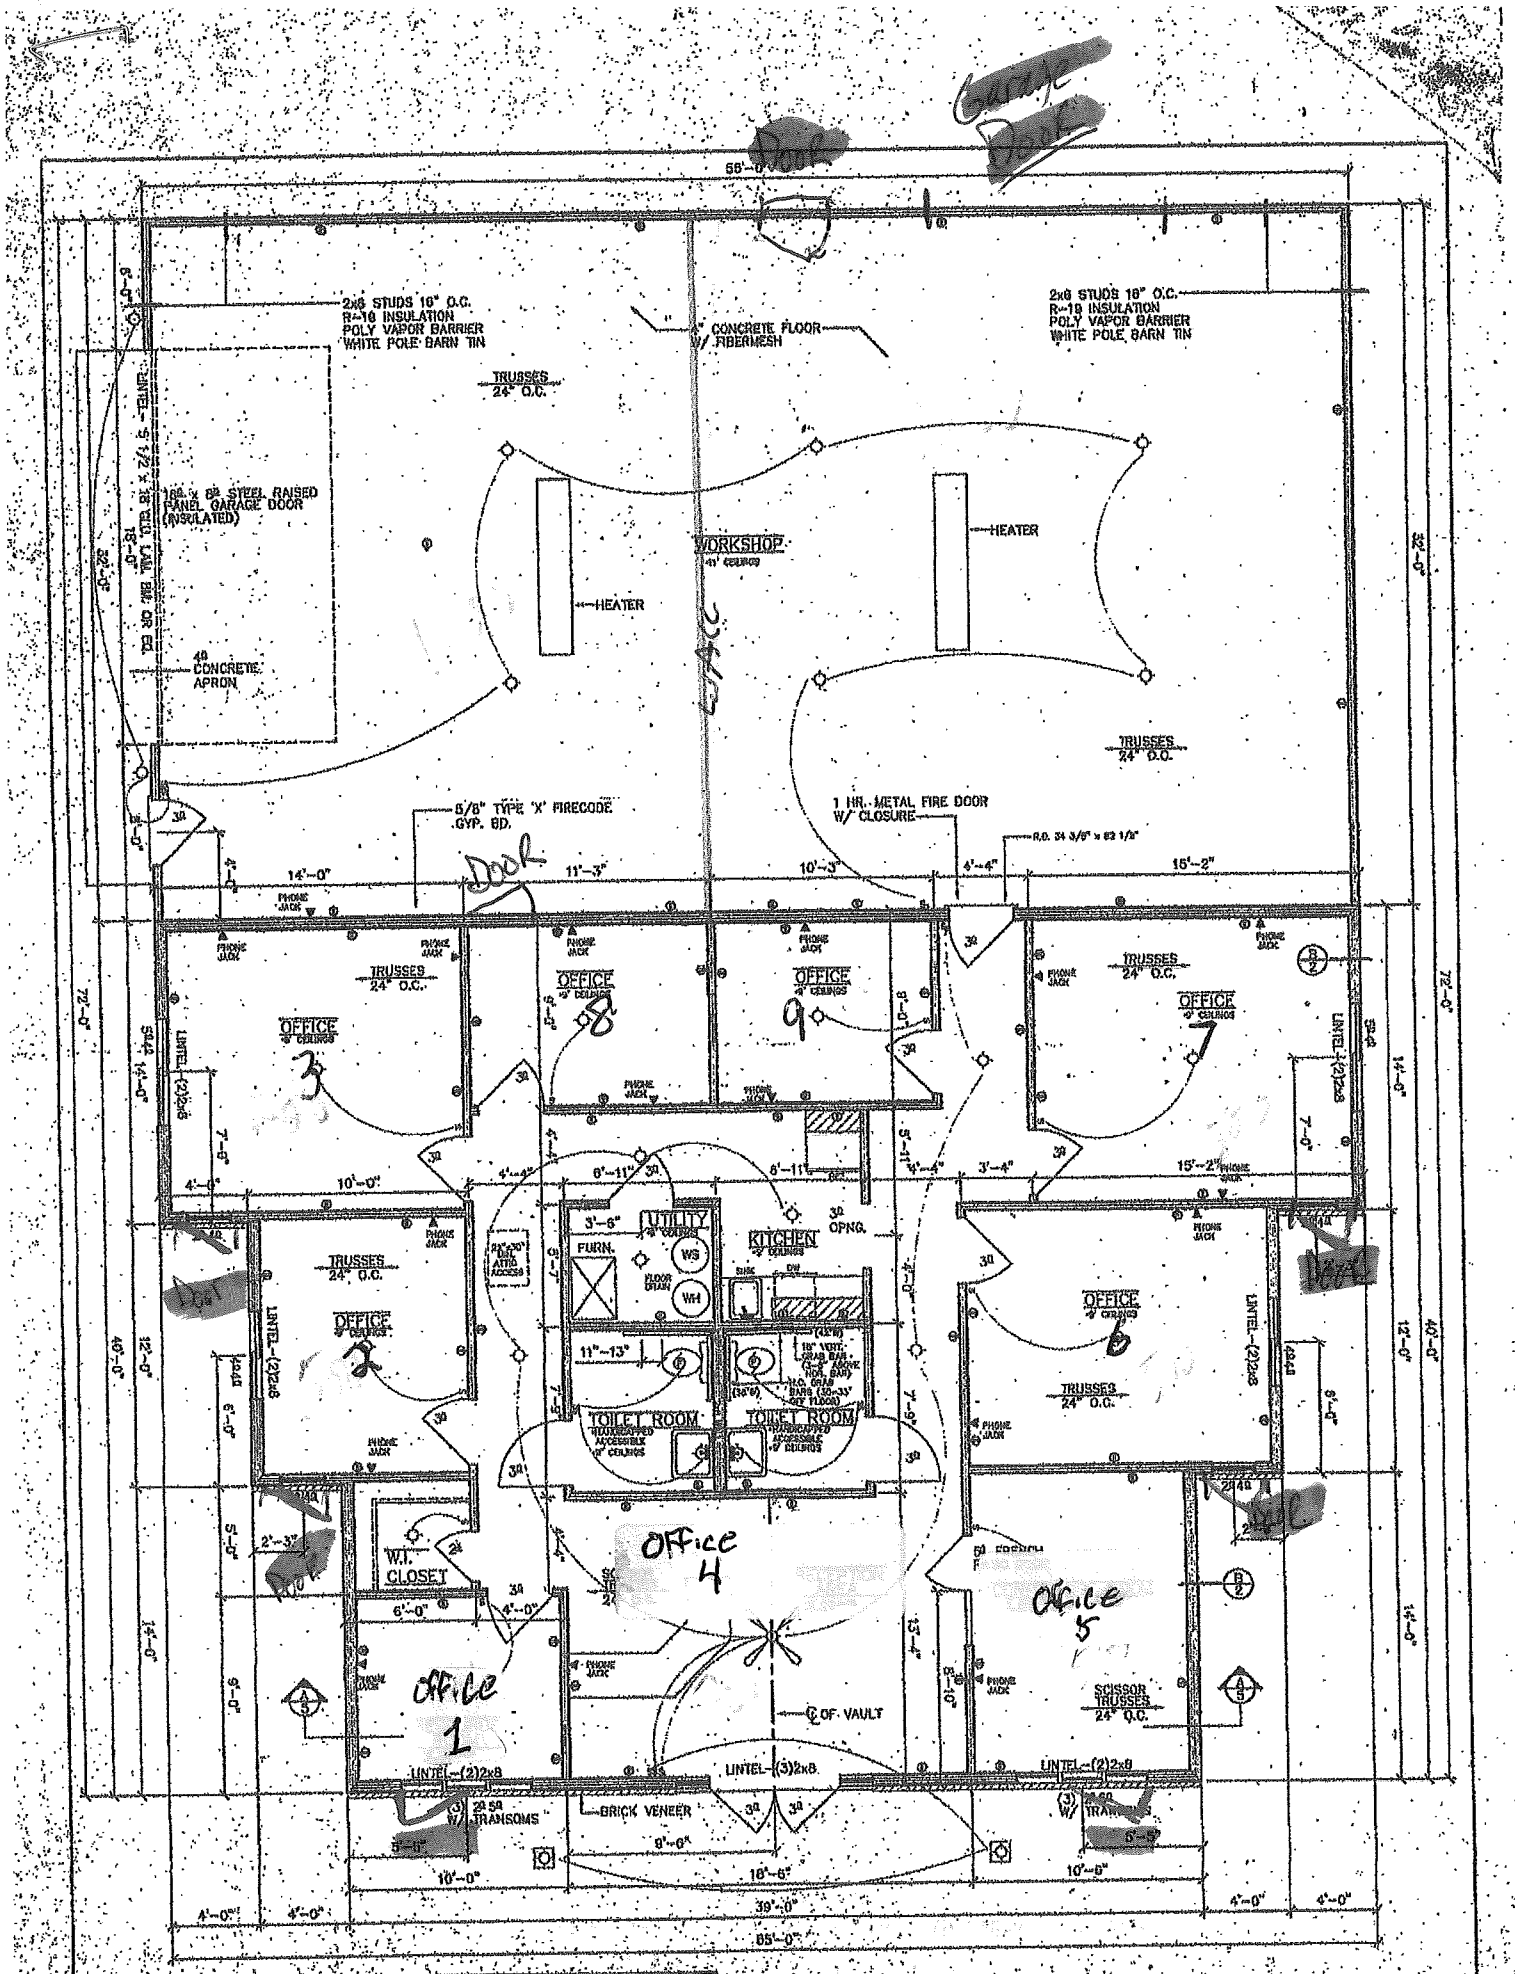

NOTE: CONTRACTOR TO VERIFY ALL DIMENSIONS AND CONDITIONS IN FIELD AND BE RESPONSIBLE FOR SAME.

MAIN FLOOR PLAN