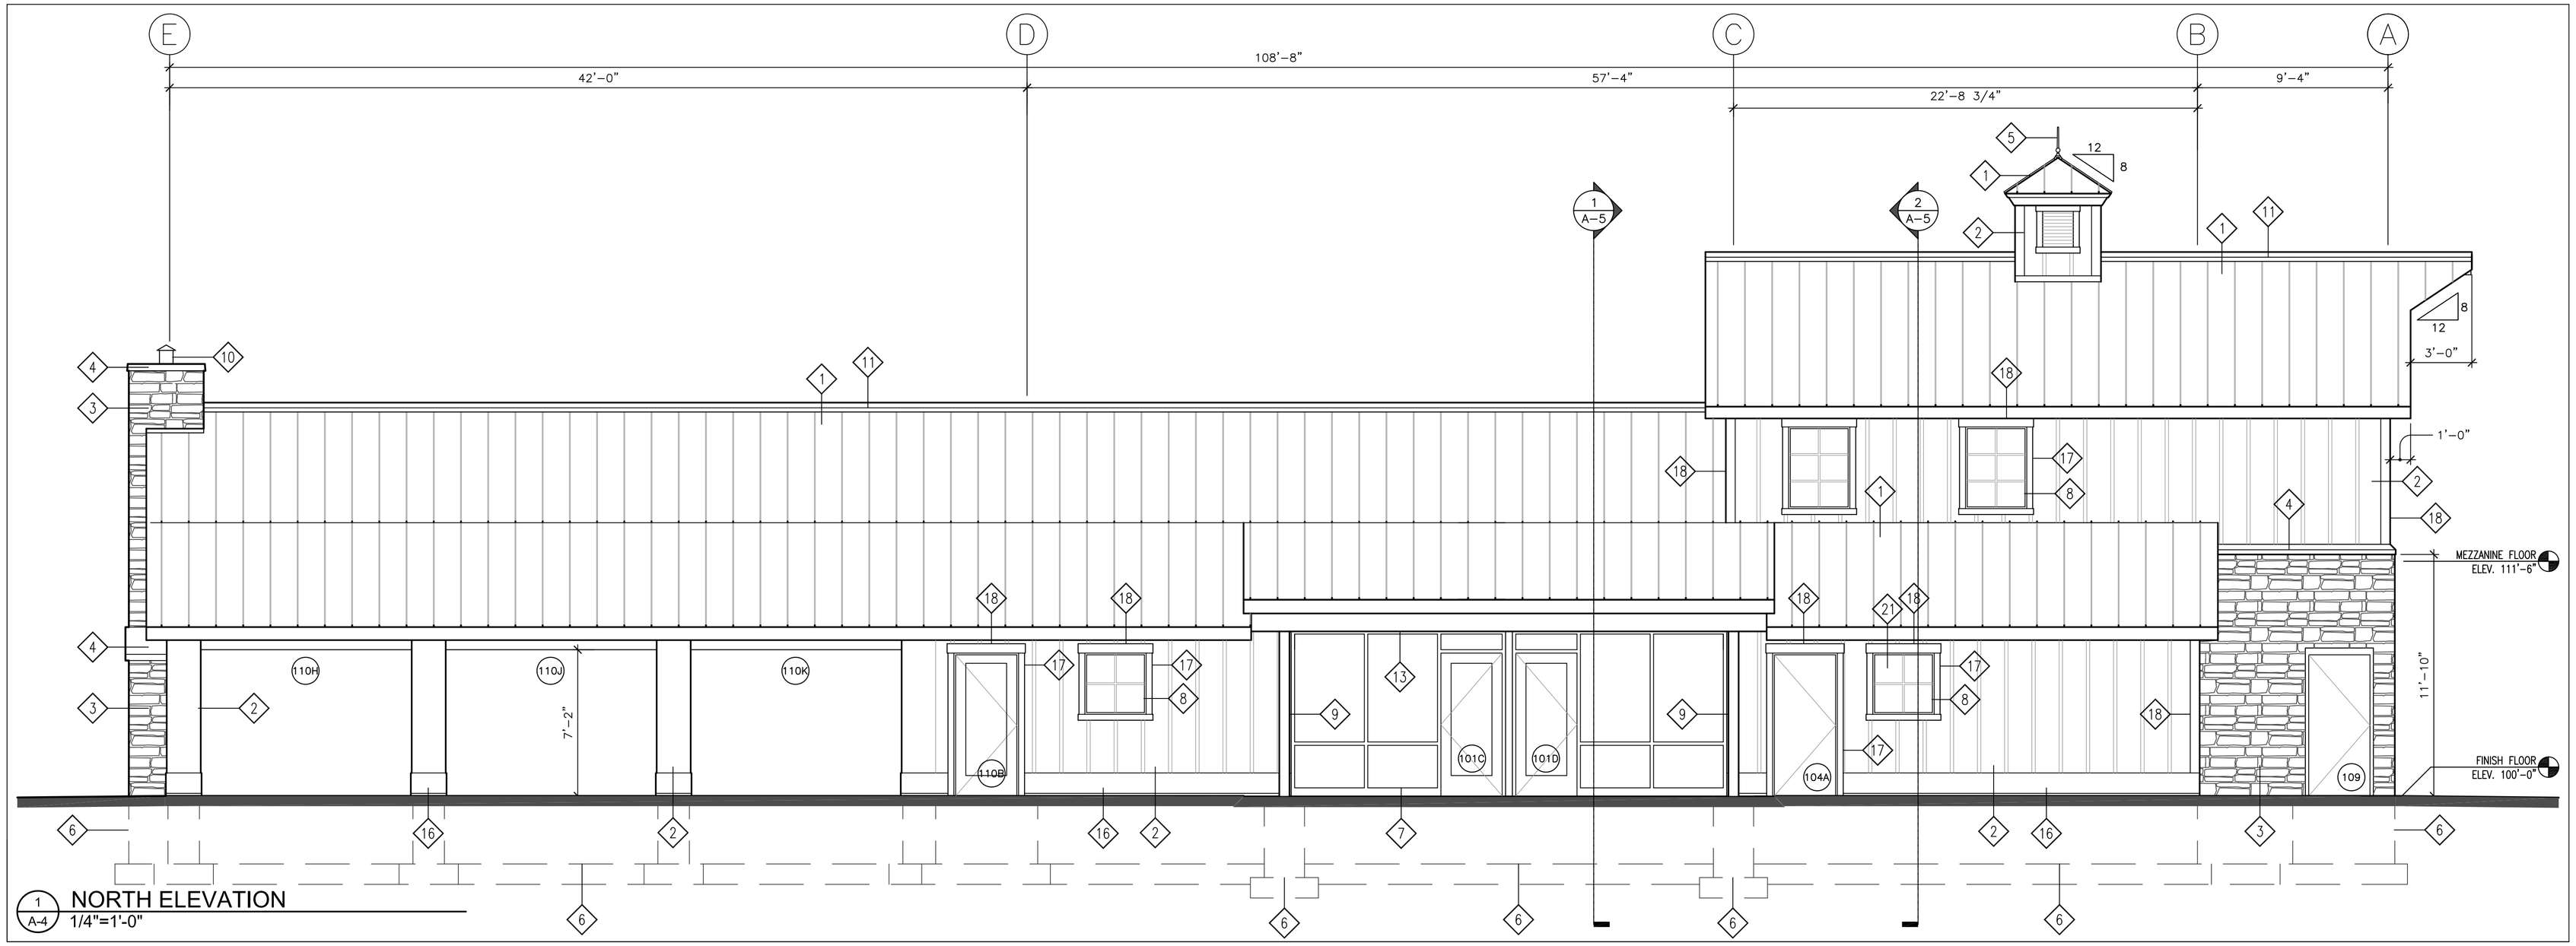

1 A-4 NORTH ELEVATION
1/4"=1'-0"

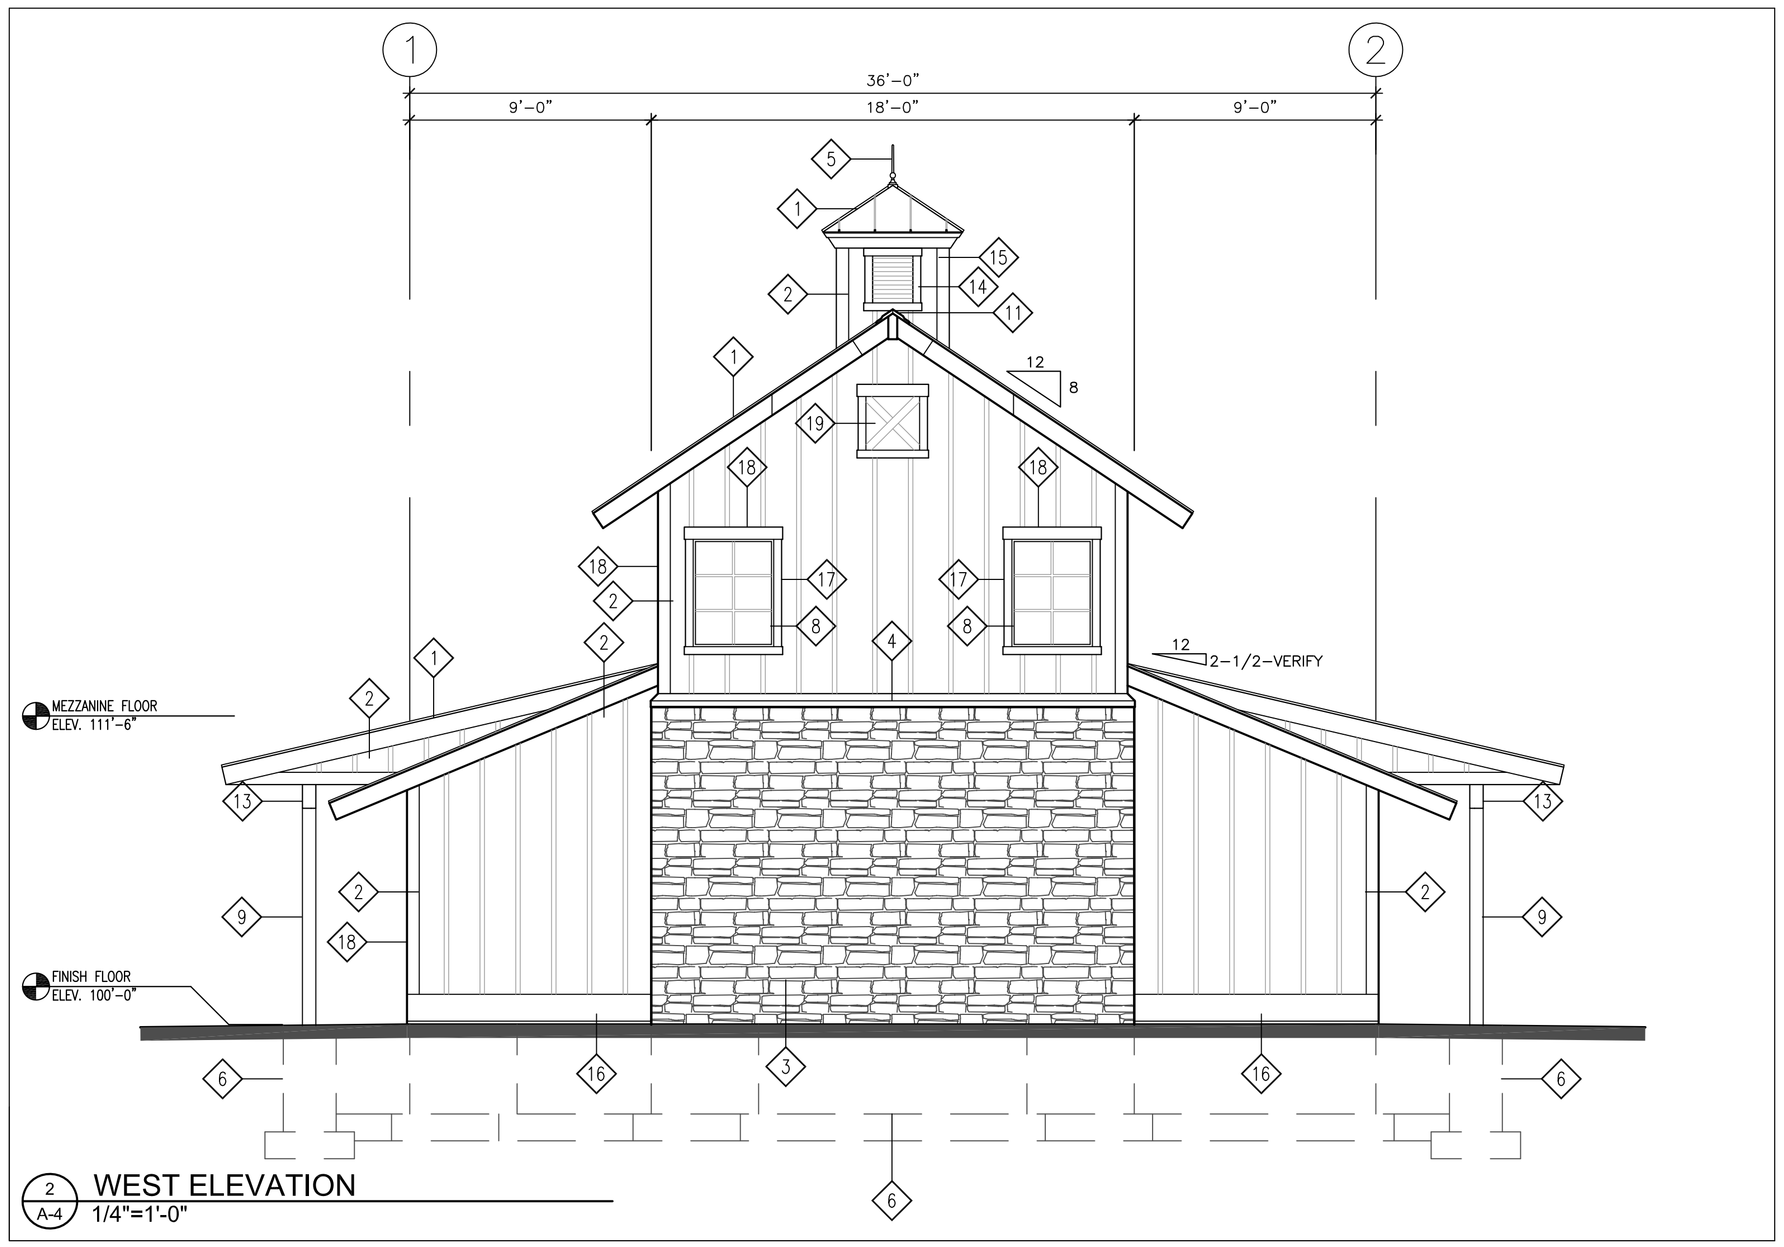

2 A-4 WEST ELEVATION
1/4"=1'-0"

ELEVATION NOTES

- VERIFY WITH OWNER FOR REQUIRED WALL BACKING/BLOCKING
- EXTERIOR OF H.M. DOORS & FRAMES SHALL BE PAINTED TO MATCH COLOR OF ADJACENT MATERIAL
- ALL WORK MUST BE PREFORMED TO INDUSTRY STANDARDS
- THE CONTRACTOR SHALL VERIFY ALL CONDITIONS AND DIMENSIONS WITHIN THE CONTRACT LIMITS AND NOTIFY THE ARCHITECT IMMEDIATELY IN WRITING OF ANY DEVIATION FROM THE CONTRACT DOCUMENTS NECESSIATED BY FIELD CONDITIONS OR ITEMS NOT COVERED
- ALL WORK SHALL BE IN COMPLIANCE WITH FEDERAL, STATE AND LOCAL CODES
- VERIFY GRADE W/ CIVIL DRAWINGS - CONT. THRU-WALL FLASHING TO REMAIN ABOVE GRADE AT ALL TIMES - TYP.

ELEVATION KEYED NOTES

1. 24 GAUGE PREFINISHED METAL ROOF SYSTEM - SMALL BATTENS @ 16" O.C.
2. FIBER CEMENT VERTICAL SIDING, TRIM, & BATTENS
3. MANUFACTURED STONE VENEER
4. STONE CAP - BY STONE VENEER MANUFACTURER
5. DECORATIVE FINIAL ON TOP OF COUPLA
6. DASHED LINE INDICATES CONCRETE FOOTING AND FOUNDATION - REFER TO STRUCTURAL DRAWINGS
7. ALUM. STOREFRONT SYSTEM WITH 1" INSULTED GLAZING
8. WOOD WINDOW SYSTEM W/ 1" INSULATED GLAZING
9. STEEL COLUMN - PAINTED
10. FLUE W/ METAL SCREEN/CAP
11. CONTINUOUS RIDGE VENT - TYPICAL
12. MANUFACTURED STONE LINTEL OVER DOOR
13. BEAM TRIMMED OUT W/ FIBER CEMENT TRIN
14. LOUVER W/ INSECT SCREEN
15. 4'-0" x 4'-0" MECHANICAL COUPLA
16. 12" FIBER CEMENT TRIM BOARD - TYPICAL
17. 4" FIBER CEMENT TRIM BOARD - TYPICAL
18. 6" FIBER CEMENT TRIM BOARD - TYPICAL
19. FAUX OPENING TRIM AS SHOWN - TYPICAL
20. 8" FIBER CEMENT TRIM BOARD - TYPICAL
21. FROSTED GLASS

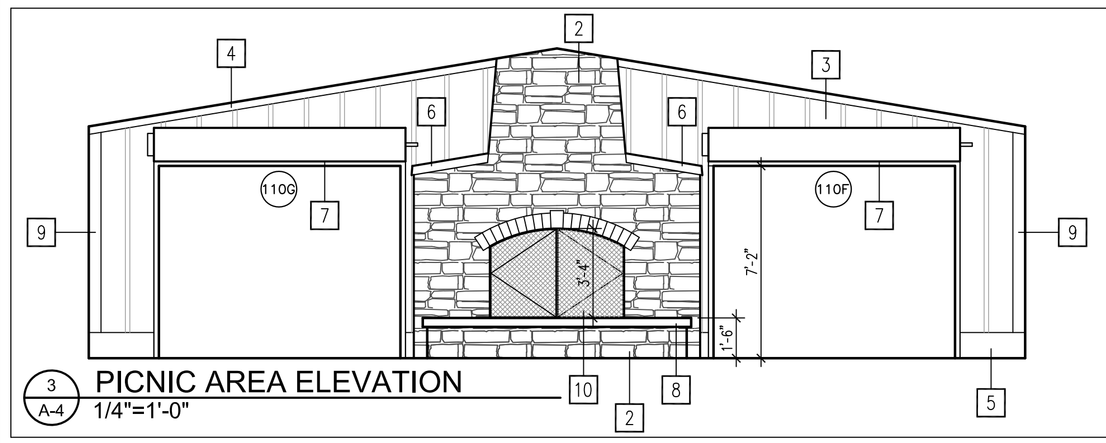

3 A-4 PICNIC AREA ELEVATION
1/4"=1'-0"

INTERIOR ELEVATIONS KEYED NOTES

1. COUNTER HEIGHT ROLLING ALUM. DOOR - REFER TO DOOR SCHEDULE
2. STONE CAP - BY STONE VENEER MANUFACTURER
3. FIBER CEMENT SIDING, TRIM AND BATTENS
4. 4" FIBER CEMENT TRIM
5. 8" FIBER CEMENT BASE
6. STONE CAP - BY STONE VENEER MANUFACTURER
7. 24 GA. STEEL COILING DOOR - REFER TO DOOR SCHEDULE
8. STONE HEARTH - BY STONE VENEER MANUFACTURER
9. 6" FIBER CEMENT TRIM BOARD
10. CUSTOM FABRICATED STEEL DOORS - LOCKABLE

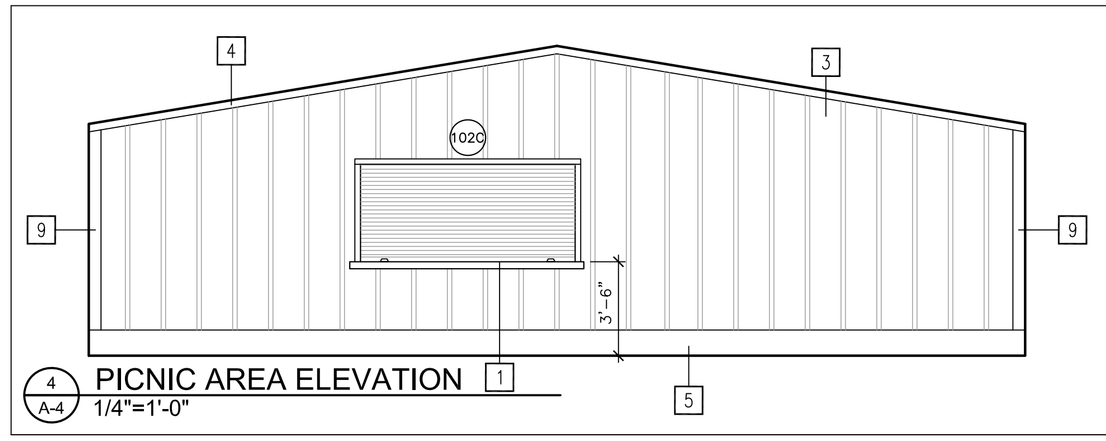

4 A-4 PICNIC AREA ELEVATION
1/4"=1'-0"

STUDIO 55 ARCHITECTS

Studio 55 Architects, LLP
10700 Highway 55, suite 317
Plymouth, MN 55441
763.544.8370
studio55architects.com

ELMCREST PARK COMMUNITY BUILDING

RAMSEY, MINNESOTA

No.	Date	Revision

I hereby certify that this plan, specification, or report was prepared by me or under my direct supervision, and that I am a duly Licensed Architect under the laws of the State of Minnesota.

Printed Name: Bruce P. Bissonnette

Signature:

Date: 10/25/13 License #: 23532

Project	13-0110-01
Date	10/25/13
Drawn by	B.J.R.
Checked by	B.P.B.
Drawing Number	A-4