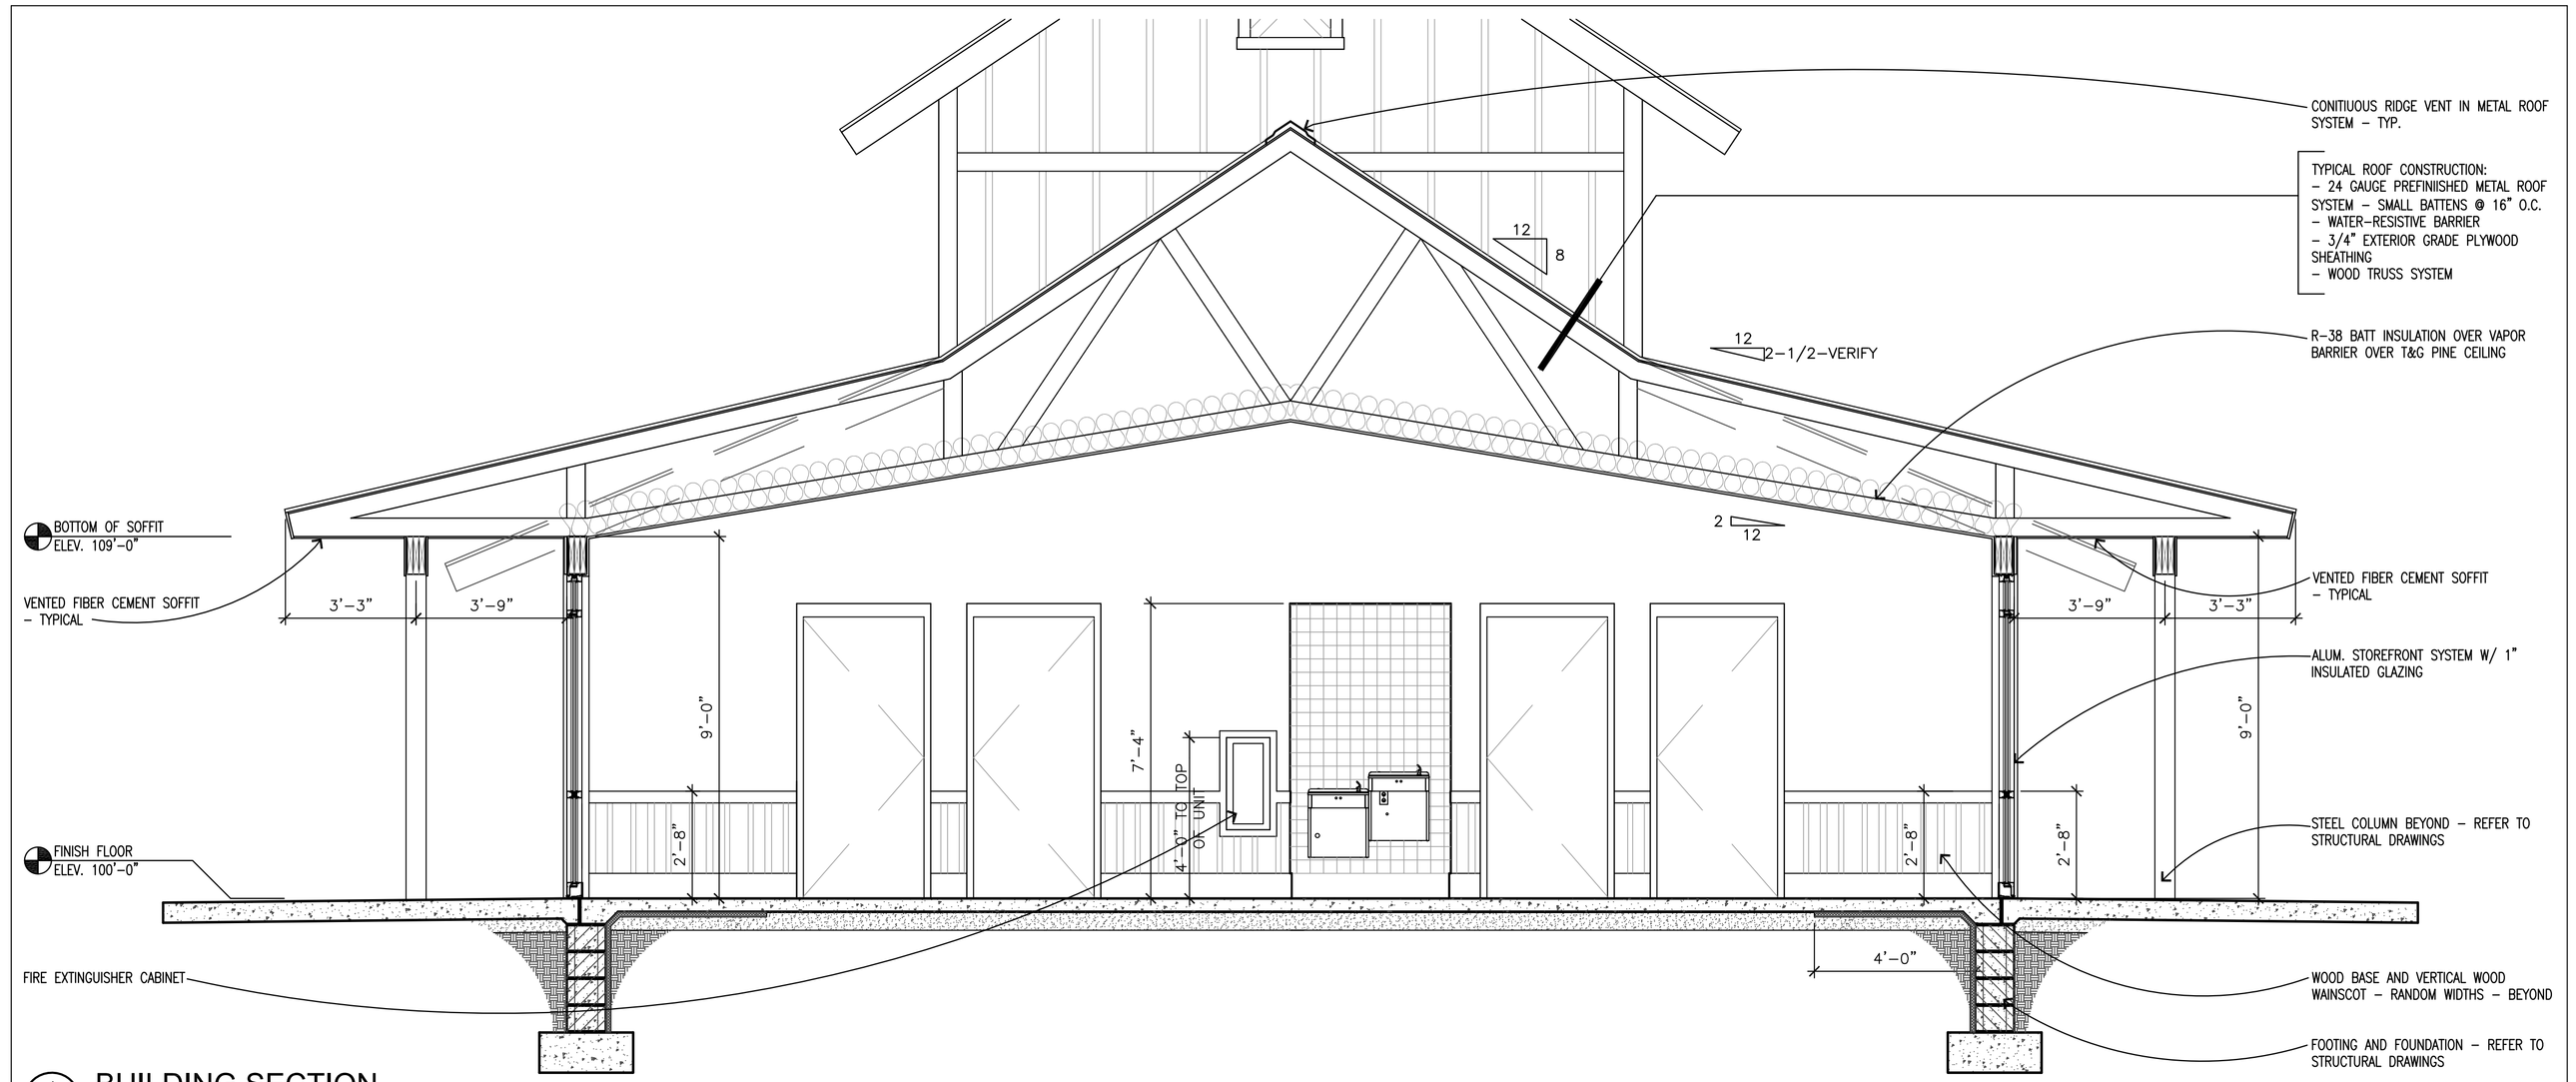

1 A-5 BUILDING SECTION
3/8"=1'-0"

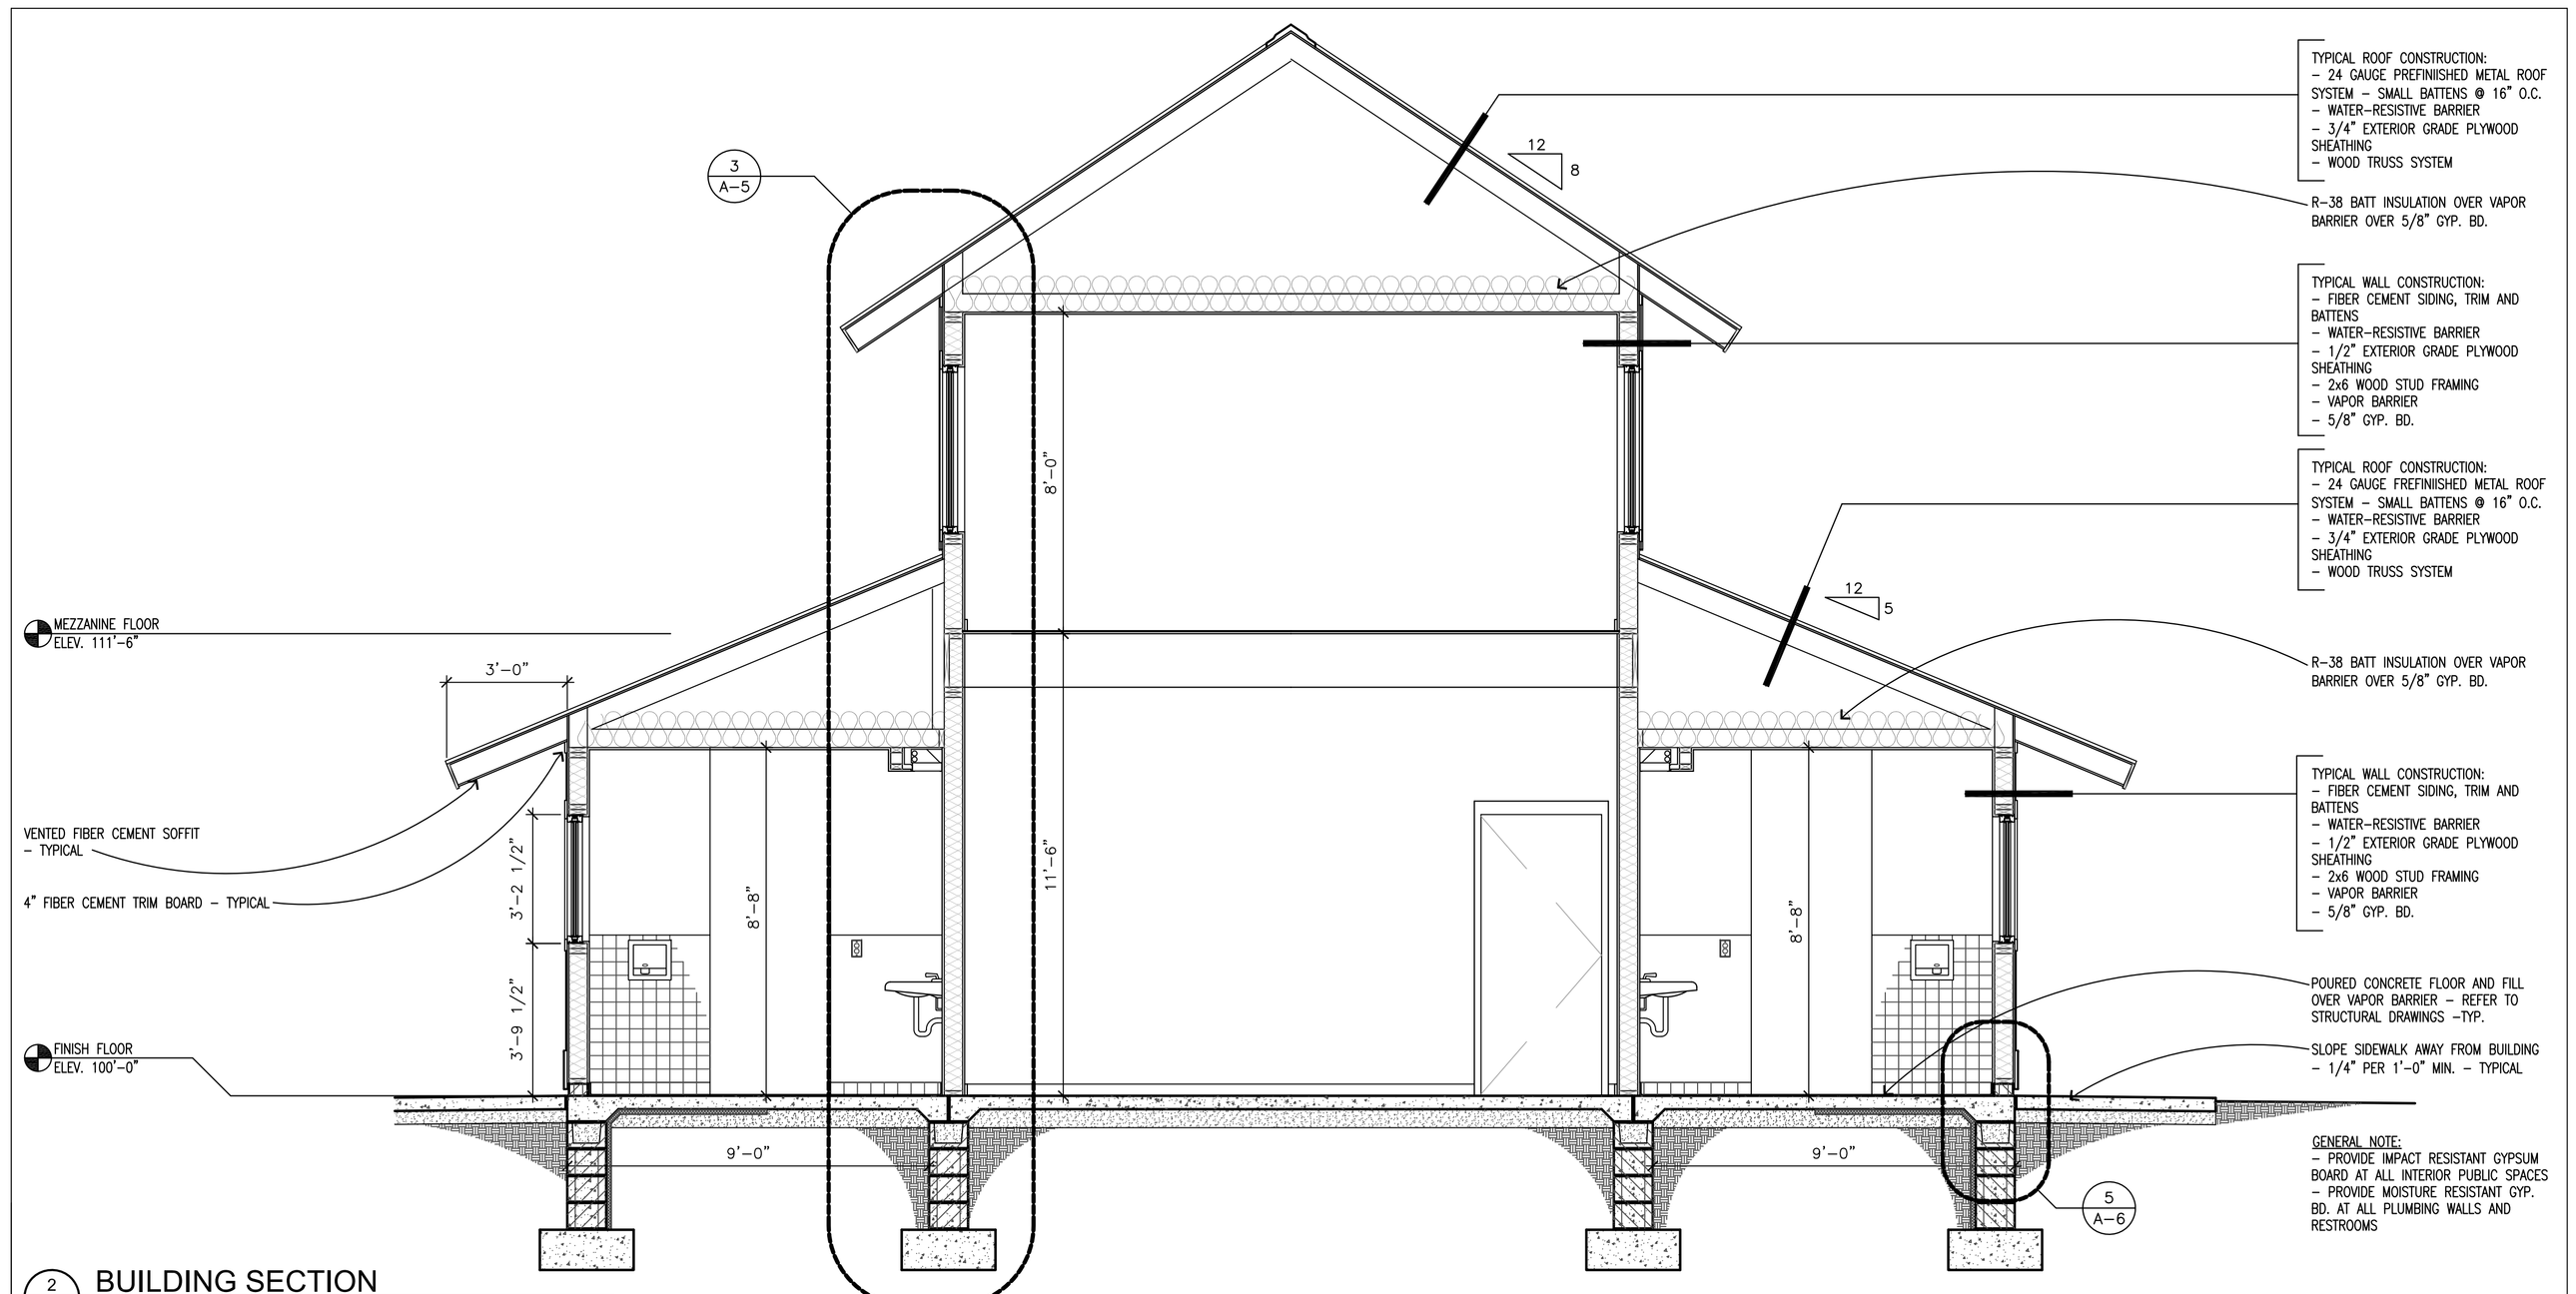

2 A-5 BUILDING SECTION
3/8"=1'-0"

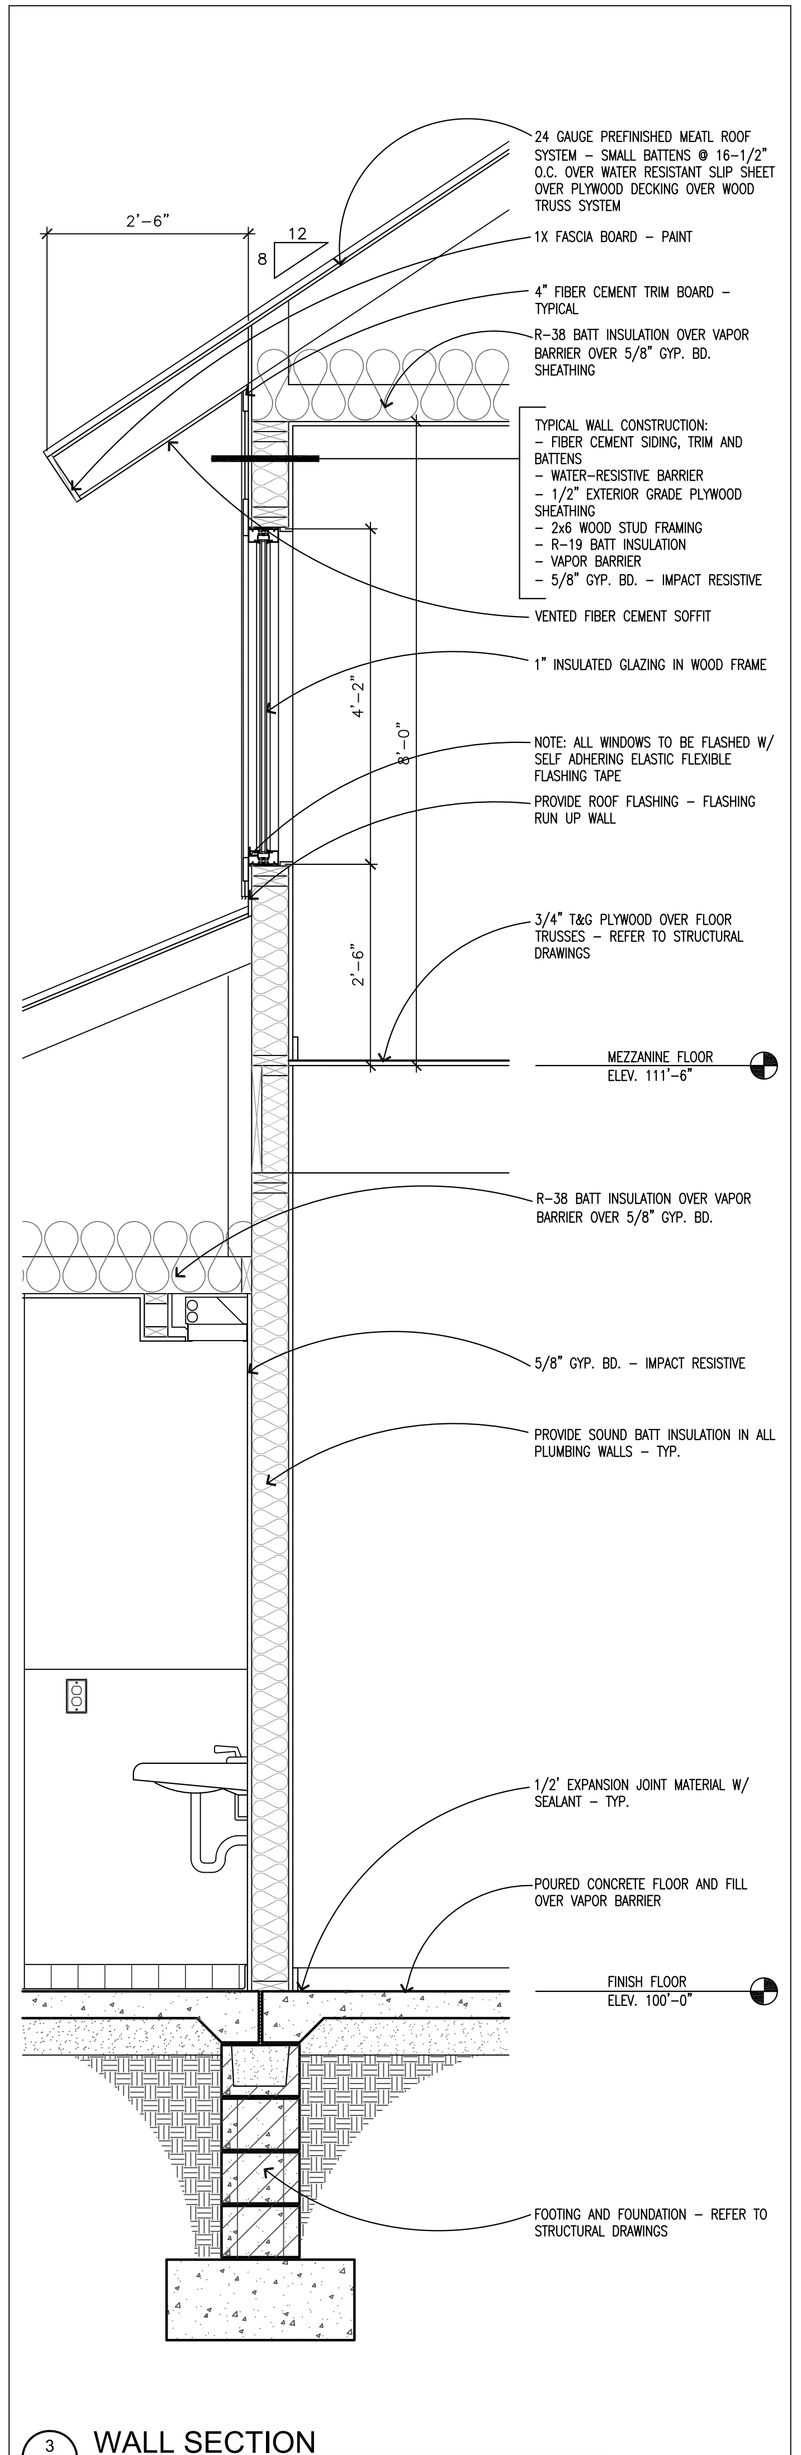

3 A-5 WALL SECTION
3/4"=1'-0"

STUDIO 55 ARCHITECTS

Studio 55 Architects, LLP
10700 Highway 55, suite 317
Plymouth, MN 55441
763.544.8370
studio55architects.com

ELMCREST PARK COMMUNITY BUILDING

RAMSEY, MINNESOTA

No.	Date	Revision

I hereby certify that this plan, specification, or report was prepared by me or under my direct supervision, and that I am a duly Licensed Architect under the laws of the State of Minnesota.

Printed Name: Bruce P. Bissonnette

Signature:

Date: 10/25/13 License #: 23532

Project	13–0110–01
Date	10/25/13
Drawn by	B.J.R.
Checked by	B.P.B.
Drawing Number	A–5